



EXISTING
FRONT ELEVATION
SCALE 1:100



EXISTING
SIDE ELEVATION
SCALE 1:100

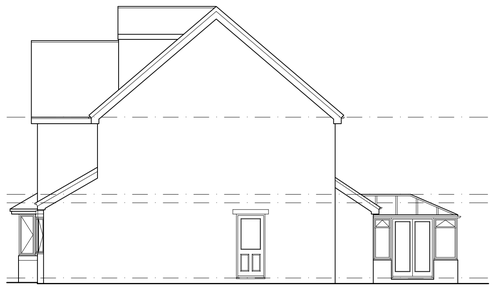


EXISTING
REAR ELEVATION
SCALE 1:100

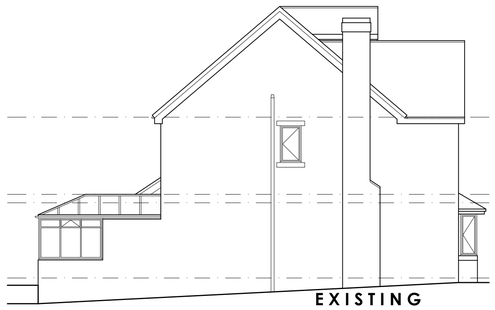


EXISTING
SIDE ELEVATION
SCALE 1:100




PROPOSED
FRONT ELEVATION
SCALE 1:100

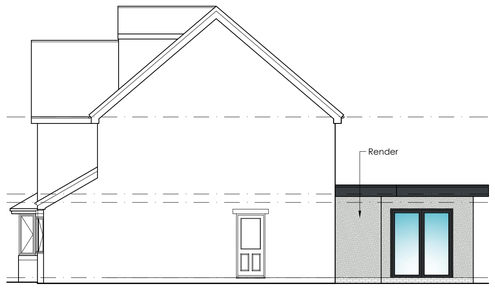


PROPOSED
SIDE ELEVATION
SCALE 1:100

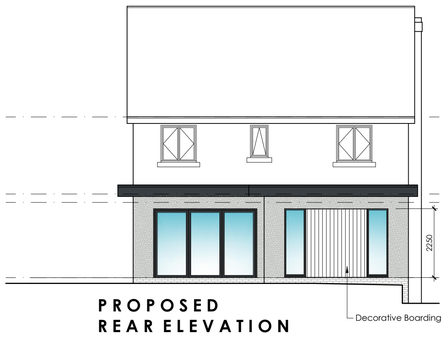


PROPOSED
REAR ELEVATION
SCALE 1:100

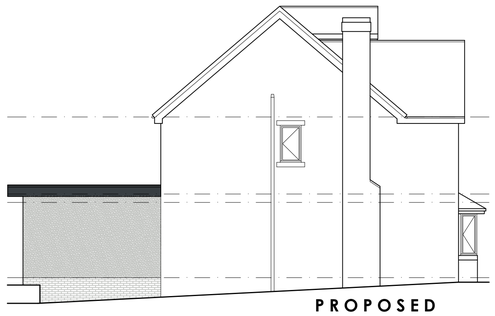


PROPOSED
SIDE ELEVATION
SCALE 1:100

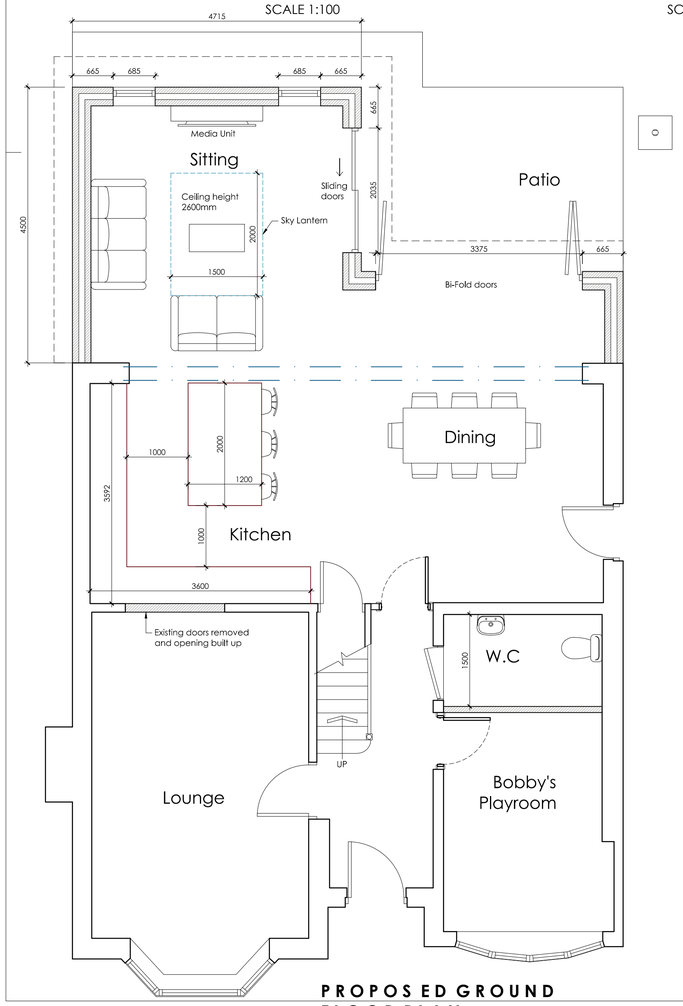

PROPOS ED GROUND
FLOOR PLAN
SCALE 1:50

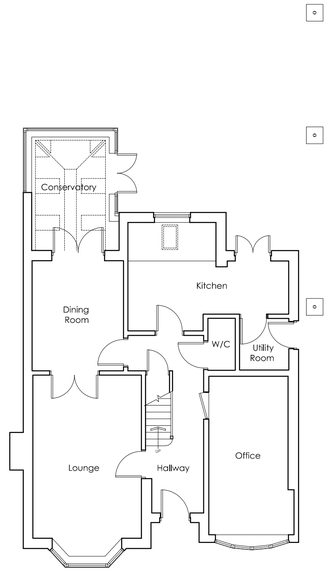

EXISTING GROUND
FLOOR PLAN
SCALE 1:100

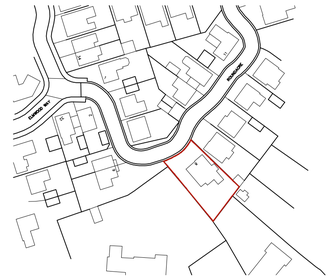

LOCATION PLAN
SCALE 1:1250



BLOCK PLAN
SCALE 1:500

White Agus PARTNERSHIP
OFFICE ONE,
34 VICTORIA ROAD,
BARNSLEY,
S70 2BU
Phone: 01226 208482
Email: info@whiteaguspartnership.co.uk
Web: www.whiteaguspartnership.co.uk

ARCHITECTURAL SERVICES

Project.	Client.
PROPOSED WORKS 8 ROUNDACRE BARNSLEY S75 1EZ	MR & MRS BROOKES
Drawing Title. PLANS & ELEVATIONS	Date. JANUARY 2023 — Scale. 1:50 & 1:100 @ A1
	Ref. 22–178 — Dwg. No. 01 — Rev. C

Date	Suffix	Description	Date	Suffix	Description
08/02/2023	A	REVISED TO CLIENTS REQUIREMENTS			
–	–				
17/05/2023	C	REVISED FOR PLANNING			