SIGNAGE SPECIFICATION

SIGN POSITION 1

NEW INTERNALLY ILLUMINATED BUILT UP SIGN BOX AND LETTERS. STATIC ILLUMINATION MAX 1000 CANDELLA

SIZE = 5108mm x 2697mm



SIGN POSITION 12

PLASTIC FASCIA SURROUND TO ATM

UNIT WITH '24 hour cash' LIGHTBOX

ABOVE..










EXISTING SIGNAGE **PROPOSED SIGNAGE**

SIGN POSITION 10

EXISTING TOTEM TO BE RECLAD WITH NEW ALUMINIUM PAINTED LIVERY PANEL SHOWING ASDA BRANDING. FRAME TO BE RETAINED.

SIZE TO MATCH EXISTING.

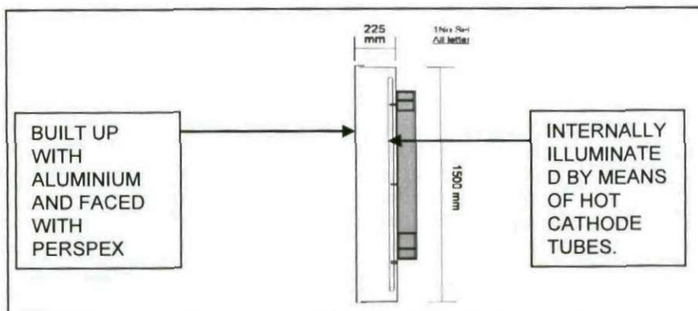

TYPICAL SECTION THROUGH ASDA SIGNAGE



SIGN POSITION 7

WALL MOUNTED POS BANNER


Size 6100mm x 950mm

SIGN POSITION 9


REVERSE PRINTED & BACKED UP APPLIED VINYL GRAPHICS TO EXISTING WINDOWS. SIZE – SUBJECT TO SURVEY




PROPOSED ELEVATIONS

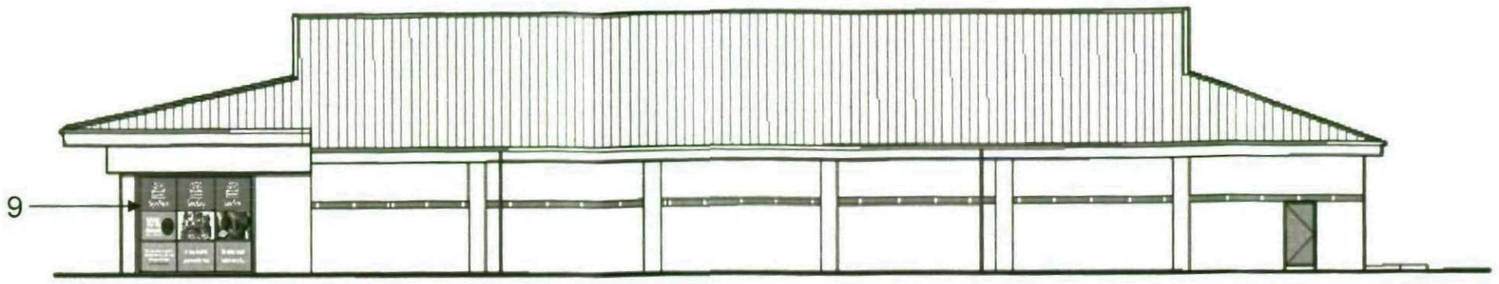

NORTH ELEVATION @ 1:200

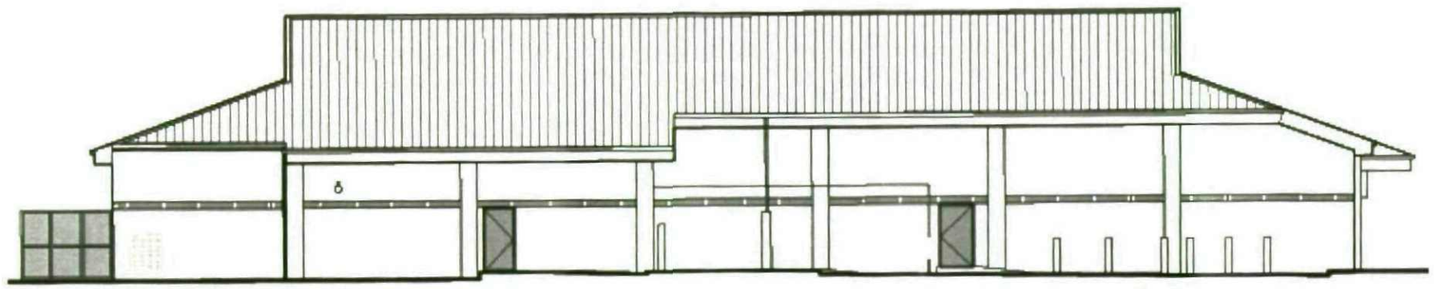


SOUTH ELEVATION @ 1:200

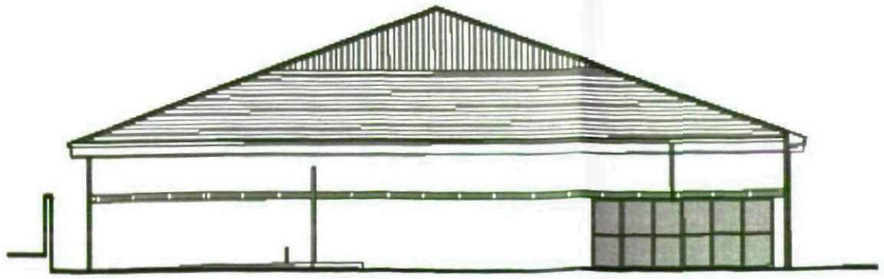

WEST ELEVATION @ 1:200



EAST ELEVATION @ 1:200

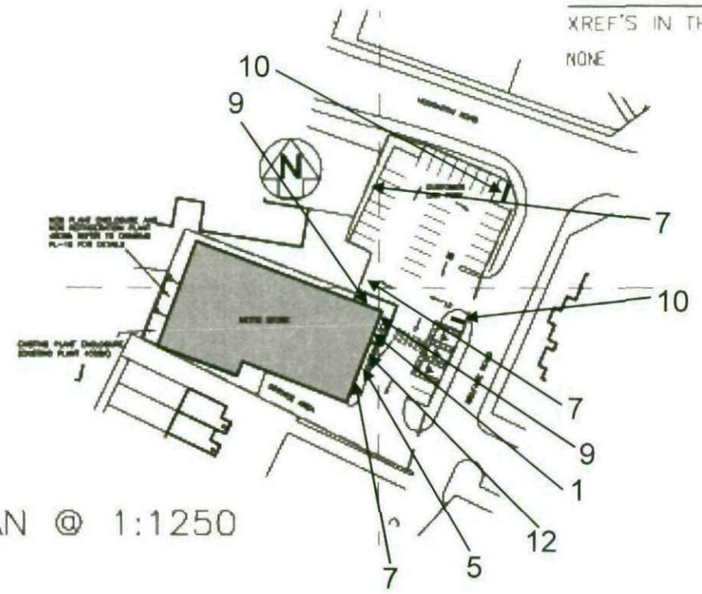

PLAN @ 1:1250

© WCEC ARCHITECTS – DISCLAIMER:

The drawing is copyright and shall not be reproduced, nor used for any other purpose without the written permission of the Architects. This drawing should be read in conjunction with all other related drawings and documentation. It is the contractors responsibility to ensure full compliance with the Building Regulations. Do not scale from this drawing, use figured dimensions only. It is the contractors responsibility to check and verify all dimensions on site. Any discrepancies to be reported immediately.
If in doubt ask.
Variations not to be undertaken without written details or instruction. Manufacturers/Makes of proprietary or statutory fittings to be submitted for approval to Architect a minimum of 1 week prior to use in the project.

XREF'S IN THIS DRAWING

NONE

No.	Date	Description	Drwn/Chkd

CLIENT

ASDA

ASDA STORES LTD

PROJECT

NETTO RE-BRANDING
THURNSCOE
BARNSLEY

TITLE

PROPOSED ELEVATIONS

DRAWING STATUS


PLANNING

DRAWN	LM	CHECKED	JA
SCALE	1:200 @ A3		
DATE	09/06/10		


WCEC ARCHITECTS

JOB NO.	DRAWING NUMBER	REV
10.166	PL-09	


EXISTING ELEVATIONS

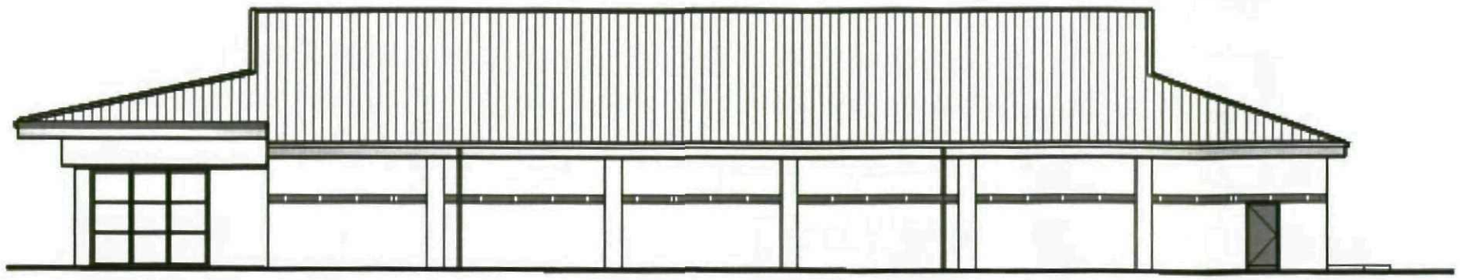

NORTH ELEVATION @ 1:200

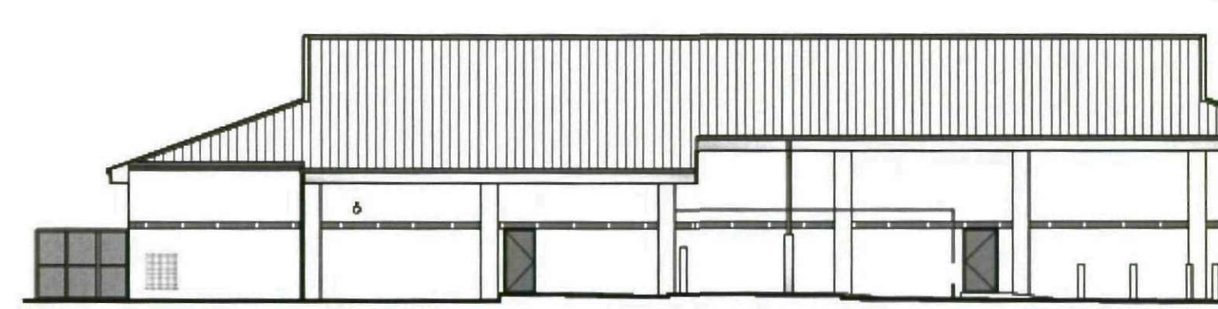


SOUTH ELEVATION @ 1:200

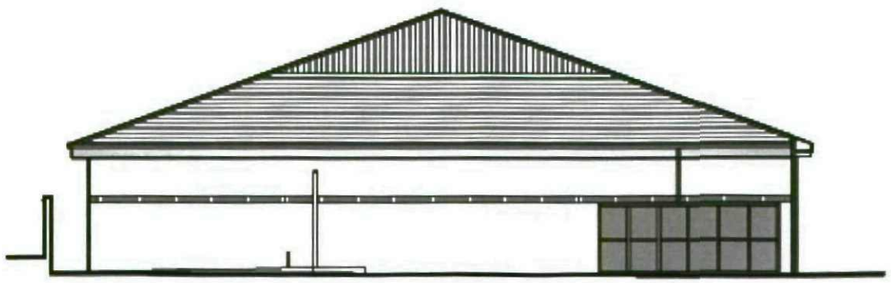

WEST ELEVATION @ 1:200



EAST ELEVATION @ 1:200

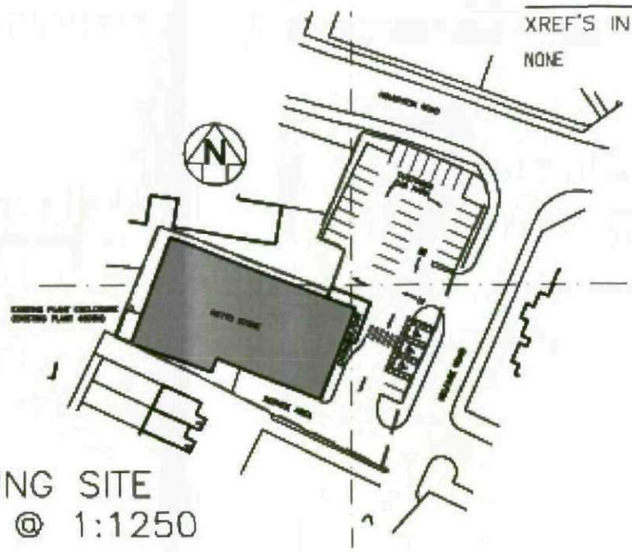

EXISTING SITE
PLAN @ 1:1250

© WCEC ARCHITECTS – DISCLAIMER:

[redacted]

XREF'S IN THIS DRAWING

NONE

No	Date	Description	Drwn/Chkd

CLIENT

ASDA STORES LTD

PROJECT

NETTO RE-BRANDING
THURNSCOE
BARNSLEY

TITLE

EXISTING ELEVATIONS

DRAWING STATUS

PLANNING


DRAWN	LM	CHECKED	JA
SCALE	1:200 @ A3		
DATE	09/06/10		

[redacted]

WCEC ARCHITECTS

JOB NO.	DRAWING NUMBER	REV
10.166	PL-05	

EXISTING SITE PLAN

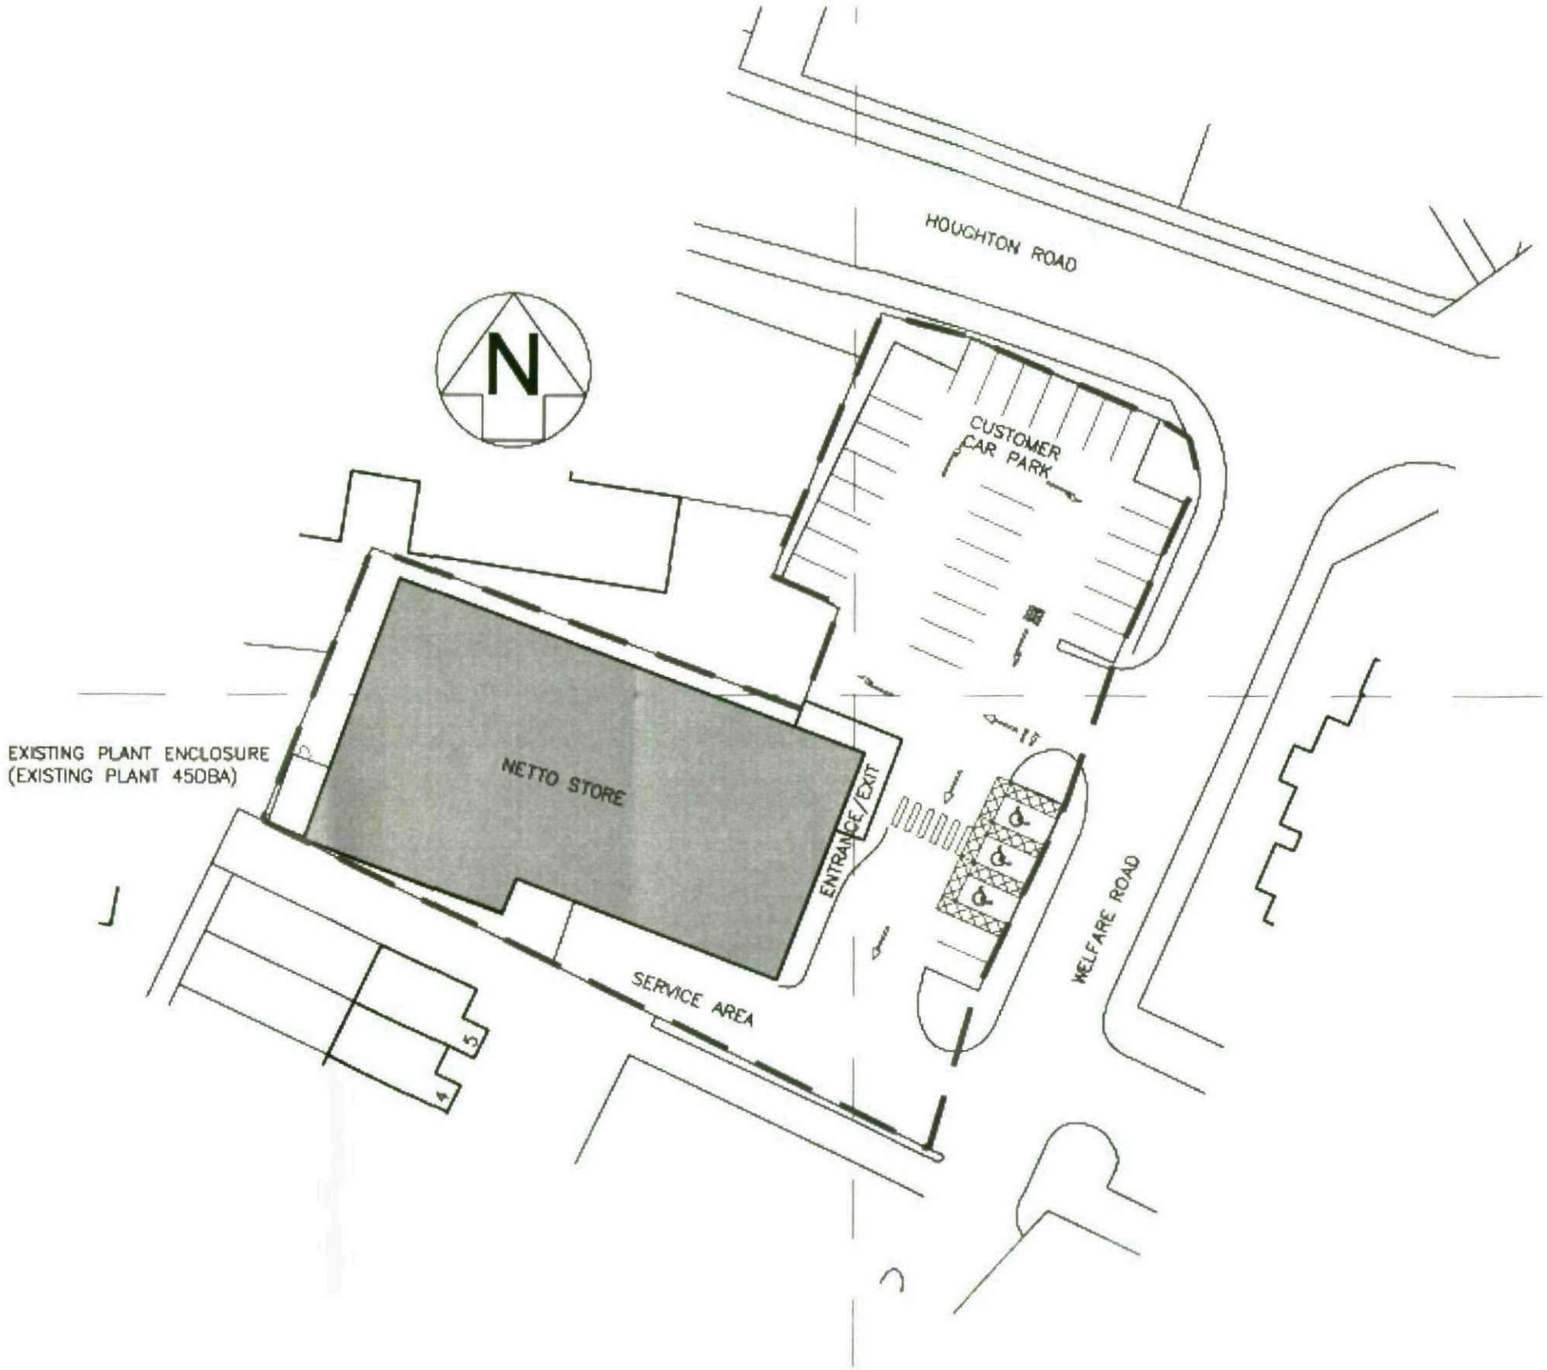

© WCEC ARCHITECTS – DISCLAIMER:

[redacted]

XREF'S IN THIS DRAWING

NONE

No.	Date	Description	Drawn/Checked

CLIENT

ASDA

ASDA STORES LTD

PROJECT

NETTO RE-BRANDING
THURNSCOE
BARNSLEY

TITLE

EXISTING SITE PLAN

DRAWING STATUS

PLANNING


DRAWN	LM	CHECKED	JA
SCALE	1:500 @ A3		
DATE	09/06/10		

[redacted]


WCEC ARCHITECTS

JOB NO.	DRAWING NUMBER	REV
10.166	PL-01	

EXISTING SIGNAGE INFORMATION

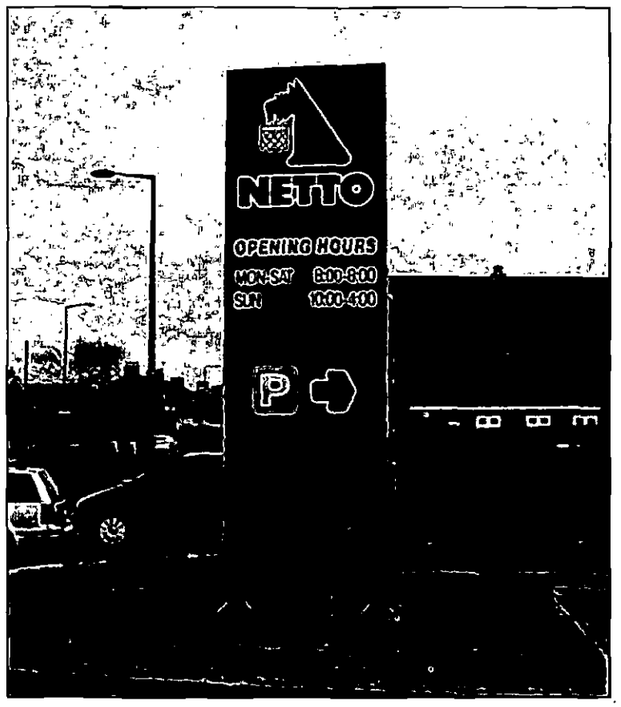

TOTEM SIGNAGE

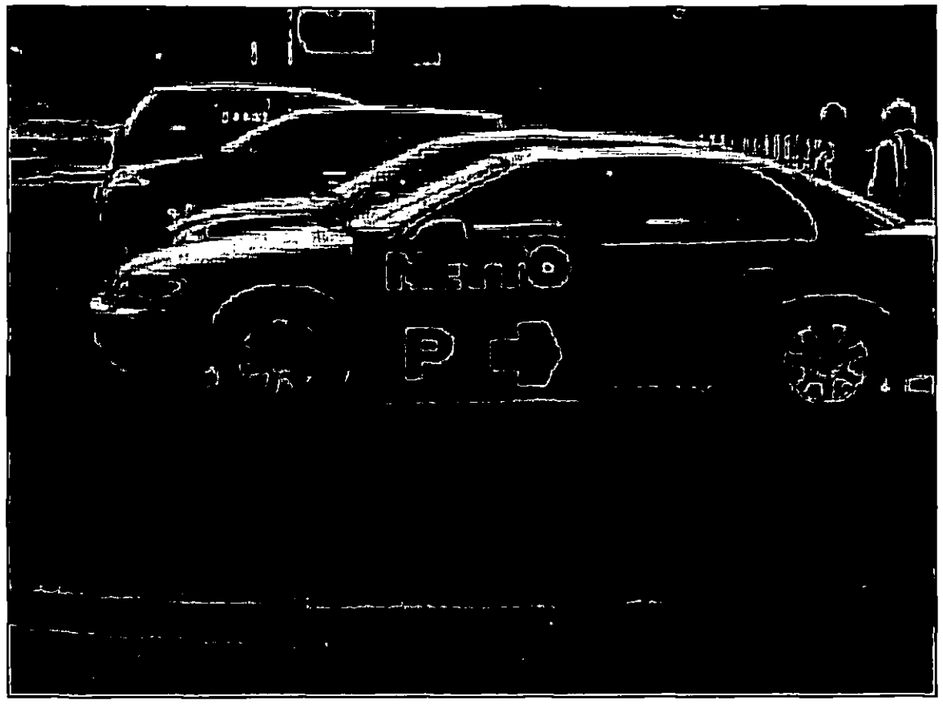

CAR PARK SIGNAGE


EXISTING SITE INFORMATION



EAST FACING ELEVATION



SOUTH FACING ELEVATION

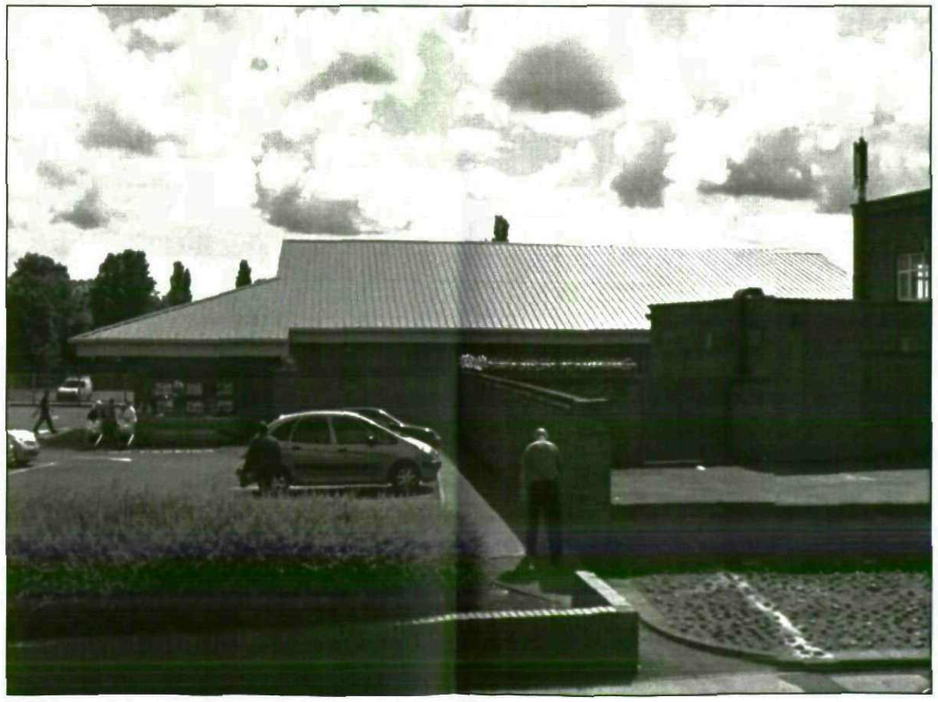

NORTH FACING ELEVATION




WEST FACING ELEVATION

EXISTING SITE INFORMATION

SITE LOCATION PLAN



RED LINE PLAN

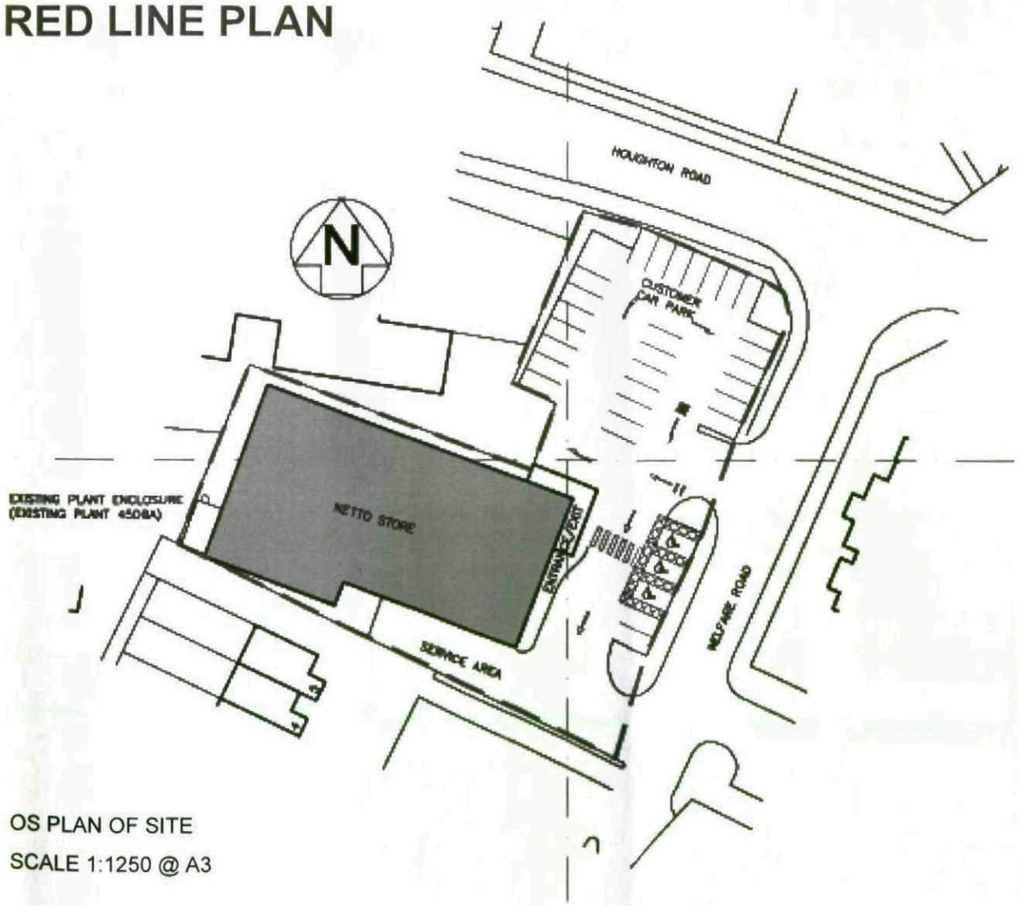

OS PLAN OF SITE

SCALE 1:1250 @ A3

WCEC
ARCHITECTS

ASDA

SAVING
YOU MONEY EVERY DAY

STORE

NETTO THURNSCOE

ADDRESS

WELFARE ROAD

THURNSCOE

BARNSLEY

SOUTH YORKSHIRE

S63 0JZ

SIGNAGE APPLICATION

The enclosed is supporting information for the rebranding of the existing Netto food store, at the aforementioned site & should be read in conjunction with the completed Advertisement application documentation (please see attached)

JOB NUMBER 10.166