

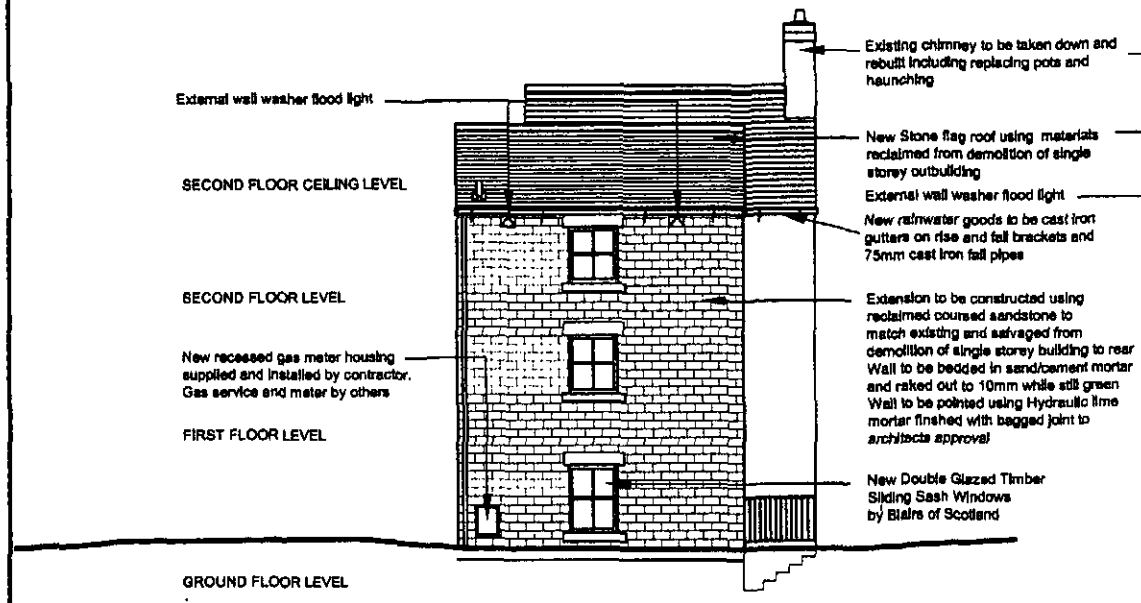



SOUTH WEST ELEVATION

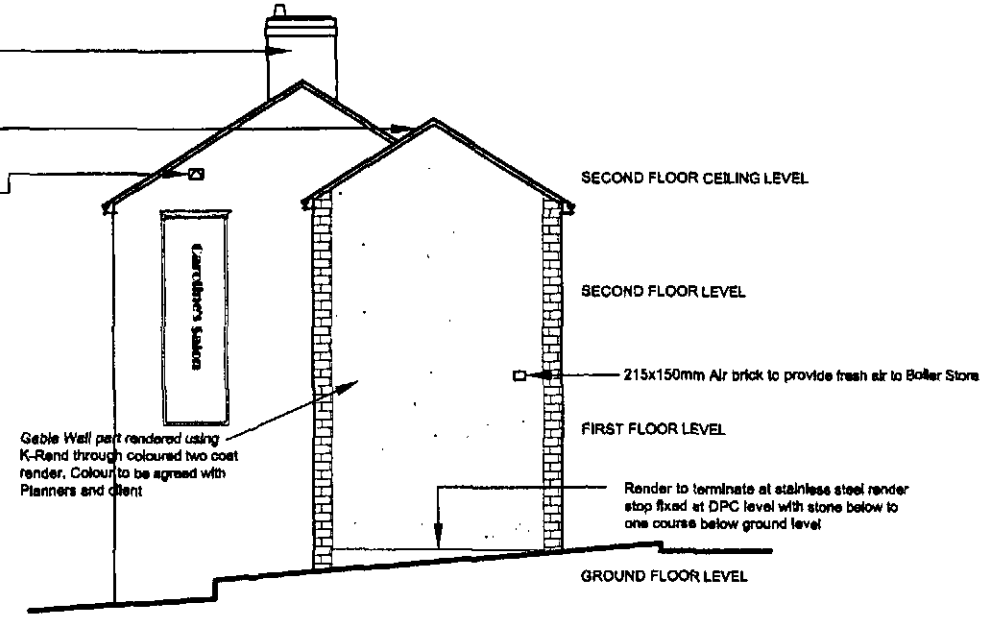

NORTH WEST ELEVATION

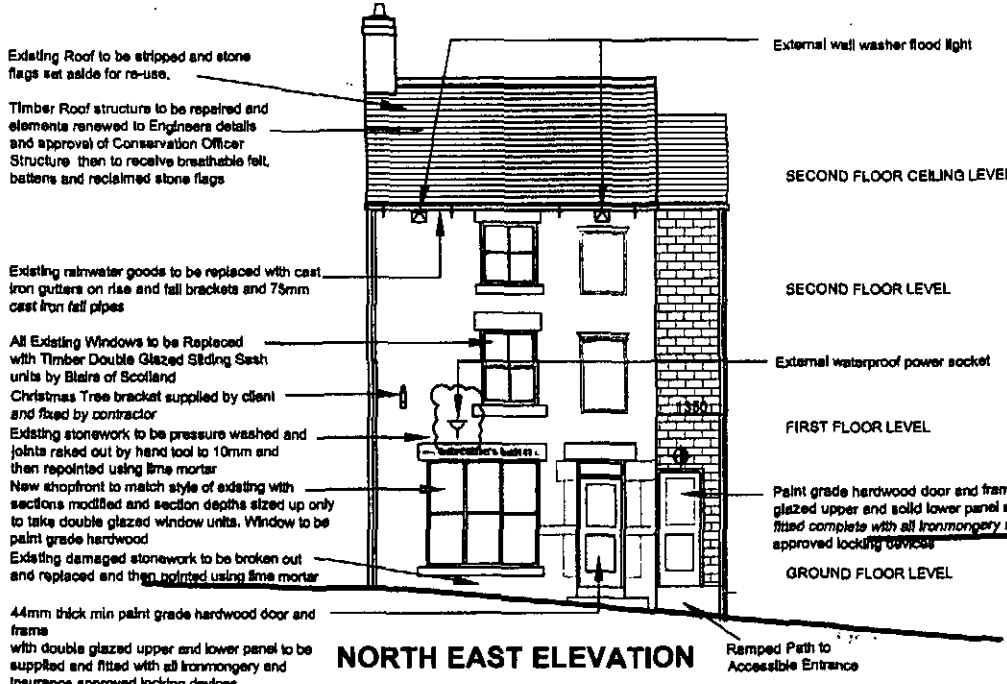

NORTH EAST ELEVATION

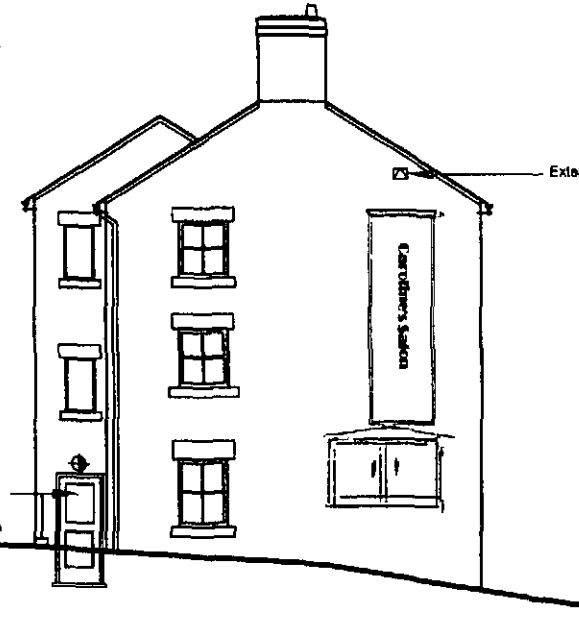

SOUTH EAST ELEVATION

Revisions:-
A. 08.04.08. ISSUED FOR CONSTRUCTION
B. 16.12.08. SETTING OUT TO BOUNDARY AMENDED
C. 20.04.09. CONSTRUCTION ISSUE
D. 08.06.09. GAS METER BOX ADDED
E. 20.01.10. EXTERNAL LIGHT FITTINGS ADDED
F. 17.02.10. CHRISTMAS TREE HOLDERS ADDED PLUS
G. 16.03.10. EXTERNAL POWER SOURCE ADDED

ARCHITECTS

20 Millbeck Green
Cudlington
Wetherby
West Yorkshire
LS22 5AF
Tel & Fax: 01937 541134

Client:
CONVERSION AND REFURBISHMENT OF
7 ST MARY STREET
PENISTONE
BARNSLEY
S36 6DT

FOR MR & MRS H SENIOR

Drawing:
ELEVATIONS AS PROPOSED

FOR CONSTRUCTION

Scale: 1:50	Date: June, 2007
Drawing No. 2007.01.05	Revisions: G