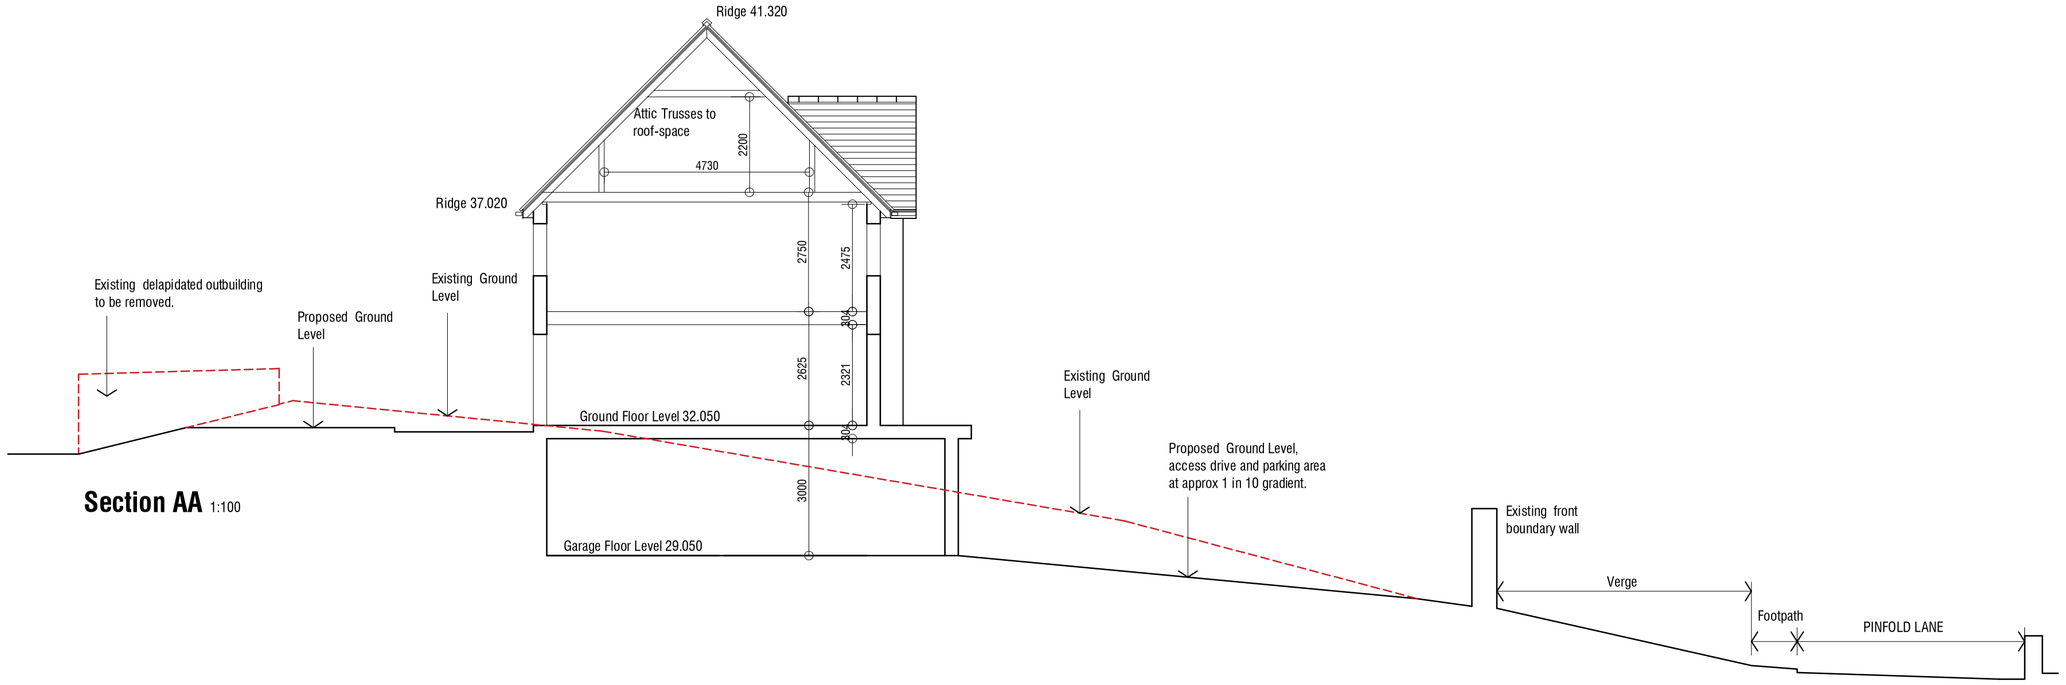

Section AA 1:100

Site Location Plan 1:1250

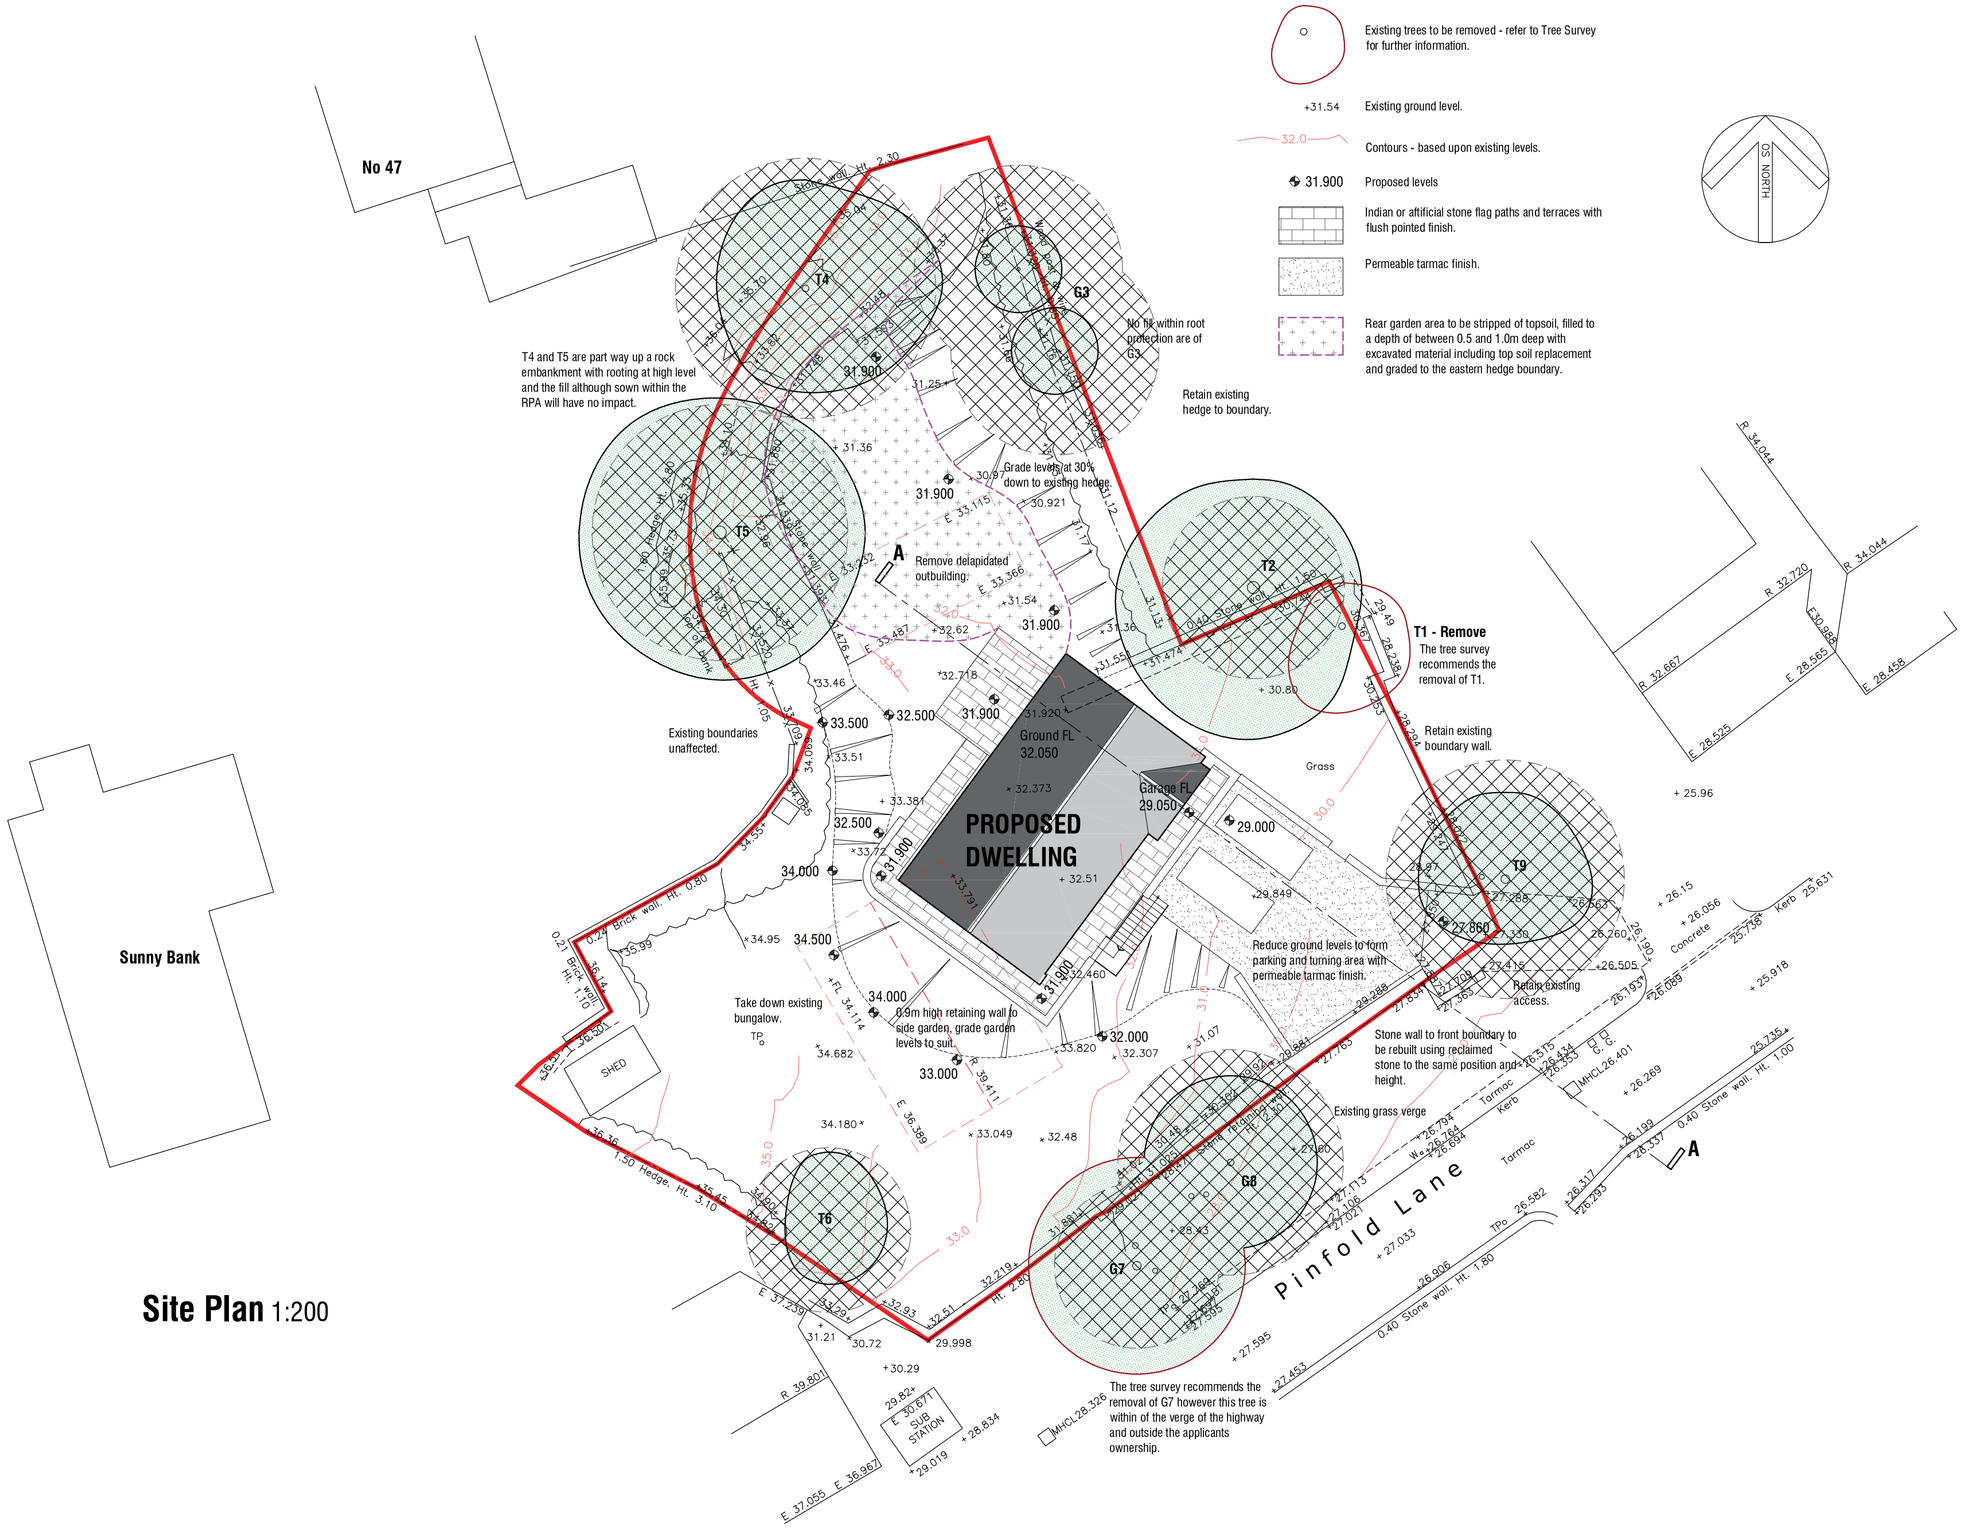

Site Plan 1:200

Rev C - 13.08.2021 Add fill to rear garden area; show front wall rebuilt.
Rev B - 05.08.2021 Amend Site Plan and add Section.
Rev A - 02.07.2021 Amend Site Plan.

Benwin
Pinfold Lane
Darfield
Barnsley

AS PROPOSED

SITE LAYOUT

mbooth design
architectural design and building consultants
Fairfield House
Bemeslai Close Barnsley
S70 2FL
Tel: 07881898300
E: mark@mboothdesign.co.uk

Scale	As Shown @ A1	Drawn	MJB
Date	June 2021	Ref.	21.14
Dwg No.	P1	Rev.	C

0cm 2cm 4cm 6cm

Copyright mbooth design. All dimensions in millimeters unless otherwise stated. Dimensions for setting out in existing buildings are to be checked and verified on site.