

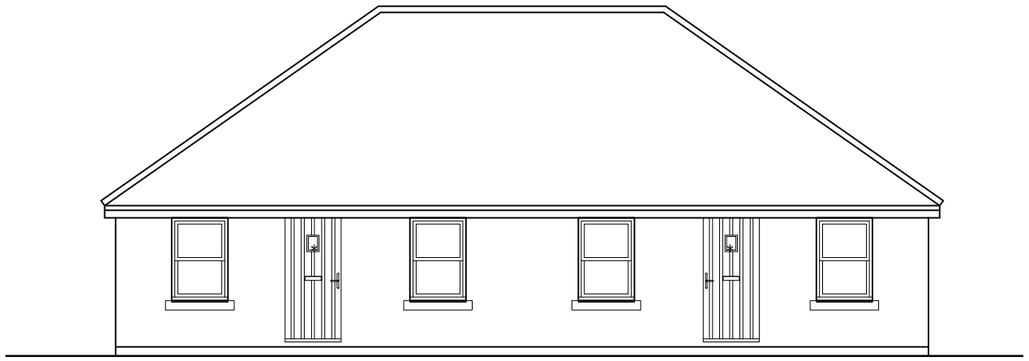



FRONT ELEVATION

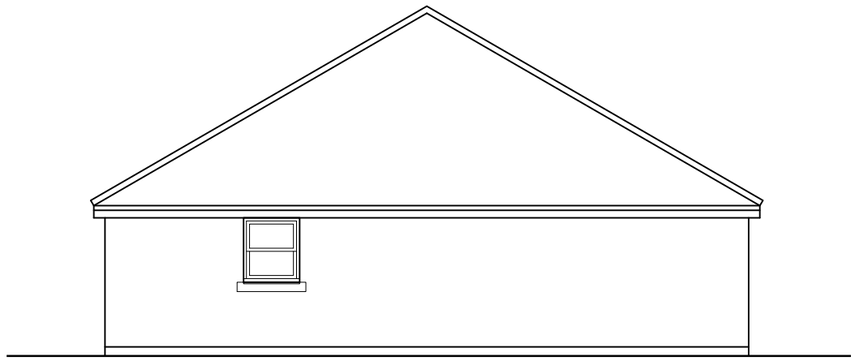

SIDE ELEVATION

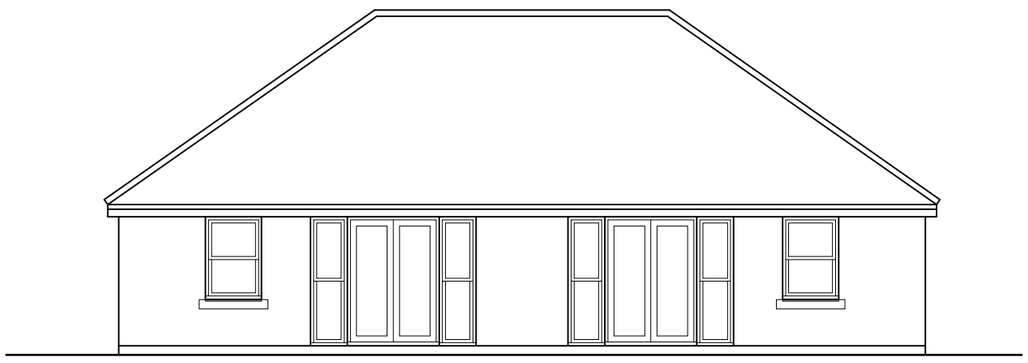

REAR ELEVATION

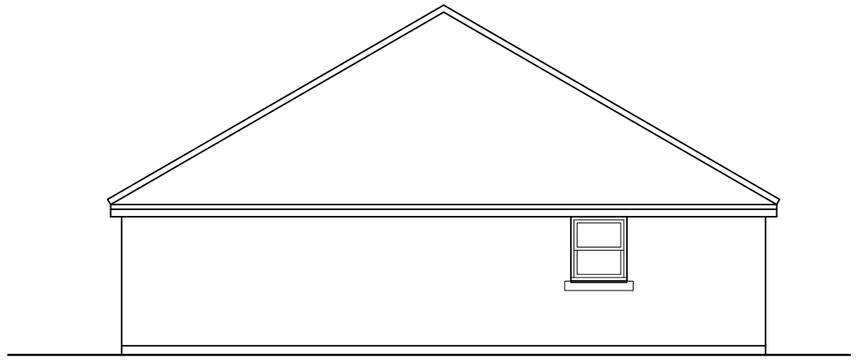

SIDE ELEVATION

A: 27.01.17: Increased to 667sqft
Revision :

Scale : 1:100 @A3

Date : January 17

Drawn by : KL

Project :
Proposed Development
off Kings Road
Wombwell

Title :
Type L 667 sq.ft
Semi Elevations

Drg No : KR/L/01 Rev :A