
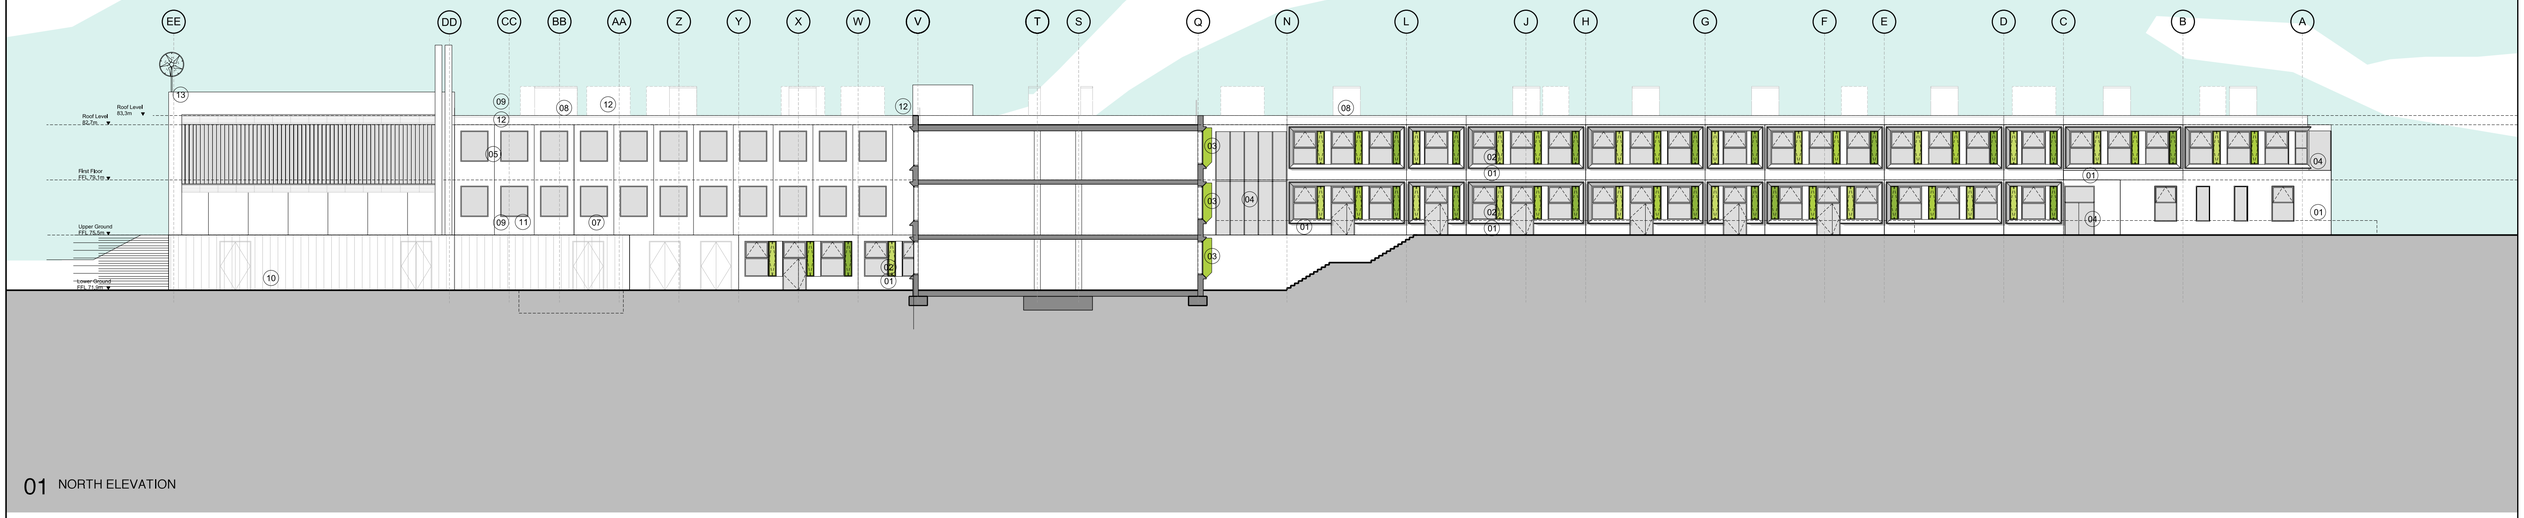


01 NORTH ELEVATION

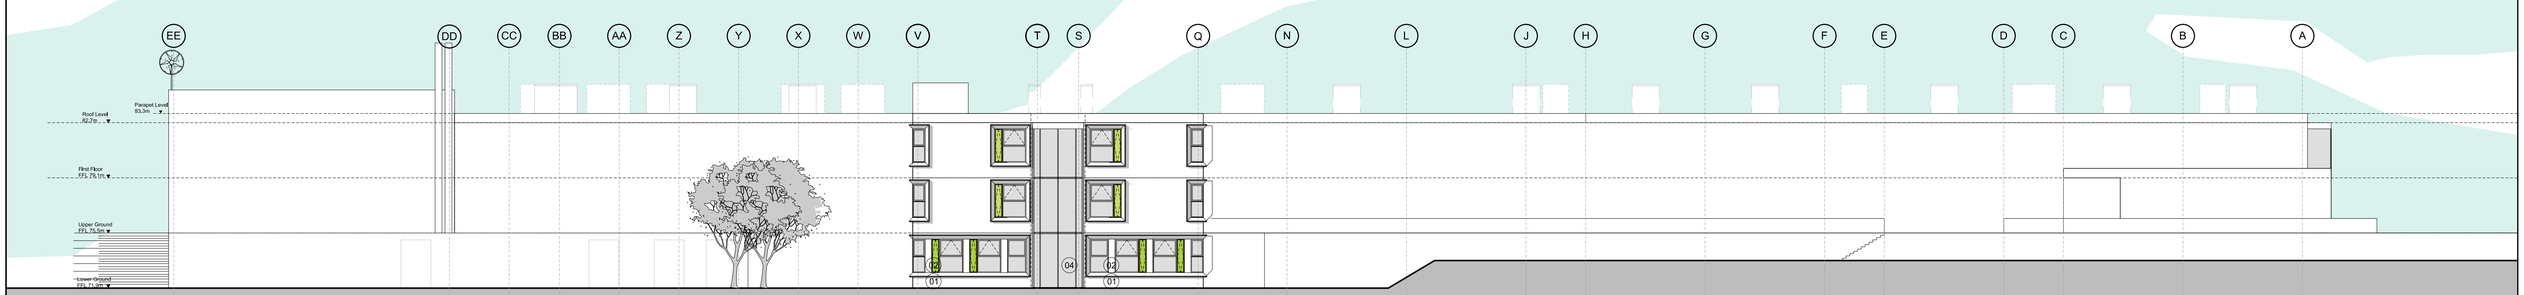

02 NORTH ELEVATION

KEY

- 01 Precast Concrete Cladding System with Feature Profile
- 02 Kawneer Windows or similar with Solar Control Glass where required Dark Grey Frame PPC Coated
- 03 Pressed Metal Solar Control Fins where required In varying shades of Green
- 04 Kawneer Curtain Wall System or similar with Solar Control Glass where required Dark Grey Frame PPC Coated
- 05 Translucent Cladding Polycarbonate or similar
- 06 Glass backlit Lightbox with Graphics
- 07 Panelised Cladding System / STO Render
- 08 Aluminium Chimney for Natural Ventilaton
- 09 Cement Fibre Panel Cladding
- 10 Wire Mesh Enclosure
- 11 BioMass Boiler Flue
- 12 Metal Louvered Vent. Dark Grey PPC Coated
- 13 Wind turbine

REV	DATE	STATUS / REVSION NOTES
P01	02/06/10	First Issue
P02	07/06/10	Stage 1 Issue
P03	09/06/10	Handrail removed from roof
P04	06/07/10	Solar shading fins removed from East Facade
P05	13/07/10	Planning Submission
P06	19/07/10	Roof plant added
P07	02/08/10	Facade panels updated
P08	06/08/10	Resubmitted for planning

NOTES


Barnsley Partnership For Learning

LAING O'ROURKE

NOTE

1. Do not scale from this drawing.
2. All dimensions to be checked on site.
3. Report all drawing errors, omissions and discrepancies to the architect.
4. This document may be issued in an uncontrolled CAD format to enable others to uselt as background information to make alterations and / or additions. In that instance the file will be accompanied by a PDF version. It is for those making such alterations and additions to ensure that they make use of current background information. AHMM Ltd accepts no liability for any such alterations or additions to the background information or arising out of changes to background information which occur prior to alterations of additions being made.

LOCATION

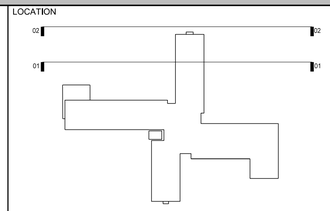

ALLFORD HALL MONAGHAN MORRIS
ARCHITECTS Ltd
2ND FLOOR, BLOCK C, 5-23 OLD STREET LONDON EC1V 9HL
TEL 020 7251 5261 FAX 020 7251 5123 WEB WWW.AHMM.CO.UK

job title: JOINT ALC - BARNSLEY

drawing title / location: NORTH ELEVATION

drawn by	checked	scale	job	package
AG	AW	1:200@A1; 1:400@A3	09129	

project	school	originator	type	CI/SFB	block	level	no.	revision
BP4L_MIC_AHM_DR_05_BW_LL_003								P08