



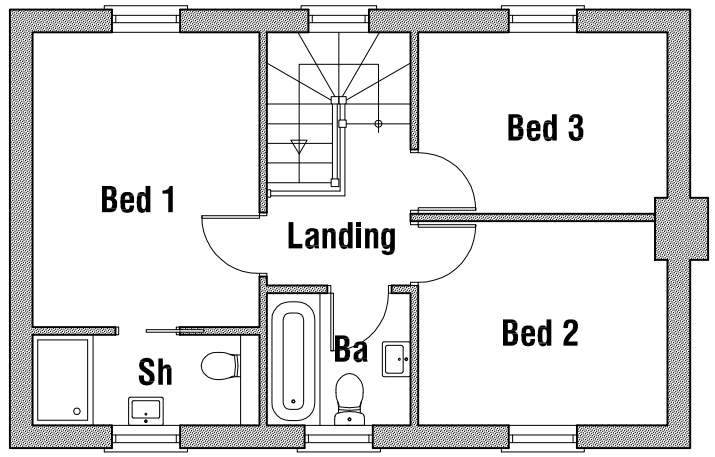

FIRST FLOOR PLAN

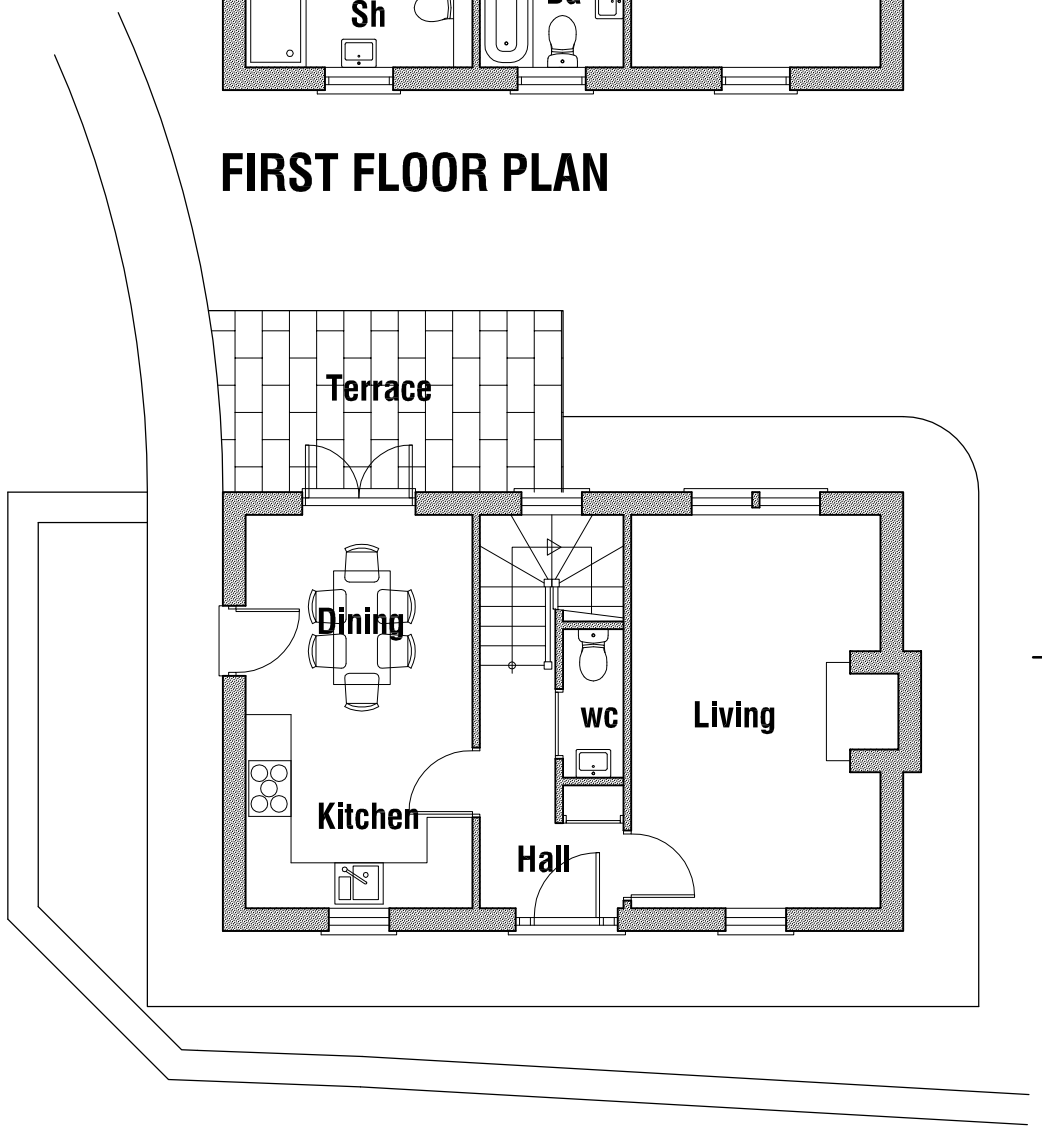


GROUND FLOOR PLAN

GUTTERS TO BE OGEE SECTION IN ALUMINIUM WITH BLACK POWDER COAT FINISH.

RAINWATER PIPES TO BE CIRCULAR IN ALUMINIUM WITH BLACK POWDER COAT FINISH.

STONE QUOINS TO EXTERNAL CORNERS WHERE SHOWN.

VERTICALLY BOARDRD OAK DOOR TO MAIN ENTRANCE WITH OPEN CANOPY CONSTRUCTED WITH OAK CORNER POST AND EAVES BEAM.

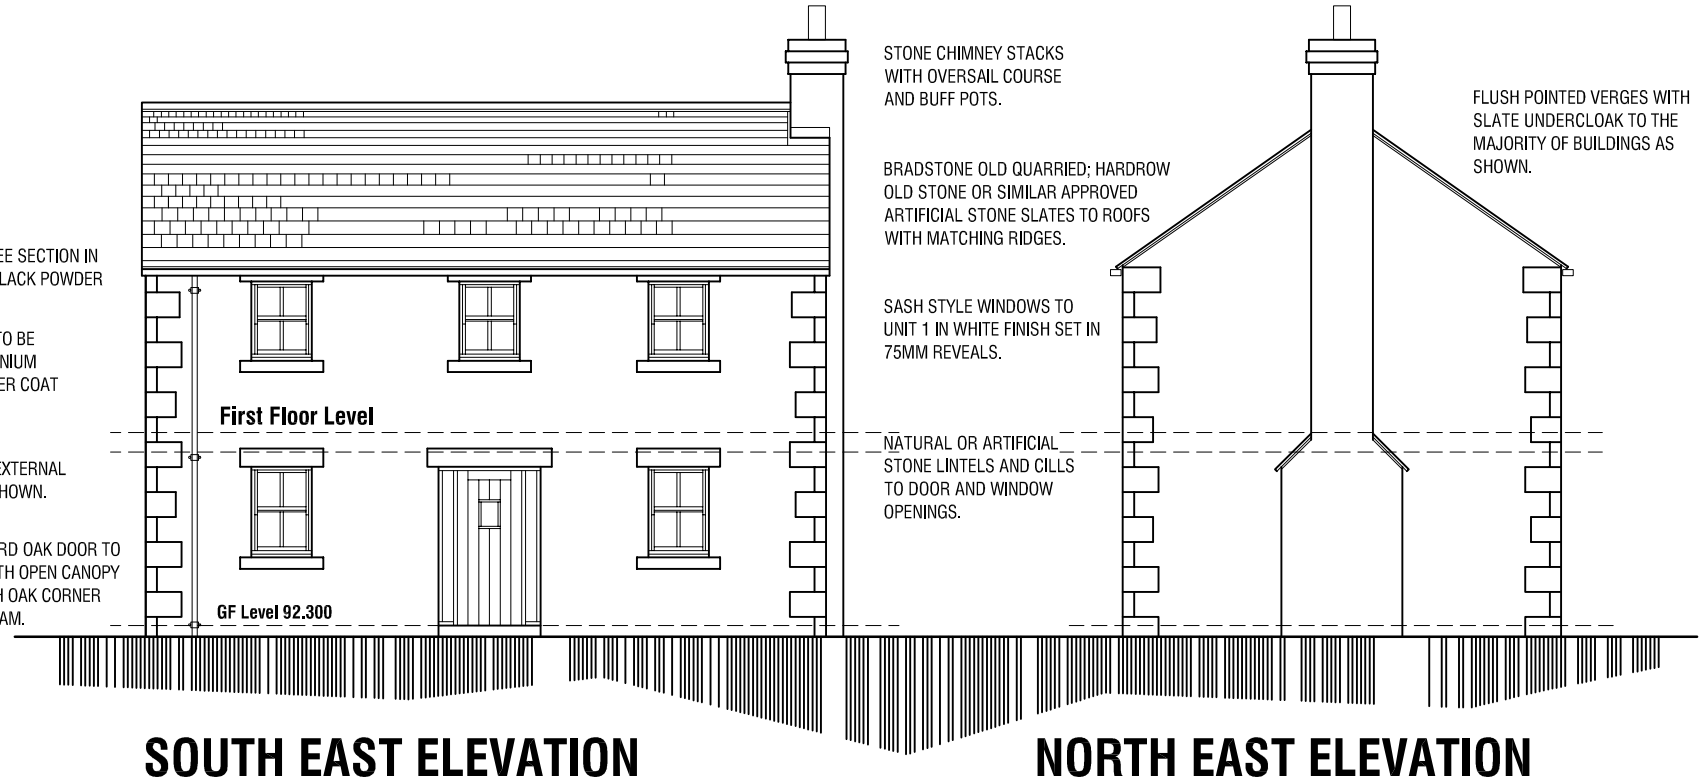

STONE CHIMNEY STACKS WITH OVERSAIL COURSE AND BUFF POTS.

BRADSTONE OLD QUARRIED; HARDROW OLD STONE OR SIMILAR APPROVED ARTIFICIAL STONE SLATES TO ROOFS WITH MATCHING RIDGES.

SASH STYLE WINDOWS TO UNIT 1 IN WHITE FINISH SET IN 75MM REVEALS.

NATURAL OR ARTIFICIAL STONE LINTELS AND CILLS TO DOOR AND WINDOW OPENINGS.

FLUSH POINTED VERGES WITH SLATE UNDERCLOAK TO THE MAJORITY OF BUILDINGS AS SHOWN.

SOUTH EAST ELEVATION

NORTH EAST ELEVATION



NORTH WEST ELEVATION

SOUTH WEST ELEVATION

RESIDENTIAL DEVELOPMENT
THE OLD QUARRY
COMMON ROAD
BRIERLEY BARNSLEY

PROPOSALS

PLOT 1 - PLANS & ELEVATIONS

mboothdesign
architectural design and building consultants
Fairfield House
Berneslai Close Barnsley
S70 2FL
T: 01226 286256
M: 07881898300
E: mboothdesign@btconnect.com

Scale	1:100 @ A3	Drawn	MJB
Date	MAY 2013	Ref.	13.07
Dwg No.	P2	Rev.	-

0cm 2cm 4cm 6cm

Copyright mboothdesign. All dimensions in millimeters unless otherwise stated. Dimensions for setting out in existing buildings are to be checked and verified on site.