



LOCATION PLAN 1:500 @ A1

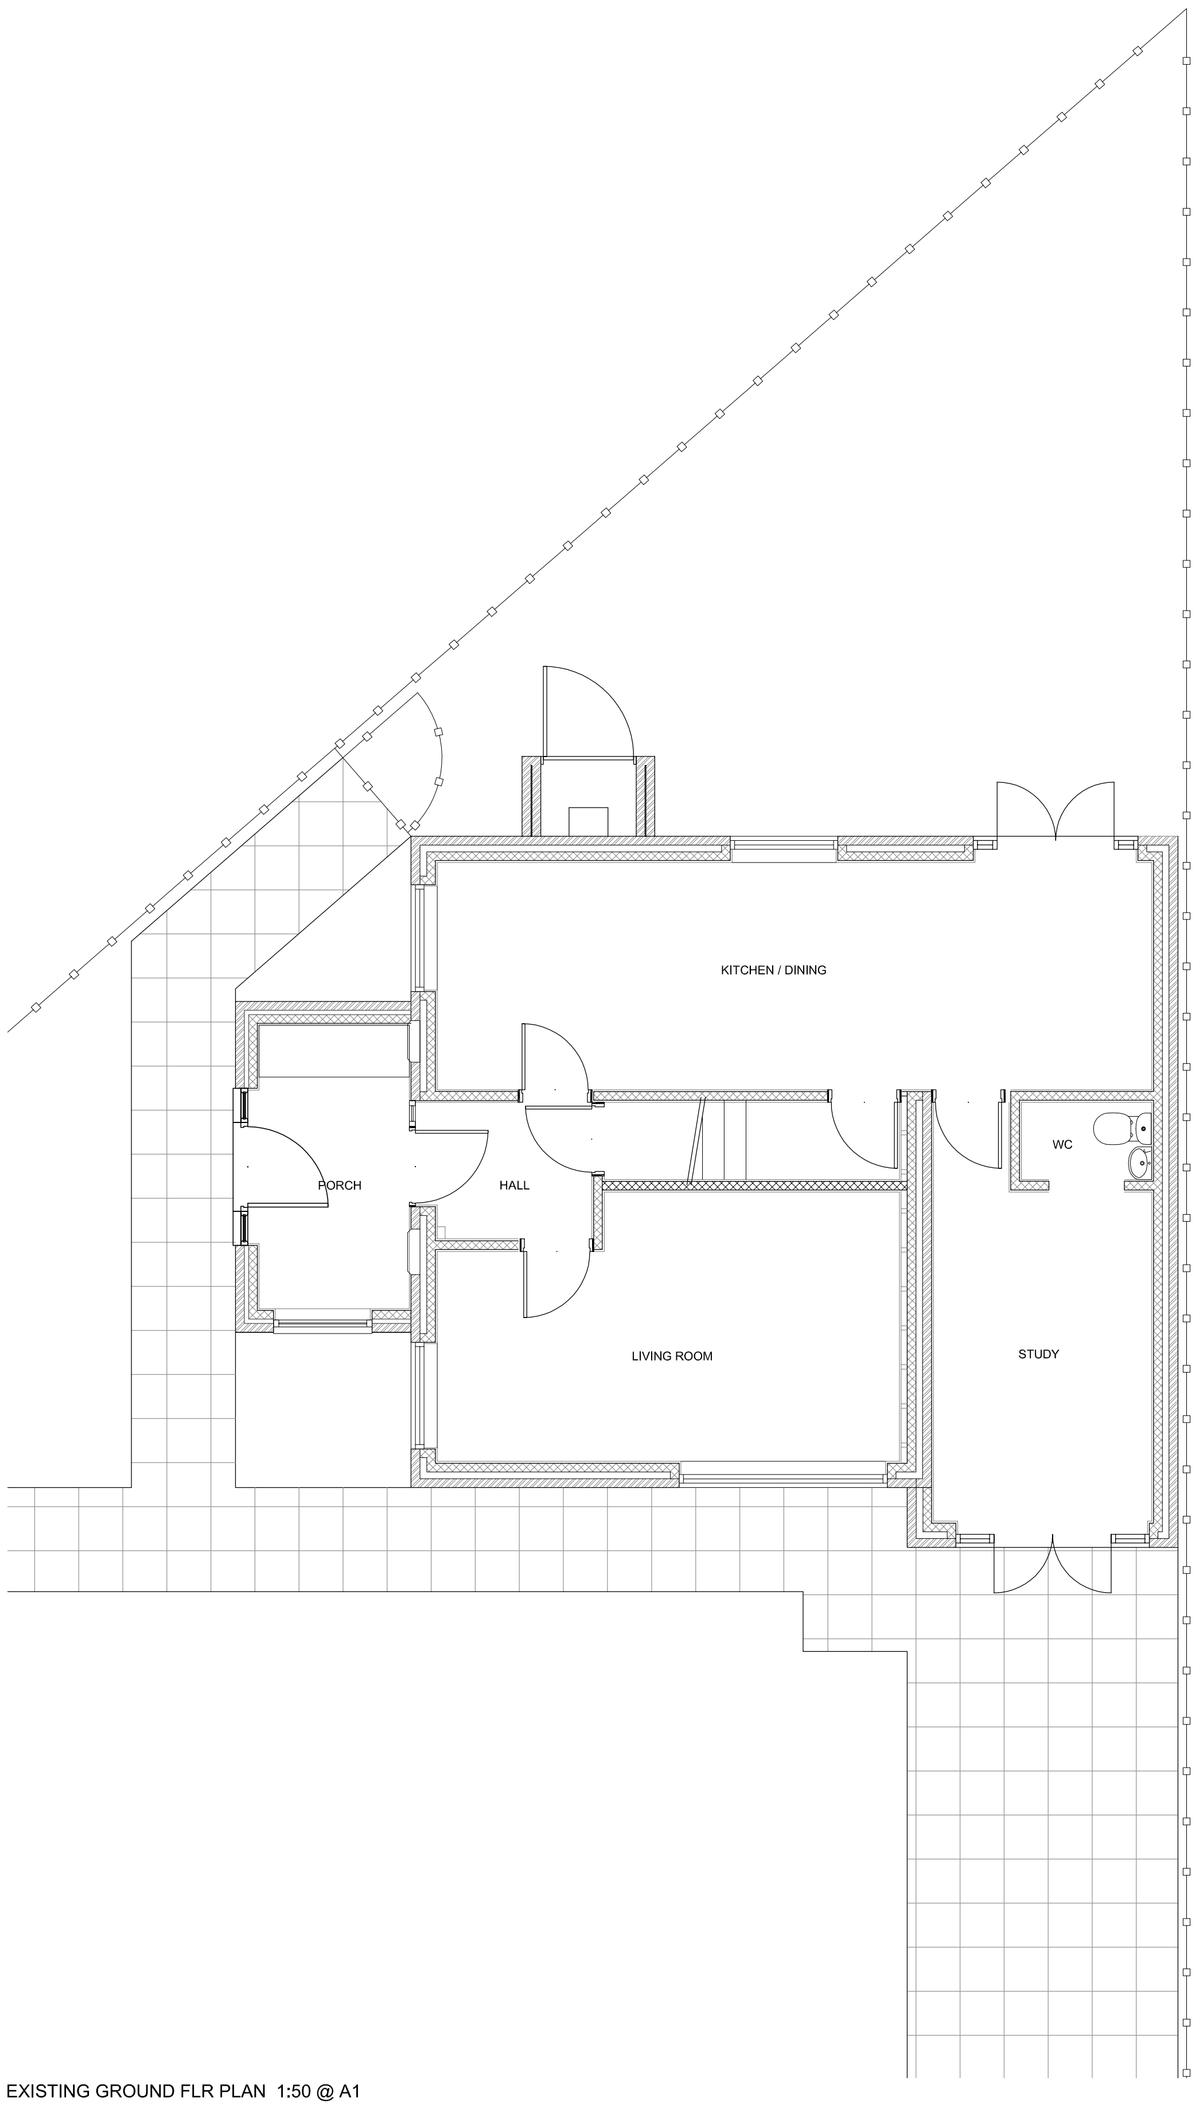

EXISTING GROUND FLR PLAN 1:50 @ A1




EXISTING WEST ELEVATION 1:50 @ A1

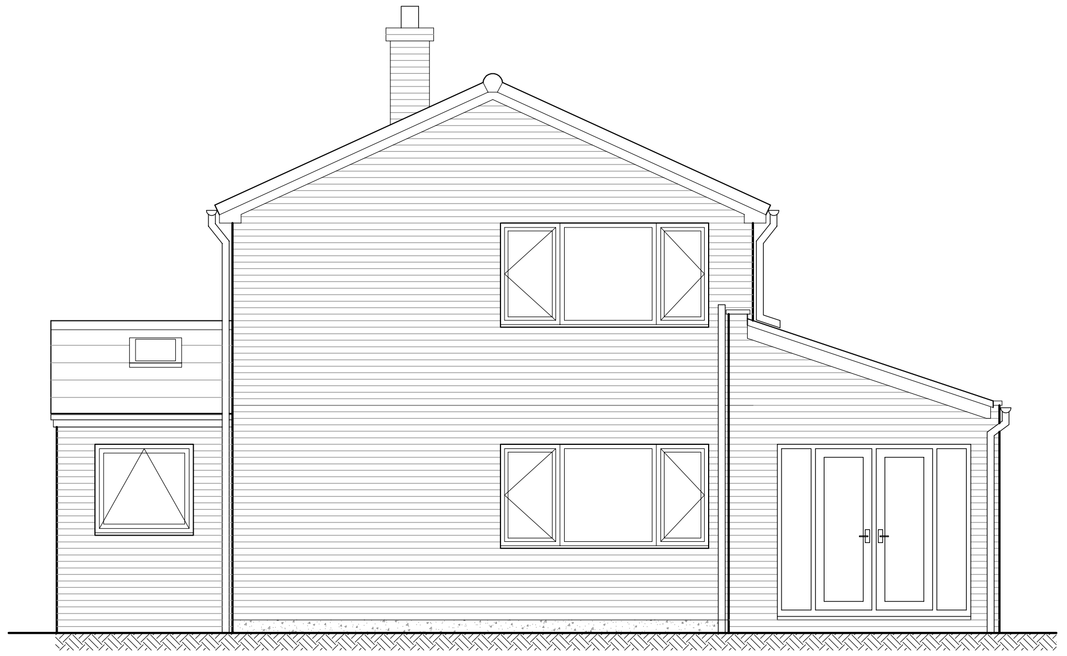

EXISTING SOUTH ELEVATION 1:50 @ A1



EXISTING FIRST FLOOR PLAN 1:50 @ A1

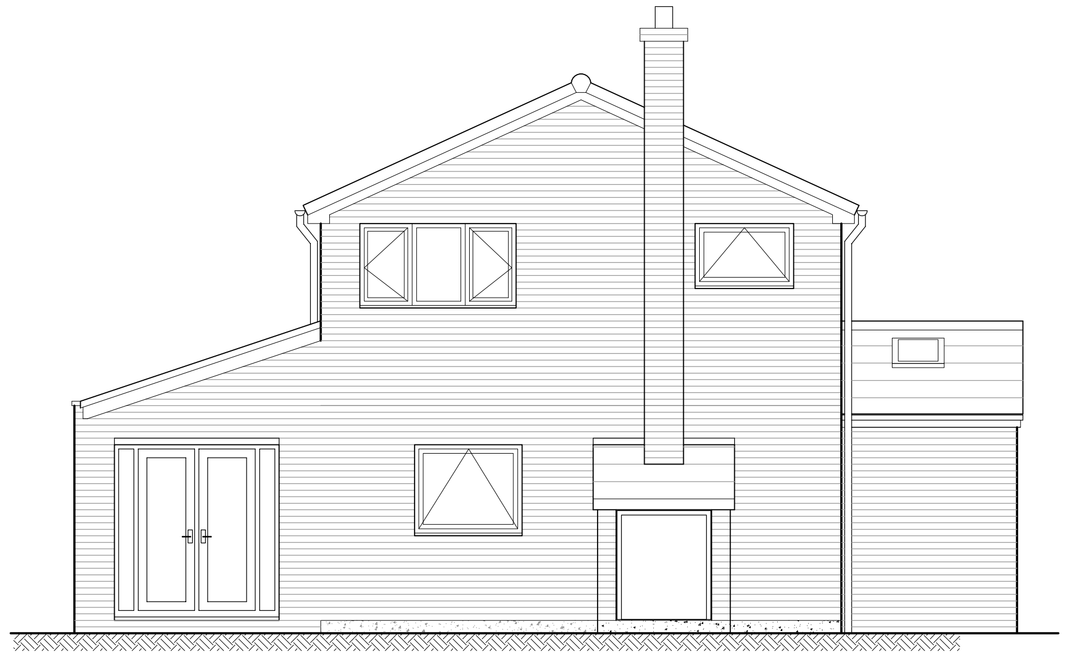

EXISTING NORTH ELEVATION 1:50 @ A1

Client Reference :	Project :	Drawing Title :	Drawn :	Scale :	Date :	Drawing No :	Rev:
I. Pratt 81 New Hill Road, Smithies, Barnsley, S71 1XH	Extension to rear and front of domestic dwelling -	Existing plans and elevations Planning submission	LK	As shown	May 2015	IP-15-01	P1