

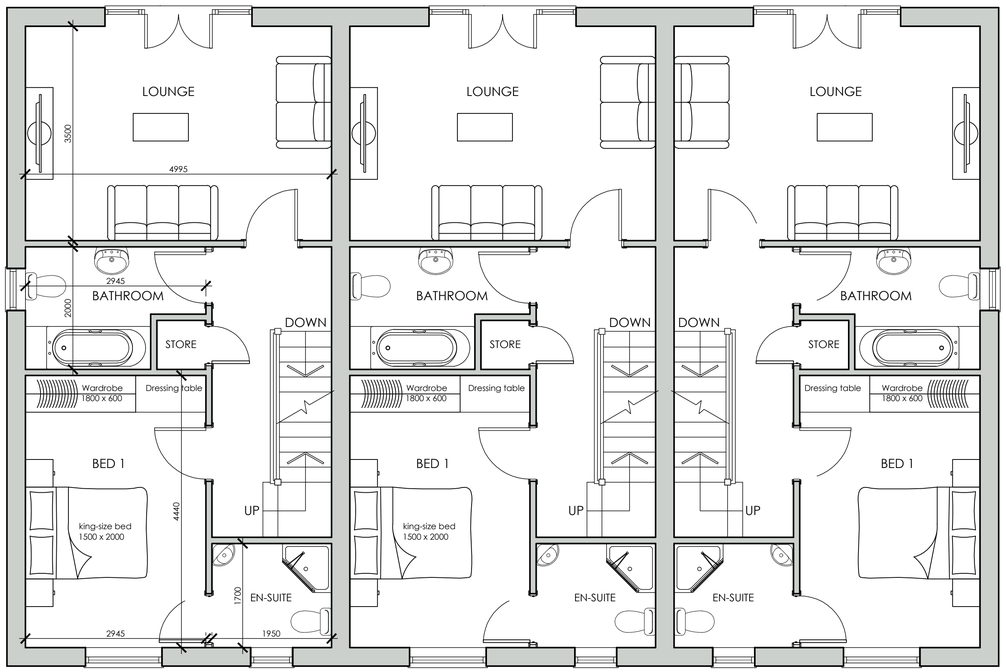


Proposed First Floor Plan
scale 1:50

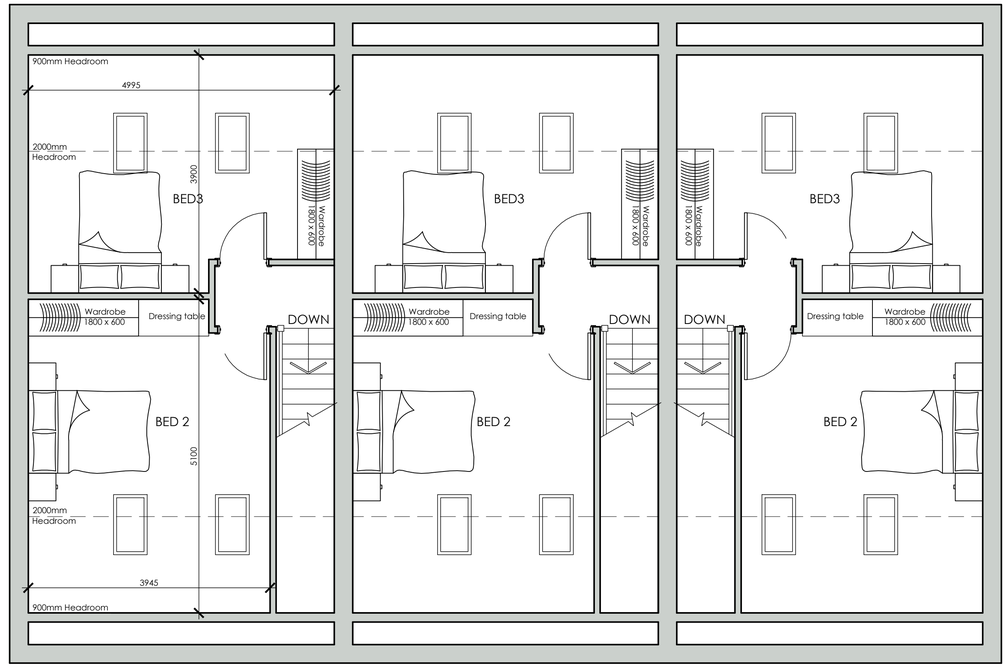

Proposed Second Floor Plan
scale 1:50

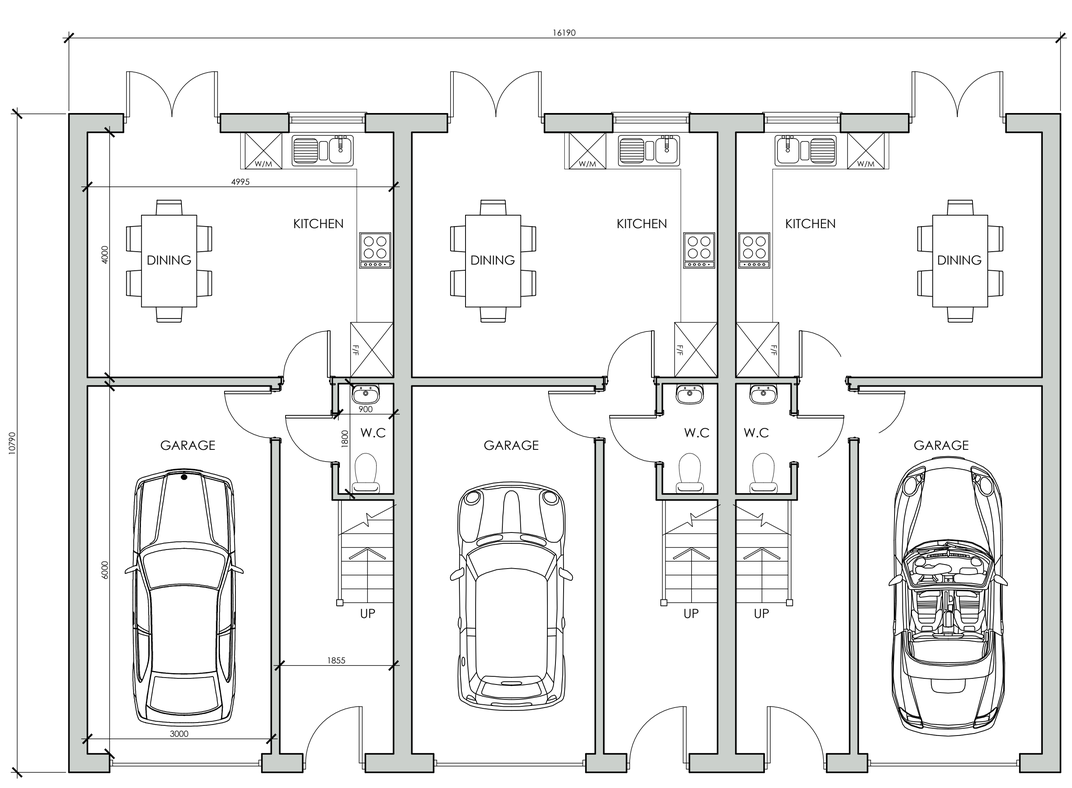

Proposed Ground Floor Plan
scale 1:50



Location Plan
scale 1:1250

White Agus PARTNERSHIP
ARCHITECTURAL SERVICES AND SURVEYORS
8 MORSTON BUSINESS PARK,
WHALEY ROAD, BARUGH GREEN,
BARNSLEY.
S75 1HQ
Phone: 01226 208482
Fax: 01226 283030
Email: info@whiteaguspartnership.co.uk
Web: www.whiteaguspartnership.co.uk

Project.	Client.	
PROPOSED RESIDENTIAL DEVELOPMENT HARVEY STREET BARNSLEY	Jacksons Properties & Developments Ltd	
Drawing Title. FLOOR PLANS	Date. JANUARY 2015	Scale. 1:50 @ A1
	Ref. 14-068	Dwg. No. 01 Rev.

Date	Suffix	Description	Date	Suffix	Description