




PROPOSED FIRST FLOOR PLAN @ 1:50

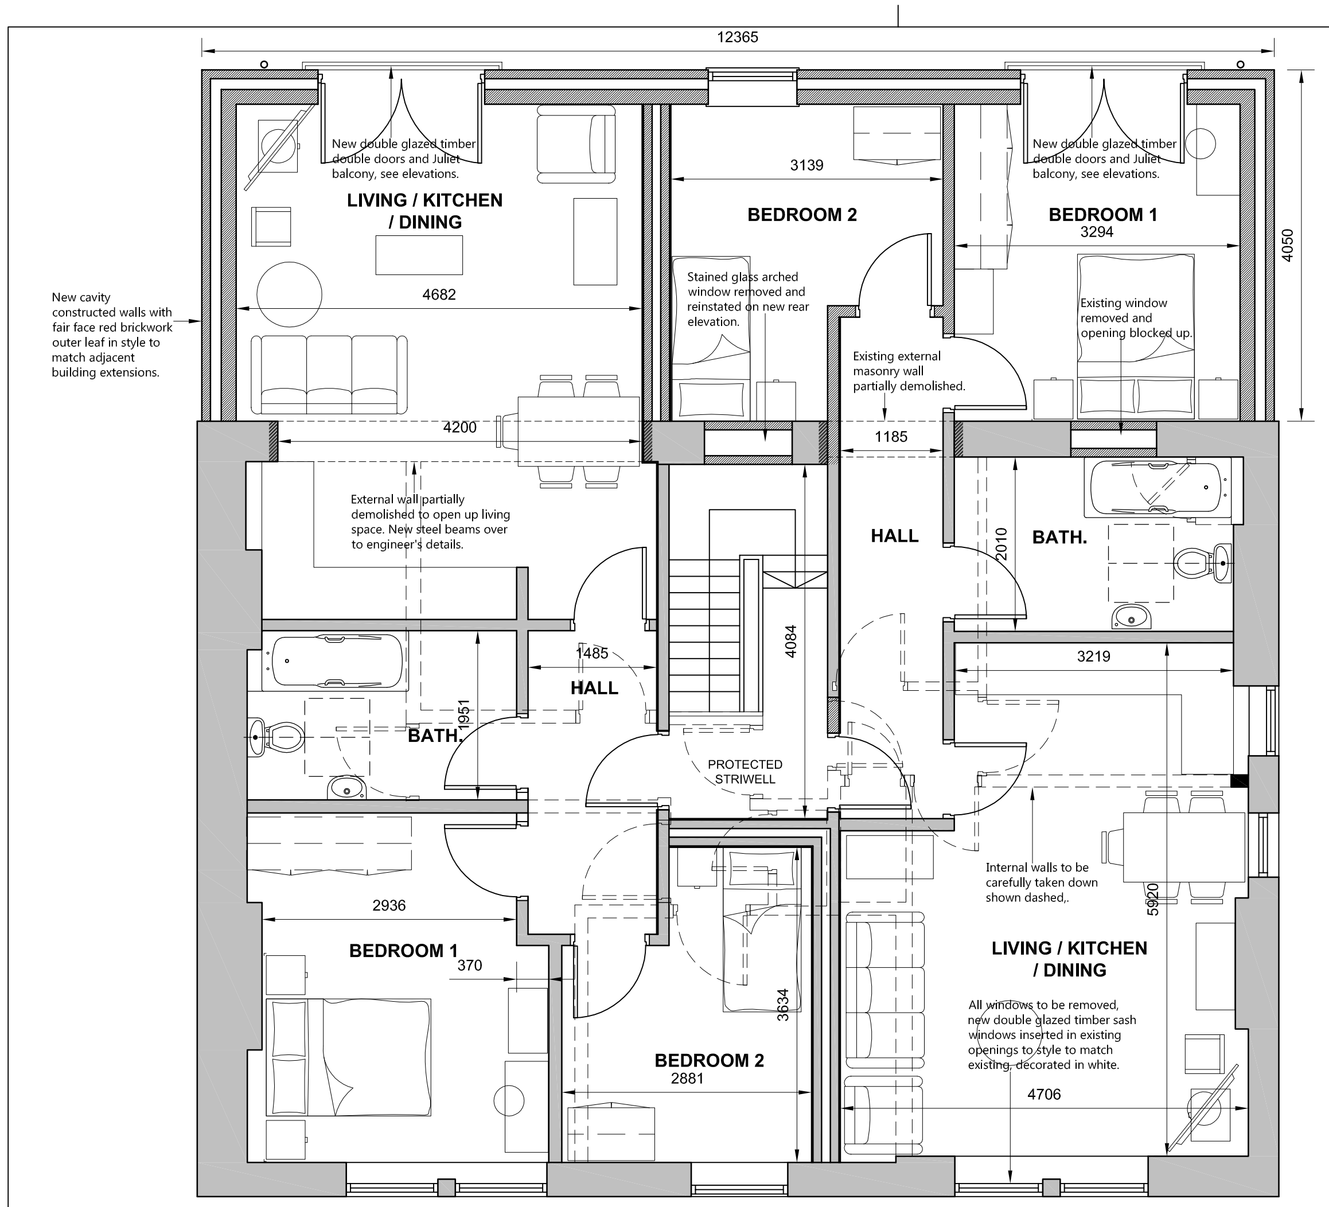


FRONTAL ELEVATION @ 1:100

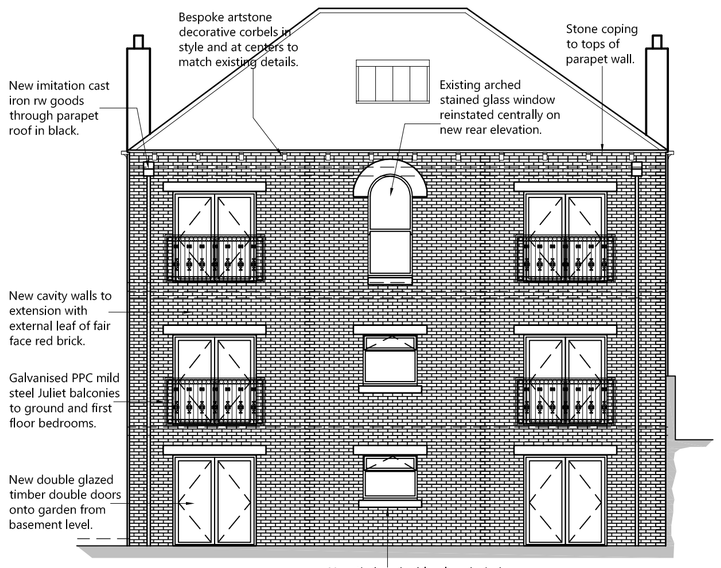

REAR ELEVATION @ 1:100

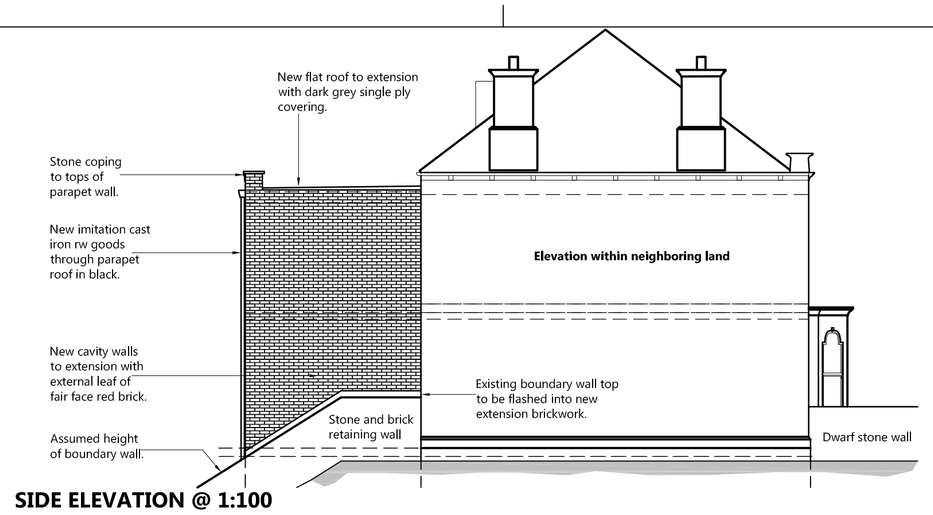

SIDE ELEVATION @ 1:100

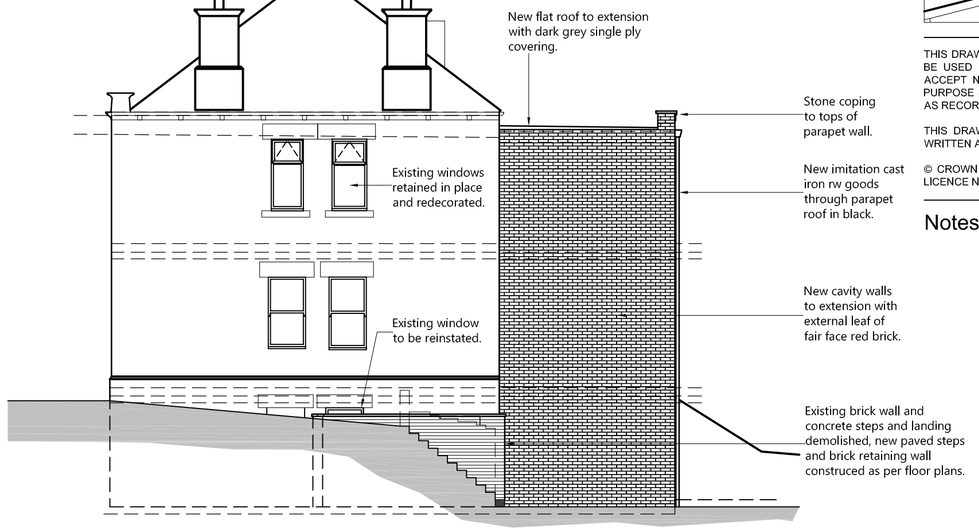

SIDE ELEVATION @ 1:100

RESPONSIBILITY IS NOT ACCEPTED FOR OTHERS SCALING DIRECTLY FROM THIS DRAWING. DO NOT SCALE FROM THIS DRAWING, USE WRITTEN DIMENSIONS ONLY.

0 50 ORIGINAL SHEET SIZE A1

KEY PLAN




THIS DRAWING IS PRODUCED FOR USE IN THIS PROJECT ONLY AND MAY NOT BE USED FOR ANY OTHER PURPOSE. NPS PROPERTY CONSULTANTS LTD ACCEPT NO LIABILITY FOR THE USE OF THIS DRAWING OTHER THAN THE PURPOSE FOR WHICH IT WAS INTENDED IN CONNECTION WITH THIS PROJECT AS RECORDED IN THE 'PURPOSE FOR ISSUE' AND 'FILE STATUS CODE'.


THIS DRAWING MAY NOT BE REPRODUCED IN ANY FORM WITHOUT PRIOR WRITTEN AGREEMENT OF NPS PROPERTY CONSULTANTS LTD.

© CROWN COPYRIGHT AND DATABASE RIGHTS 2015 ORDNANCE SURVEY LICENCE NUMBER

Notes:

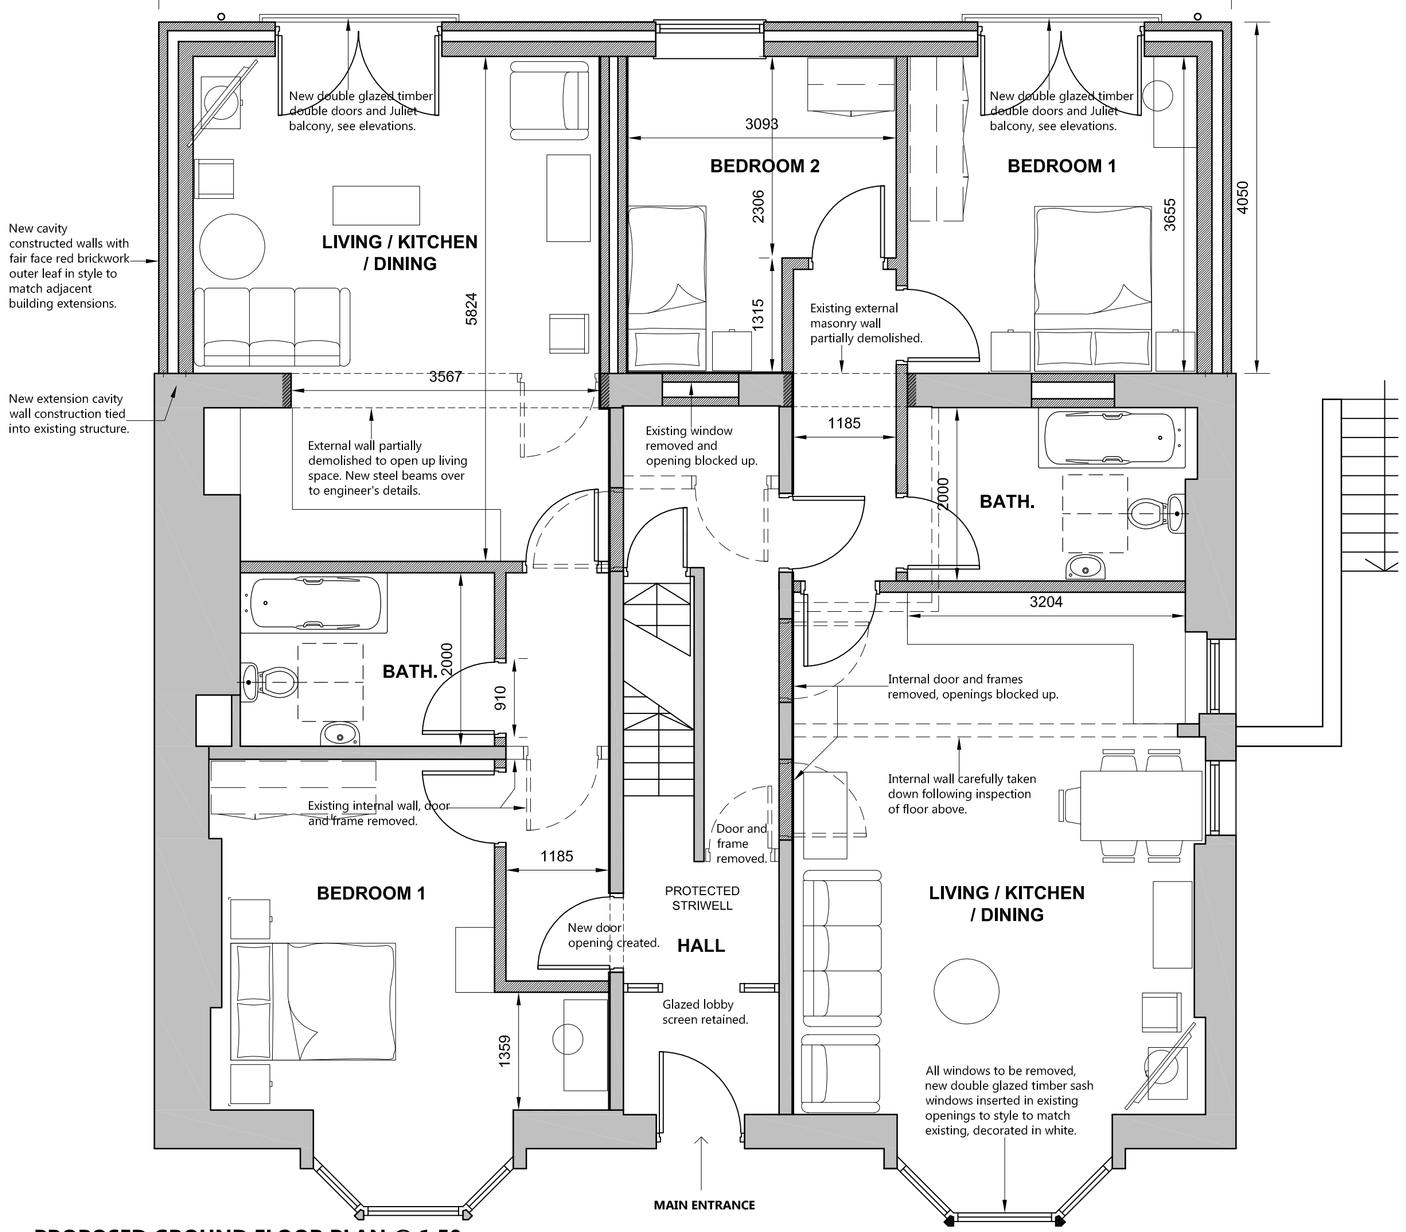

PROPOSED GROUND FLOOR PLAN @ 1:50

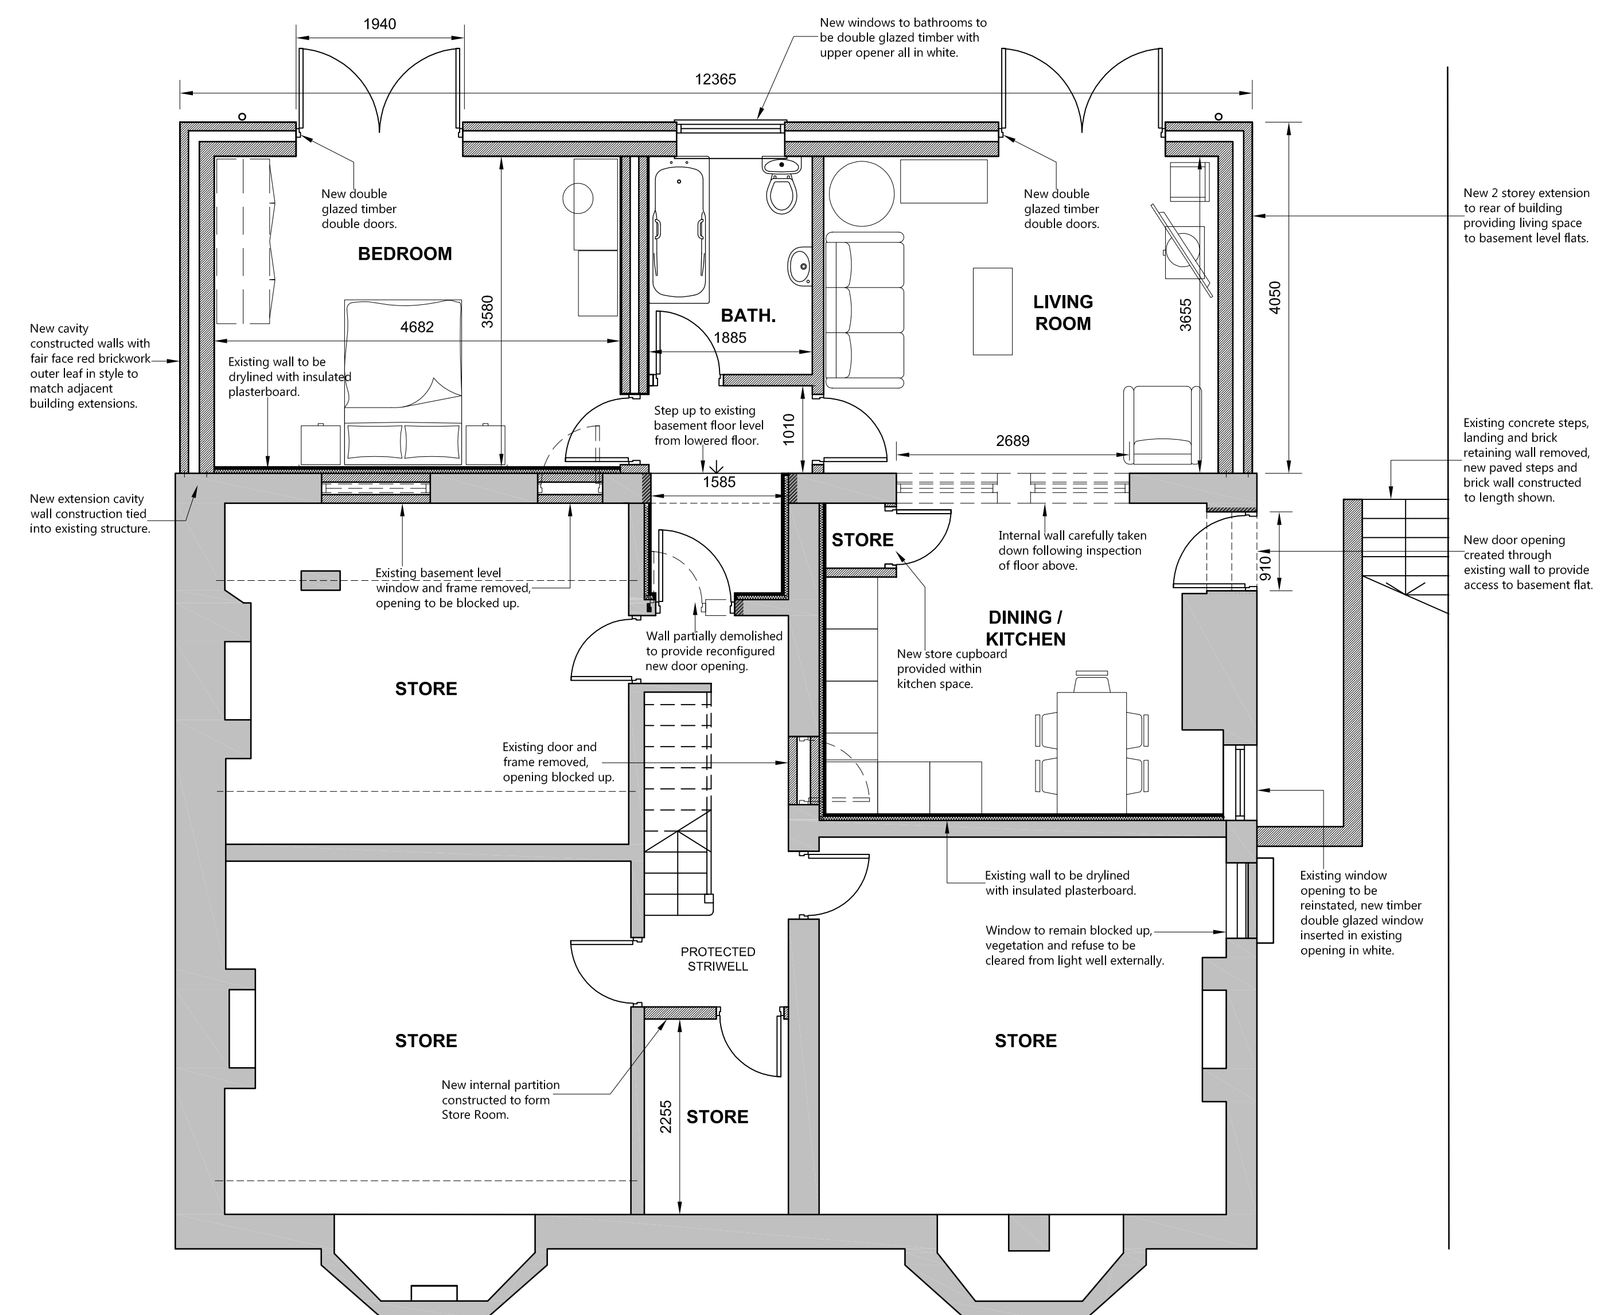

PROPOSED BASEMENT FLOOR PLAN @ 1:50

FIRST ISSUE						
P1						
COMMENT						
REV	DRAWN	DATE	CHECKED	DATE	APPROVED	DATE

nps group
NPS Property Consultants Ltd
Scandic House, 85 Mountergate, Norwich, Norfolk, NR1 1PY.
Tel 01603 756150; Email: nau.mail@nps.co.uk; web www.nps.co.uk

CLIENT
BERNESLAI HOMES

PROJECT
39 HUDDERSFIELD ROAD

TITLE
PROPOSED FLOOR PLANS AND ELEVATIONS

SCALES	DISCIPLINE	PROJECT NUMBER
1:50,1:100	ARCHITECT	15-01-1203

DRAWING NUMBER	REV CODE
NPS-00-00-DR-A-031	P1
STATUS CODE: S2	PURPOSE OF ISSUE: PLANNING APPROVAL
	DRAWN BY: GH

© COPYRIGHT NPS GROUP 2015