Scale 1 to 100 @A3

0 1 5 10




grey Marley Moderns

white upvc windows


red multi facings

south elevation from church hill

level entry
at front door

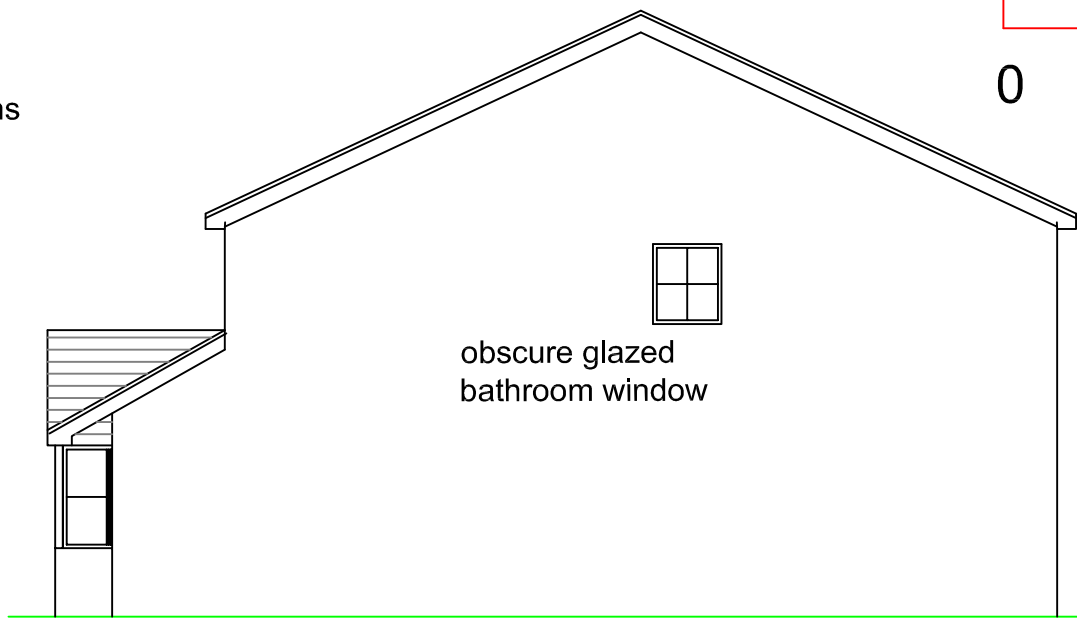

east side elevation from existing house

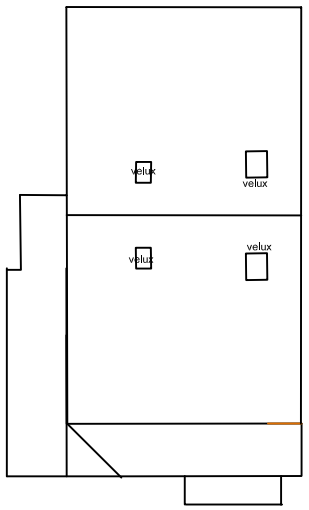


roof plan

NORTH



north elevation from garden

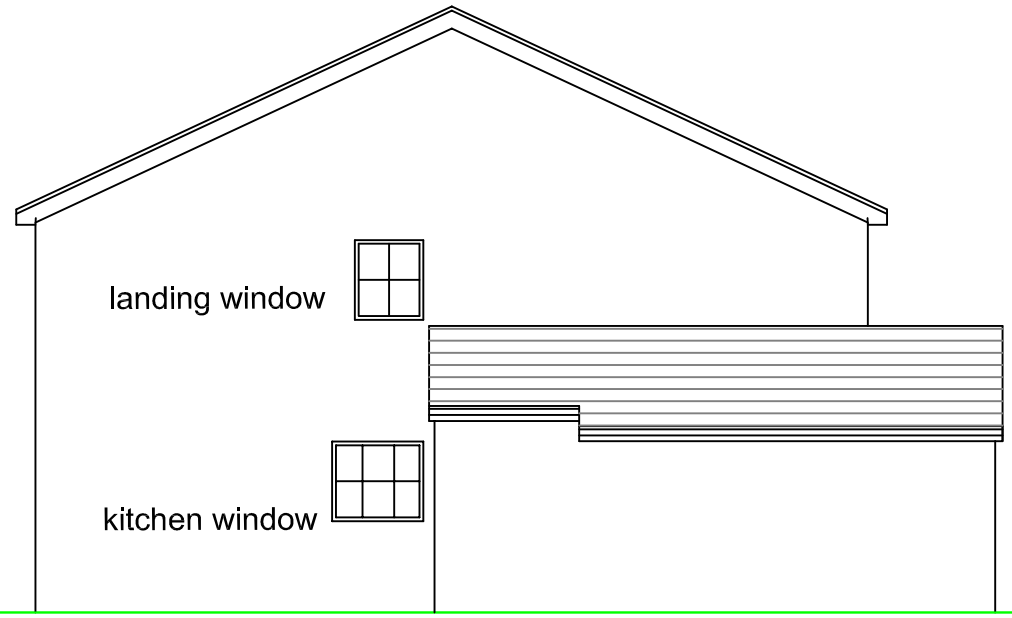

west side elevation from existing house

J. Murray
Architectural Services
4 BROOKSIDE CLOSE, HACKENTHORPE
SHEFFIELD S12 4LE 0114 247 0602

TITLE
new house in curtilege
134 Church Hill

shaw
CLIENT

elevations-new house

DATE 9 3 09 SCALE 1:100

DRAWING No.
s/09/04

REVISION

proposed elevations of new house in curtilege of no 134 Church Hill