

Homes by Strata Housety Type 6




FRONT ELEVATION

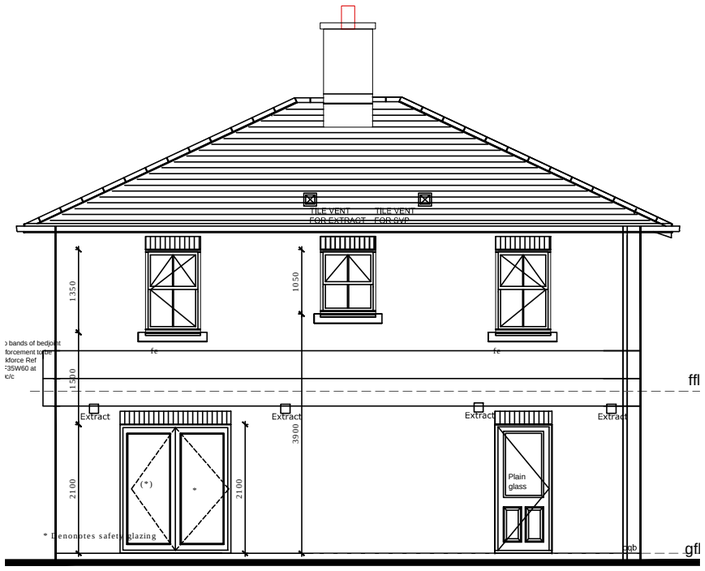


REAR ELEVATION

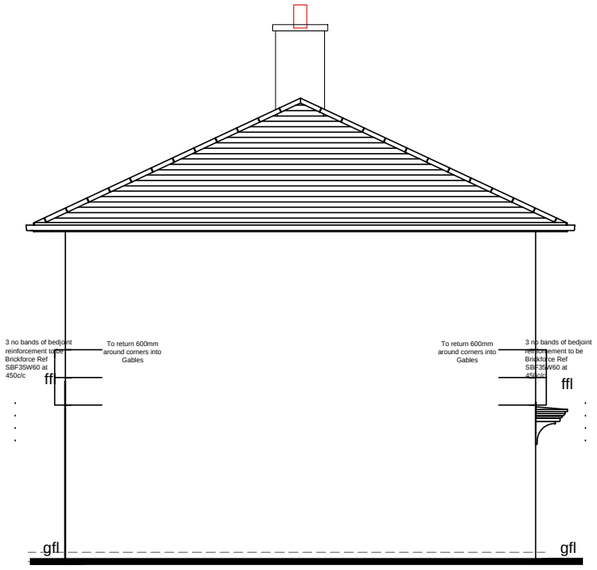

SIDE ELEVATION

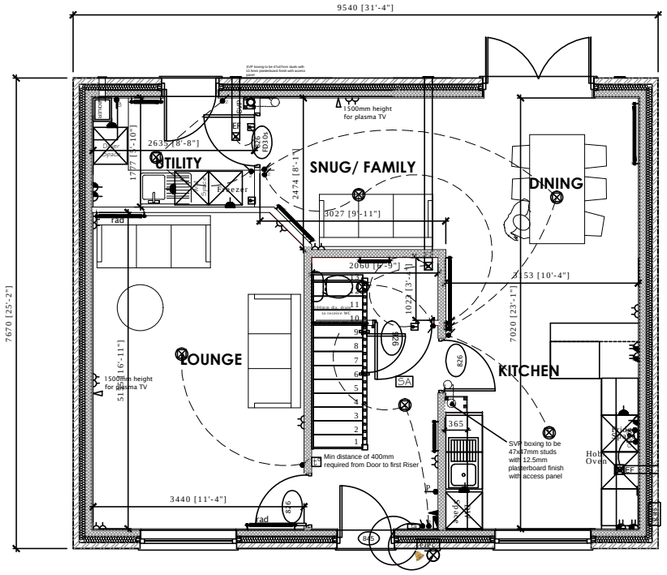

GROUND FLOOR PLAN

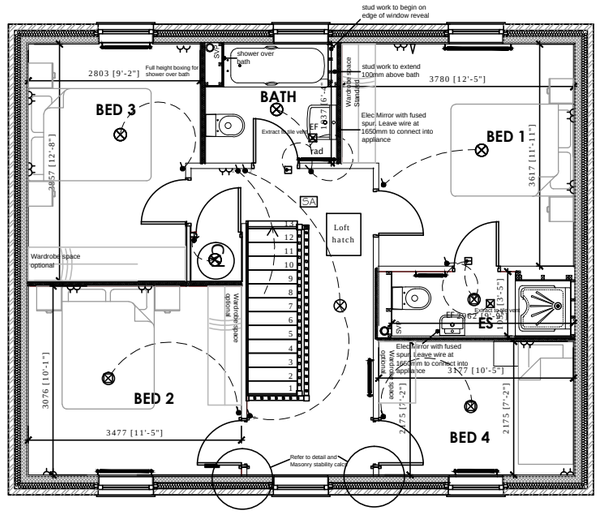

FIRST FLOOR PLAN

homes by strata

strata homes limited quay point lakeside doncaster DN4 5
T 01302 308508 F 01302 308501 www.homesbystrata.co.

scale:1:100@A3 | drawn by: | app'd by: | date: 07.06.11

Project: HOUSE TYPES 2012

Drawing: Type 6 1360 sq.ft.
PLANNING DRAWING
Hipped Roof

Drawing Number:	House Ref	Drawing
	2012-T6	10

Revision -