

NOTES:

1. DO NOT SCALE from the drawing
2. Further dimensions required to be requested from the project technical team
3. Report discrepancies to JDDK project team immediately.
4. This model file contains the following consultants model files:-

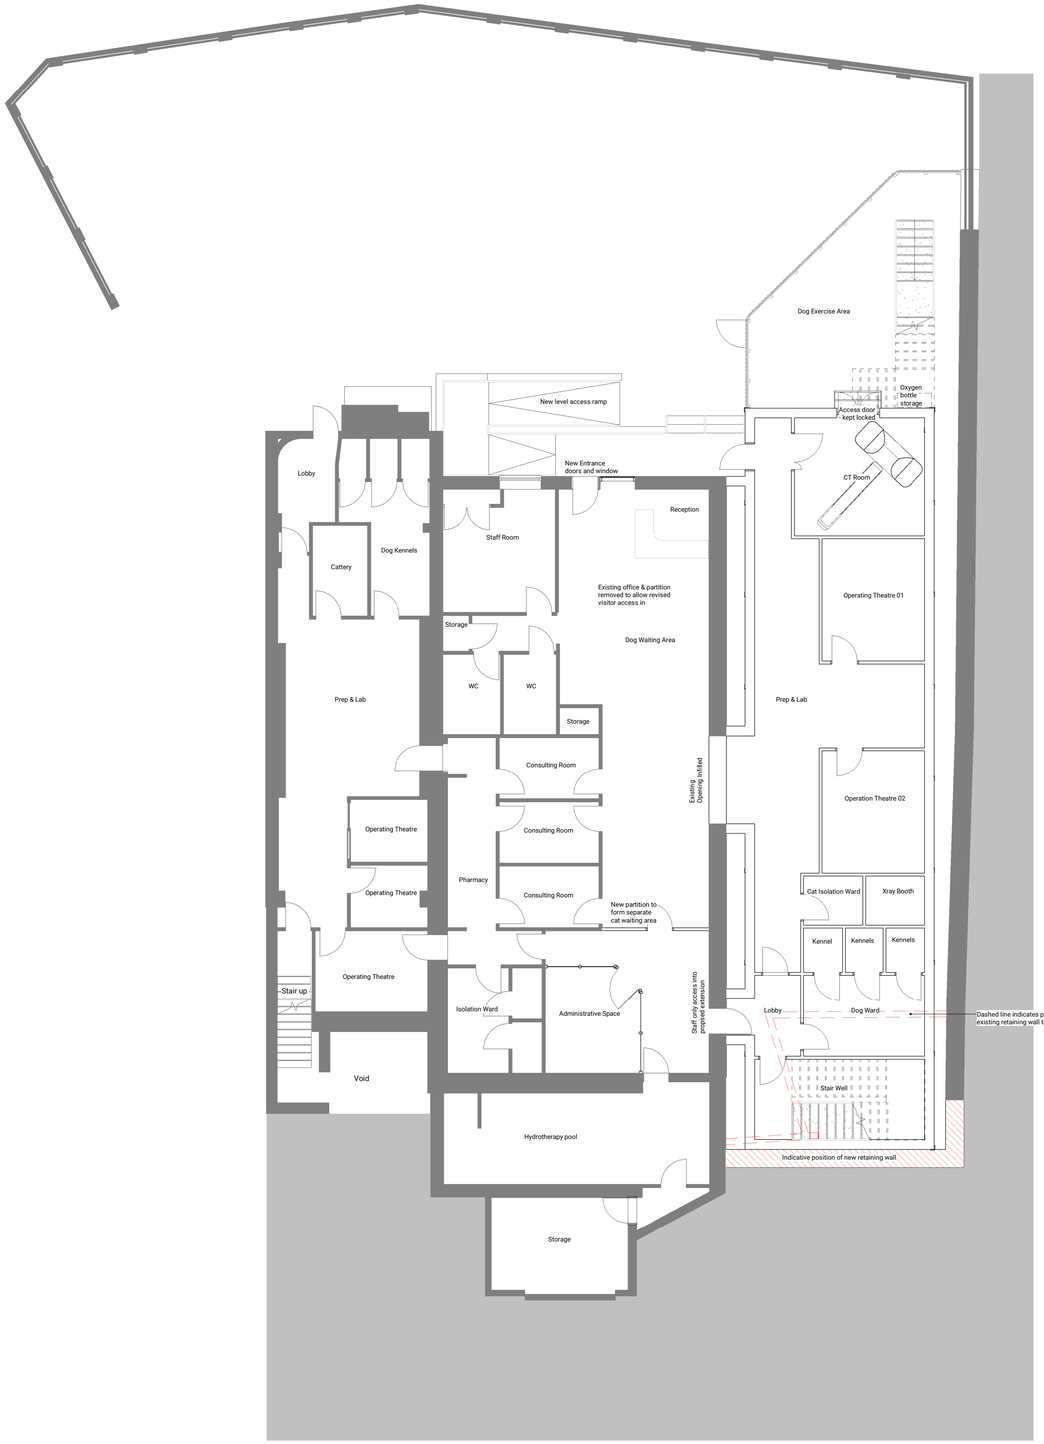

2 *Lower Ground Floor Plan*
1 : 100

Note: Existing Walls have been shown Hatched Grey

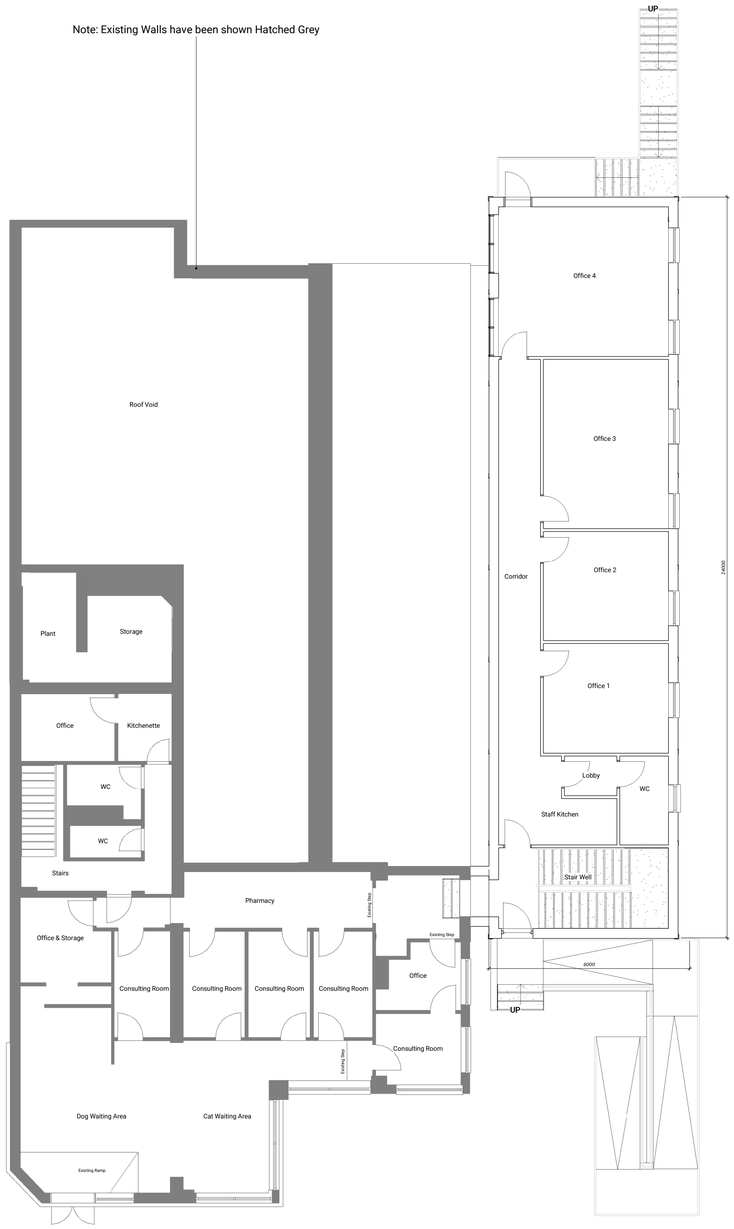

1 *Upper Floor Plan*
1 : 100

REV	ISSUED BY	DATE	DESCRIPTION
B		28/06/2018	Drawings updated following client feedback
A		27/06/2018	Drawings updated following client feedback

REVISION LOG

JDDK Architects
Millmount Ponteland Road
Newcastle upon Tyne
NE5 3AL
t. 0191 286 0811
f. 0191 286 3870
e. millmount@jddk.co.uk
jddk.co.uk
DISCOVER DESIGN DELIVER

CLIENT
Vets 4 Pets

PROJECT TITLE
3801 Vets 4 Pets Barnsley

TITLE
Proposed Floor Plans

MAIN CONTRACTOR

QUANTITY SURVEYOR	M&E CONSULTANT
STRUCTURAL CONSULTANT	OTHER CONSULTANT

DRAWING No. 3801-JDDK-A-2004
REV B

JDDK INTERNAL REF:	3801	JDDK REF NO:	20.04
SCALE:	1 : 100 @ A1	ISSUE DATE:	22/06/2018
DRAWN BY:	OH	CHECKED BY:	KT

STATUS: **PURPOSE OF ISSUE:** FOR PLANNING