




LOCATION PLAN
SCALE 1:1250

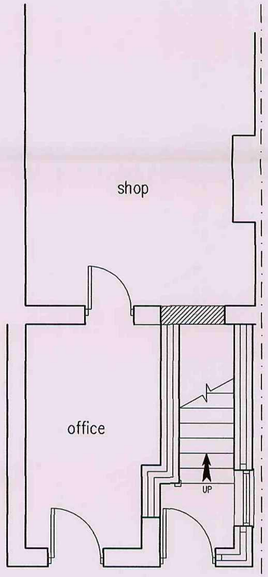


PROPOSED GROUND FLOOR PLAN

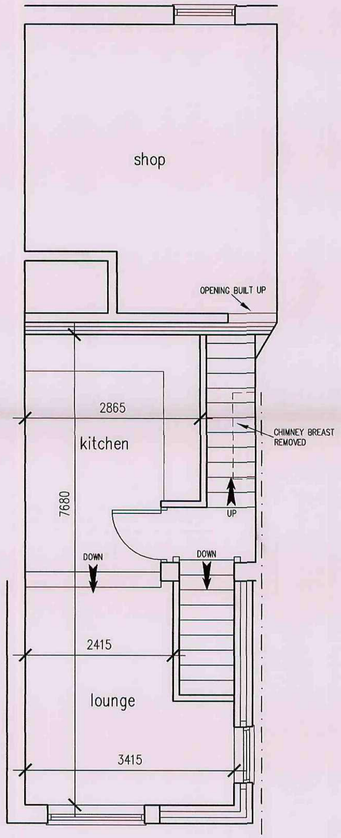


PROPOSED FIRST FLOOR PLAN

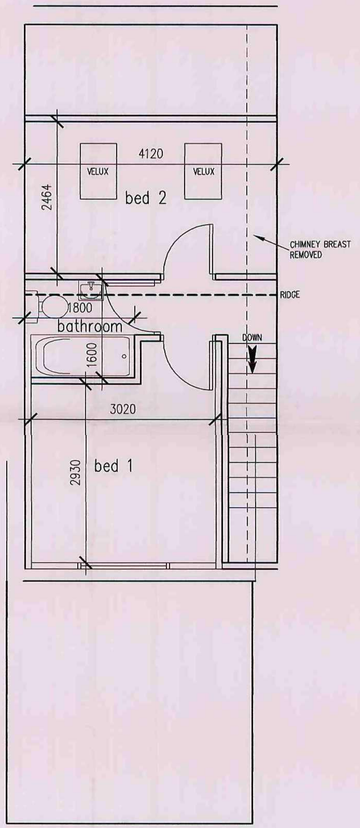


PROPOSED SECOND FLOOR PLAN

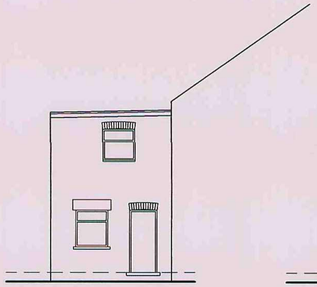


EXISTING SIDE

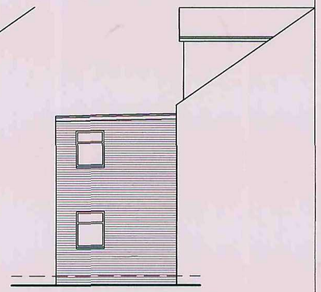

PROPOSED SIDE

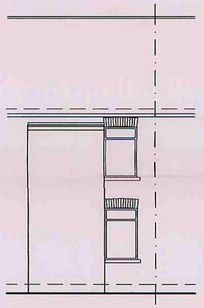

EXISTING REAR

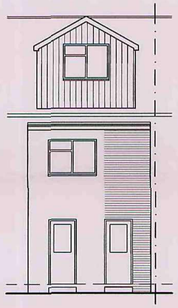

PROPOSED REAR

CMR
20 MAY 2008

White Agus Partnership
128B, NEW ROAD, STAINCROSS, BARNSLEY. S75 6PP
PHONE/FAX. 01226 208482
E mail. agus@btinternet.com
CHARTERED SURVEYORS AND BUILDING DESIGN CONSULTANTS


Project.
PROPOSED EXTENSION & ALTERATIONS
AT 8 BLACKER ROAD, MAPPELWELL
BARNSLEY, S75 6BW

Client.
PRICE & BRETTON


Drawing Title.
PLANS & ELEVATIONS

Date. MAY 08
Scale. 1:50 & 1:100
Ref. 08-015
Dwg. No. 01
Rev. A


Date	Suffix	Description	Date	Suffix	Description
17/05/08	A	REVISED TO CLIENTS REQUIREMENTS			

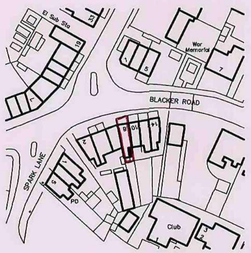


LOCATION PLAN
SCALE 1:1250

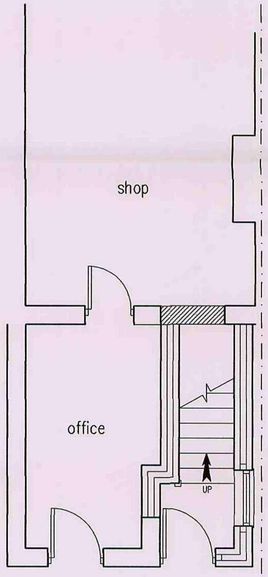


PROPOSED GROUND FLOOR PLAN

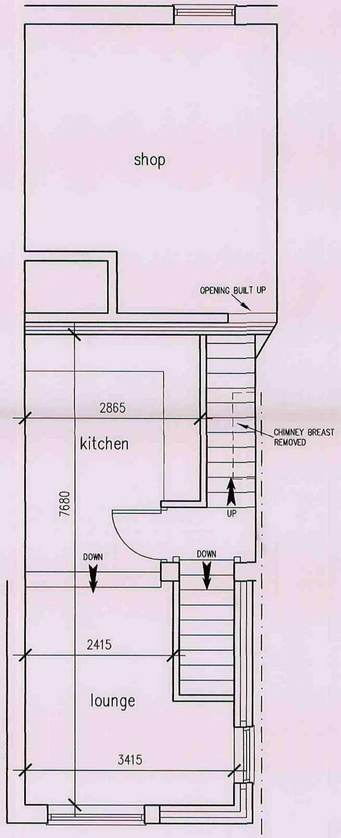


PROPOSED FIRST FLOOR PLAN

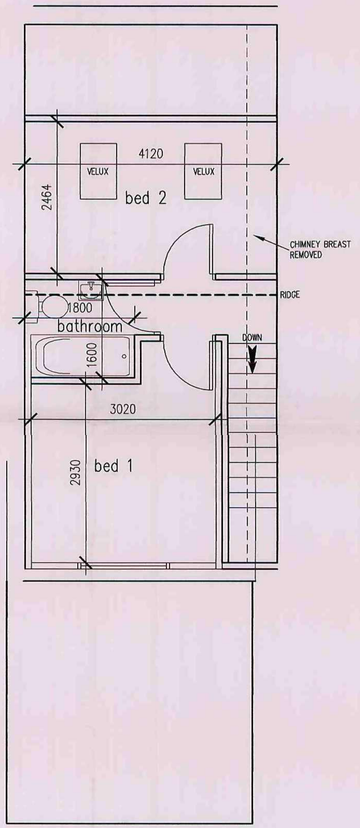


PROPOSED SECOND FLOOR PLAN

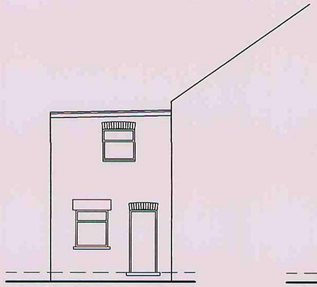


EXISTING SIDE

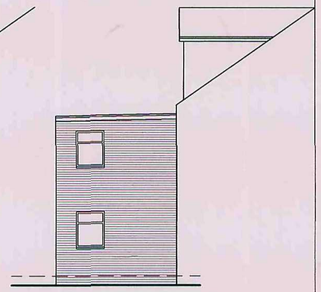

PROPOSED SIDE

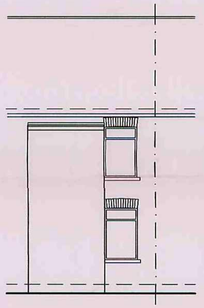

EXISTING REAR

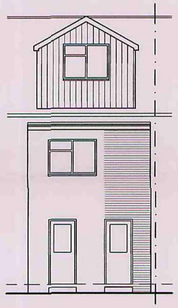

PROPOSED REAR

CMR
20 MAY 2008

White Agus Partnership
128B, NEW ROAD, STAINCROSS, BARNSLEY. S75 6PP
PHONE/FAX. 01226 208482
E mail. agus@btinternet.com
CHARTERED SURVEYORS AND BUILDING DESIGN CONSULTANTS

Project.
PROPOSED EXTENSION & ALTERATIONS
AT 8 BLACKER ROAD, MAPPELWELL
BARNSLEY, S75 6BW

Client.
PRICE & BRETTON

Drawing Title.
PLANS & ELEVATIONS

Date. MAY 08
Scale. 1:50 & 1:100
Ref. 08-015
Dwg. No. 01
Rev. A

Date	Suffix	Description	Date	Suffix	Description
17/05/08	A	REVISED TO CLIENTS REQUIREMENTS			