


Proposed Garage Floor Plan 1:50

0 0.5m 1m 2m 5m


1:50

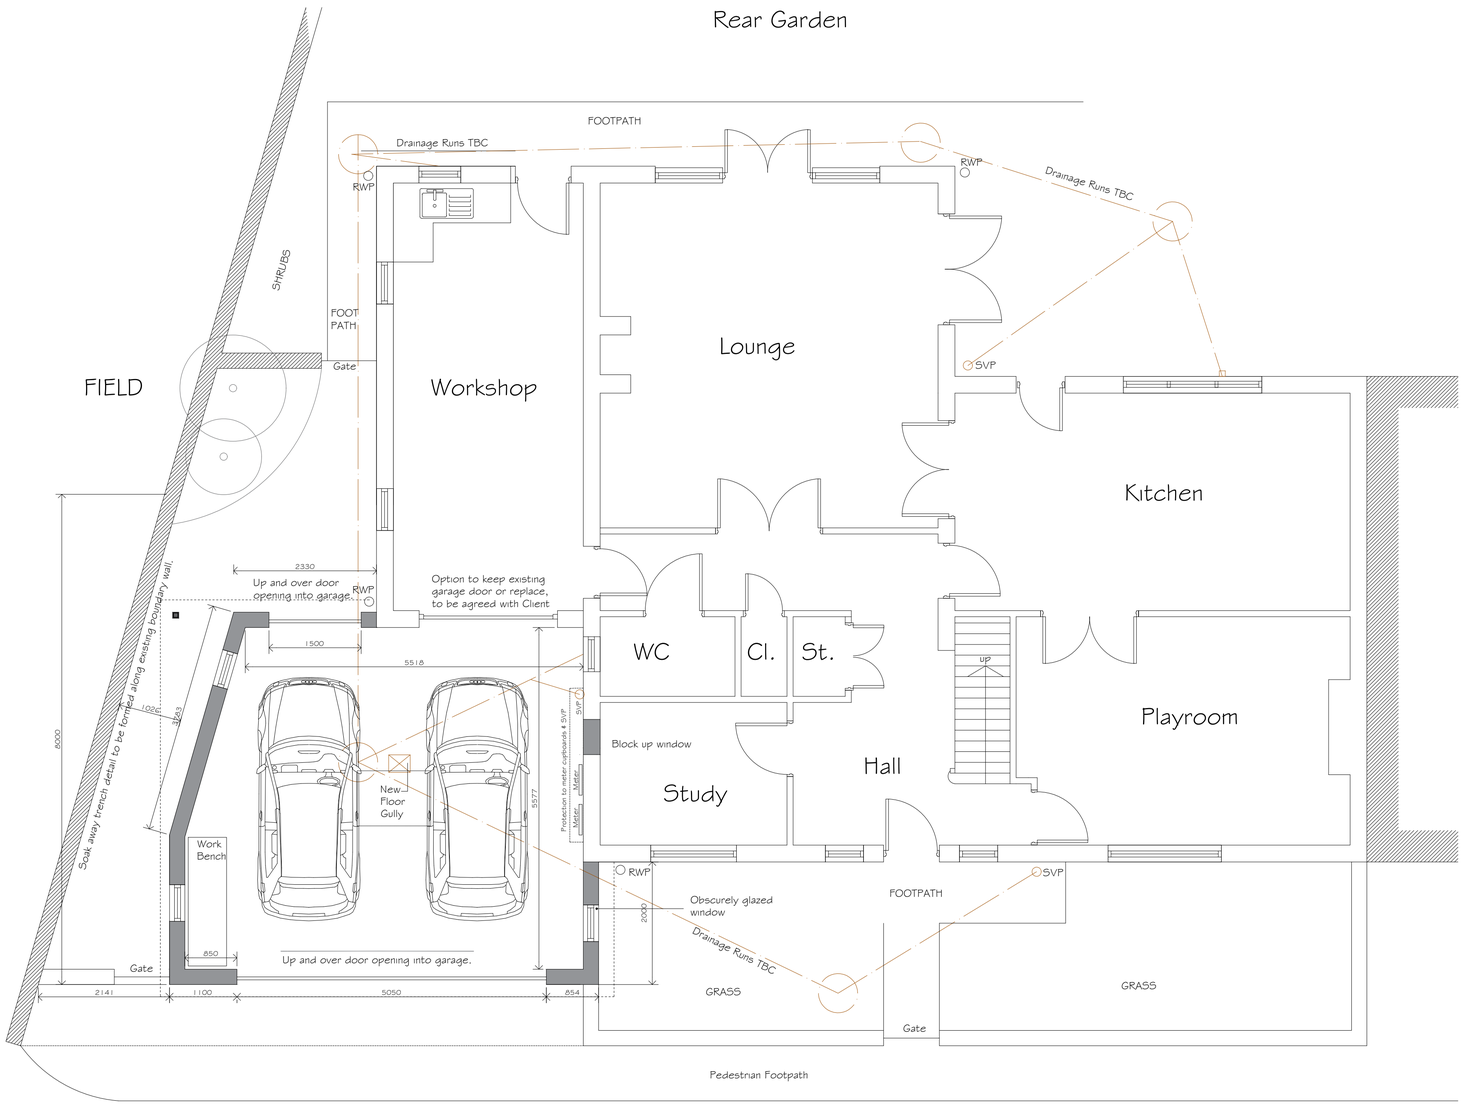


Site Plan as Proposed

0m 2m 4m 10m

1:200

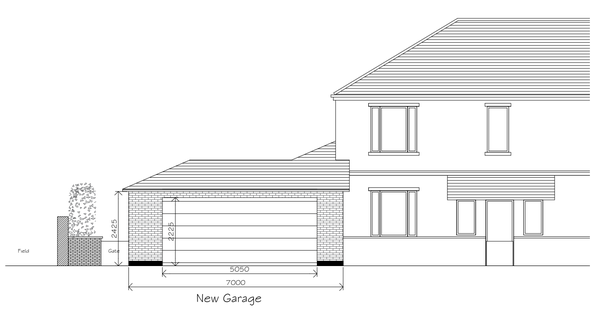


Proposed Front Elevation 1:100

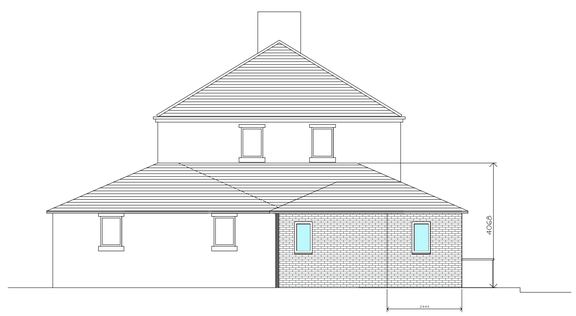

Proposed Side Elevation 1:100



Proposed Rear Elevation 1:100

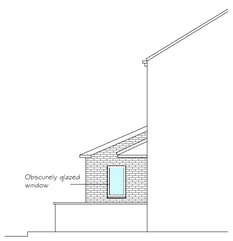

Proposed Side Elevation 1:100

0 0.51m 2m 5m

1:100

DATE	NOTES	BY	REV
11/11/21	Planning Amendments	JD	C

Architectural

Phone: 0113 8314 079 Email:info@cka.design www.ckarchitecturalleeds.co.uk

PROJECT TITLE **Single Storey Garage Extension**	CLIENT **Mr Swanepoel 20 Burntwood Road, Grimthorpe, Barnsley, S72 7JF**		
DRAWING STAGE **Planning**	SCALE **Varies @ A1**	CHK **-**	DRAWN BY **JD**
SHEET TITLE **Proposed Garage Floor, Roof Plan & Elevations**	PROJECT NUMBER **S72-2369**	STAGE **PLN**	REV **C** SHT **002**