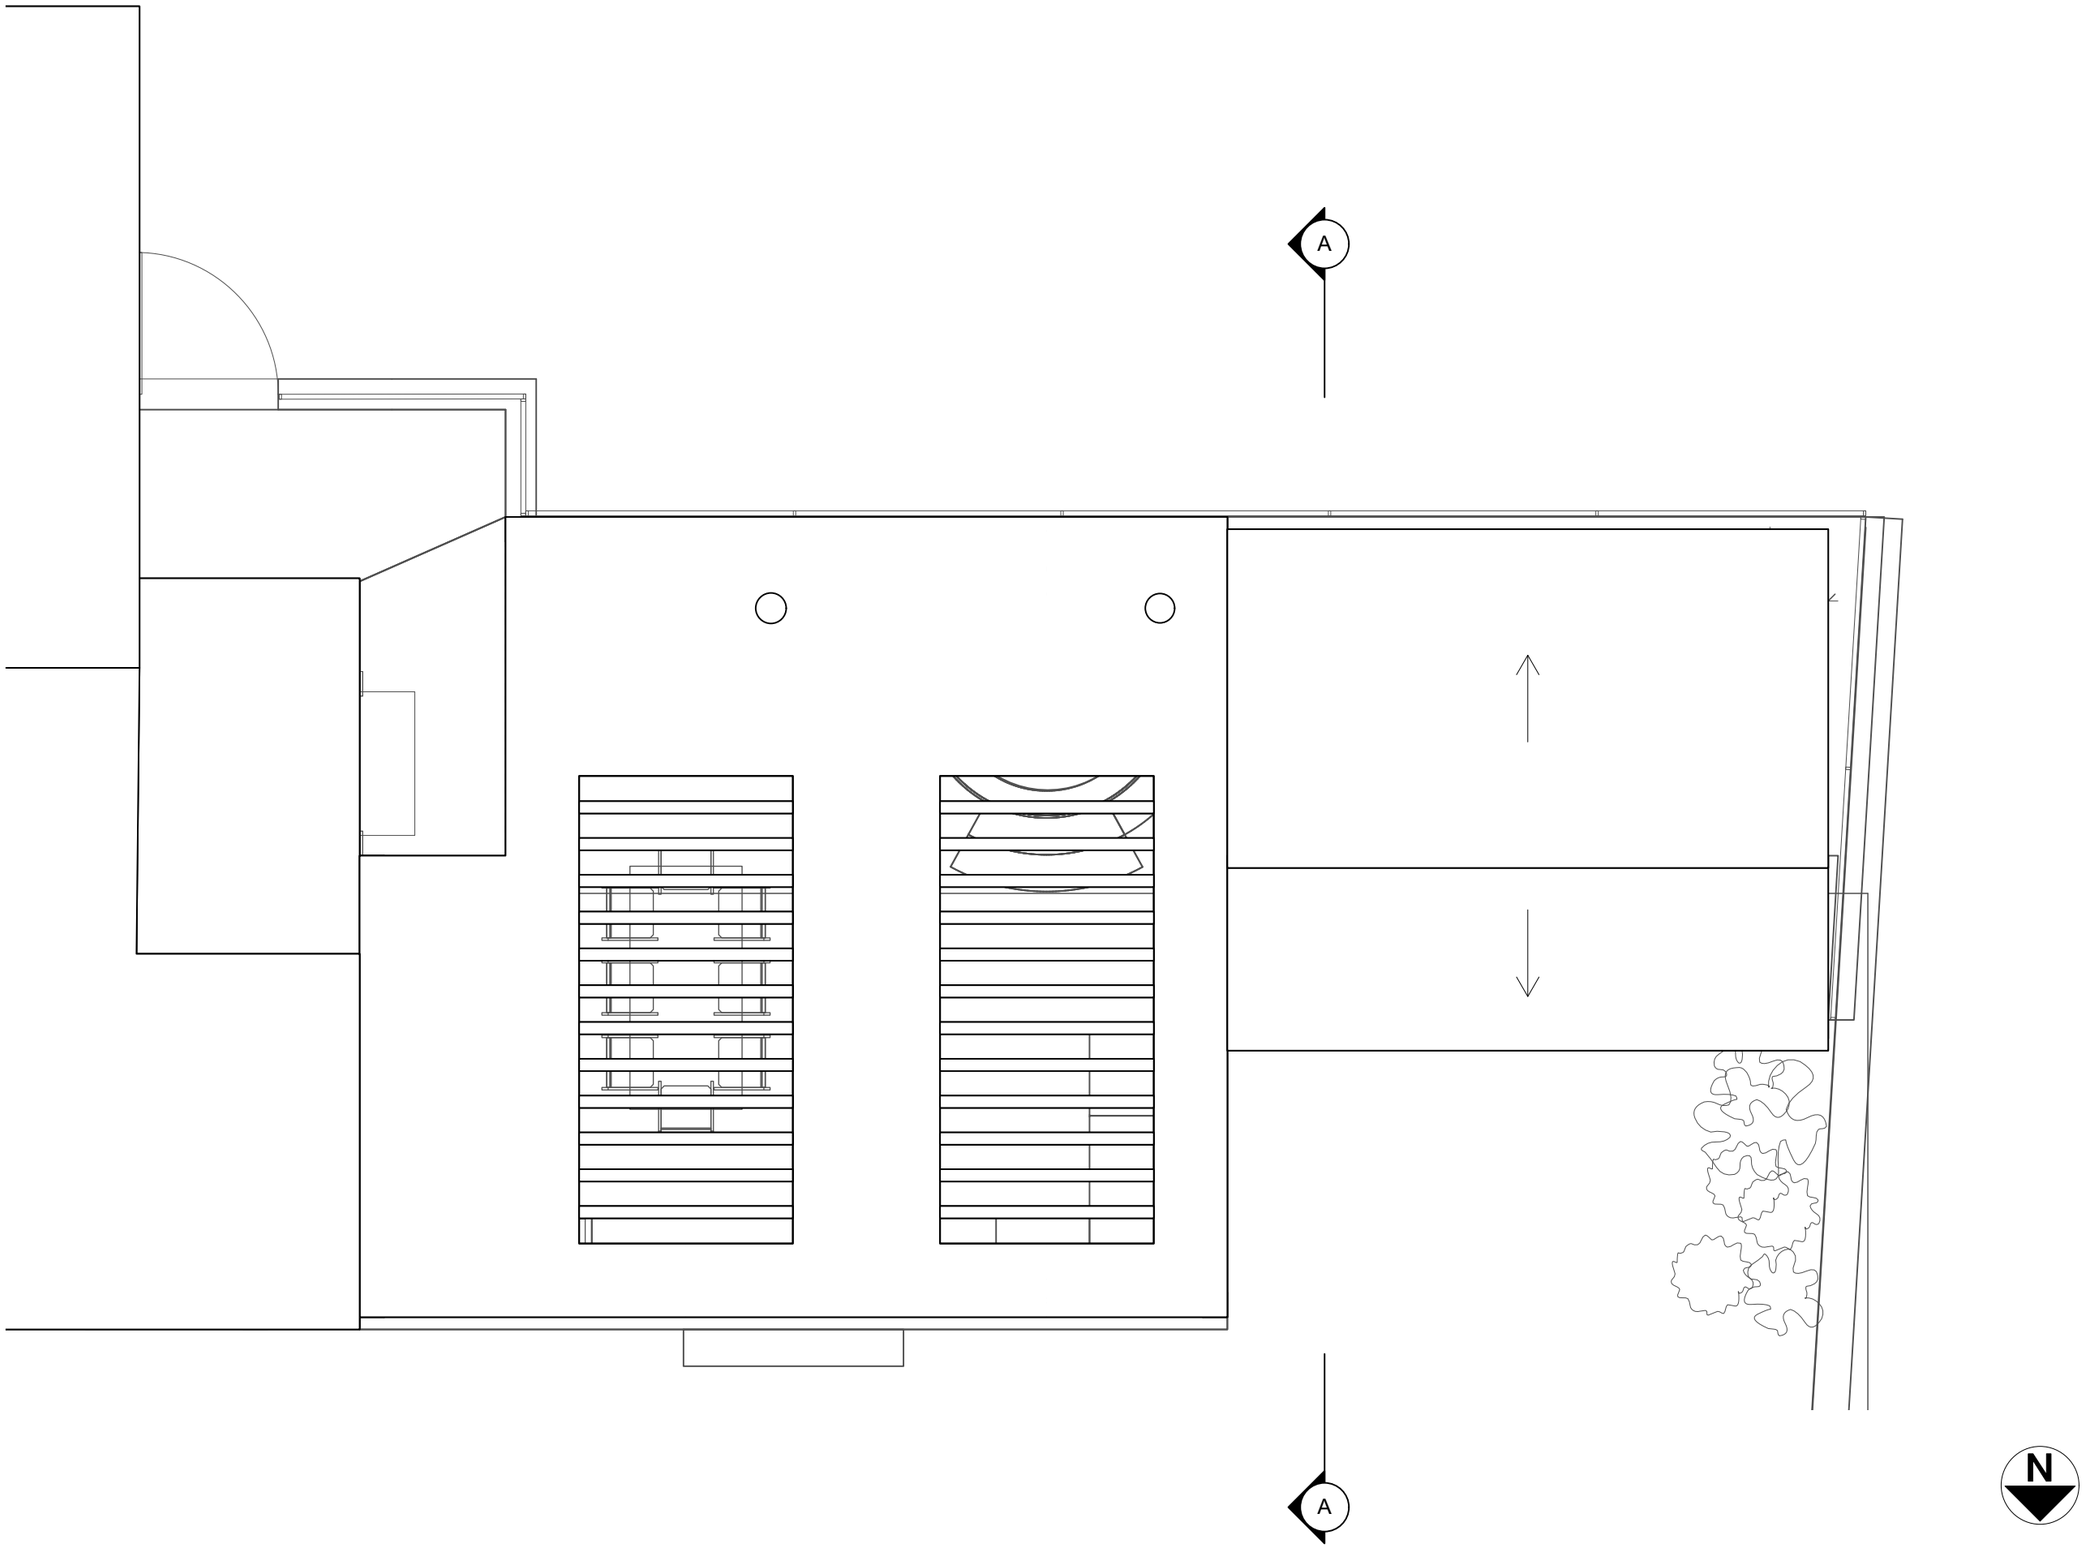


1 Proposed Roof Plan
Scale: 1:50

P01 11/06/2024 Lawful Development App

DO NOT SCALE FROM DRAWINGS.

Client

Address
37 The Nook,
Hoylandswaine, S36 7JW

Project
37 The Nook

Drawing
Proposed Roof Plan

RLDM STUDIO
E: rachel@rldmstudio.co.uk
T: 07595603049

Scale
1:50 @ A3

Date
11/06/2024

Dwg No.
2414-RLDM-RF-DR-A-00100

Rev: P01