

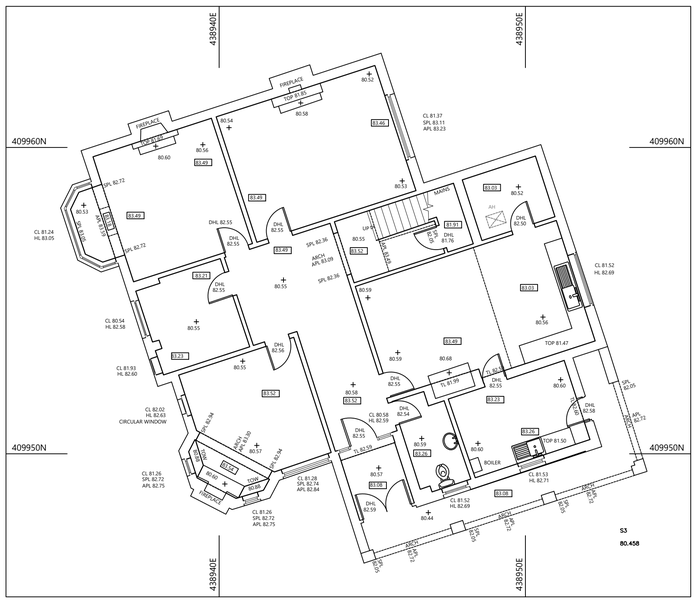


GROUND FLOOR PLAN

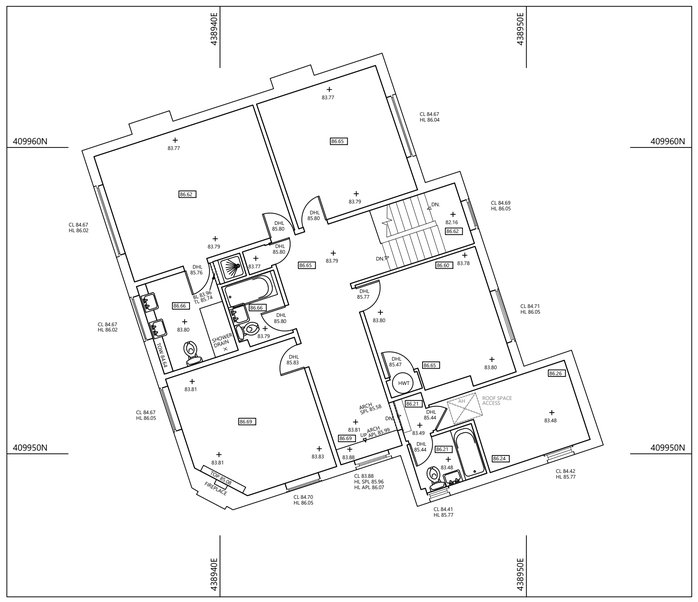

FIRST FLOOR PLAN

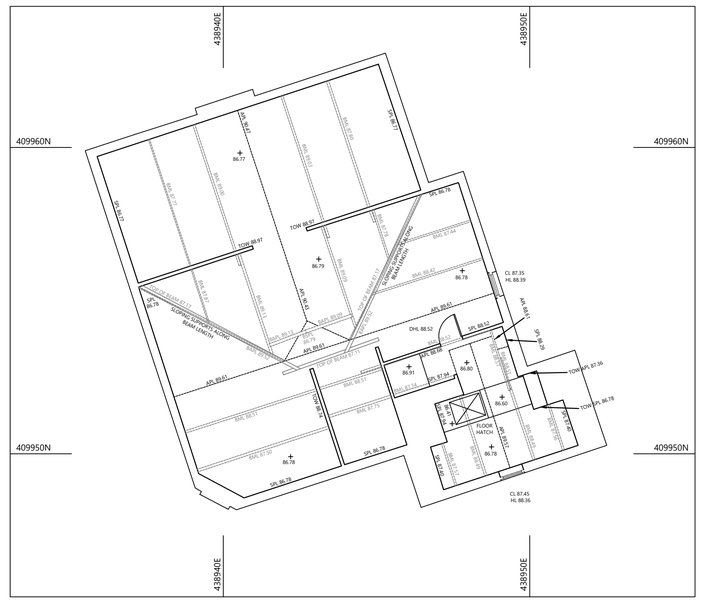

SECOND FLOOR PLAN

Notes:

KEY

CEILINGS		WINDOWS	
32.98	CEILING LEVEL	CL 22.84	CILL LEVEL
APL 32.98	APEX LEVEL	HL 24.79	HEAD LEVEL
SPL 32.98	SPRING LEVEL	FLOORS	
BEAMS		✦ 116.12	FLOOR LEVEL
BML 32.16	LEVEL TO U/S OF BEAM	RECESSES	
BAPL 32.26	LEVEL TO APEX OF BEAM U/S	RL 30.22	RECESS BASE LEVEL
OTHER		TL 19.68	U/S OF NOGGS LEVEL
TOW 31.23	TOP OF WALL LEVEL	DOORS	
AH	ACCESS HATCH	DHL 33.45	U/S OF DOOR FRAME LEVEL

Ref	Date	Revision	Initial

Project / Client:

EXTENSION & ALTERATIONS TO CROSBY CROFT
CROSBY STREET, CUDWORTH, BARNSLEY, S72 8AD
FOR ROSIE MURPHY c/o FREETHS LLP

Drawing Title:

SURVEY FLOOR PLANS

John Hill ASSOCIATES LTD
Architectural & Surveying Consultants
6 Shaw Wood Way
Shaw Wood Business Park
Doncaster DN2 5TB
Tel: 01302 364565 **Fax:**01302 364588
enquiries@j-h-a.co.uk

Scale: 1:100	Date: SEPTEMBER 2019
Drawn By: MET SURVEYS	Checked By:
Drawing No: 19/062/02	Sheet Size: A1

© This drawing is the copyright of John Hill Associates Ltd and shall not be reproduced without permission