

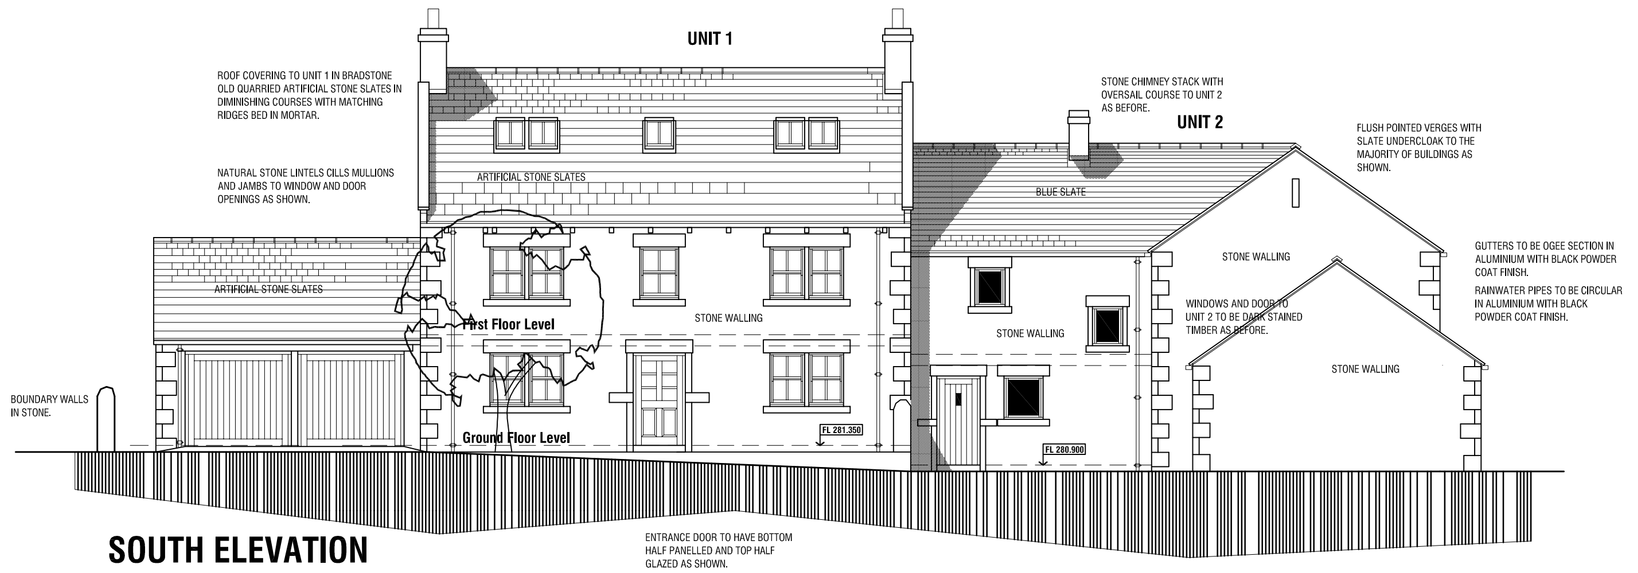



SOUTH ELEVATION

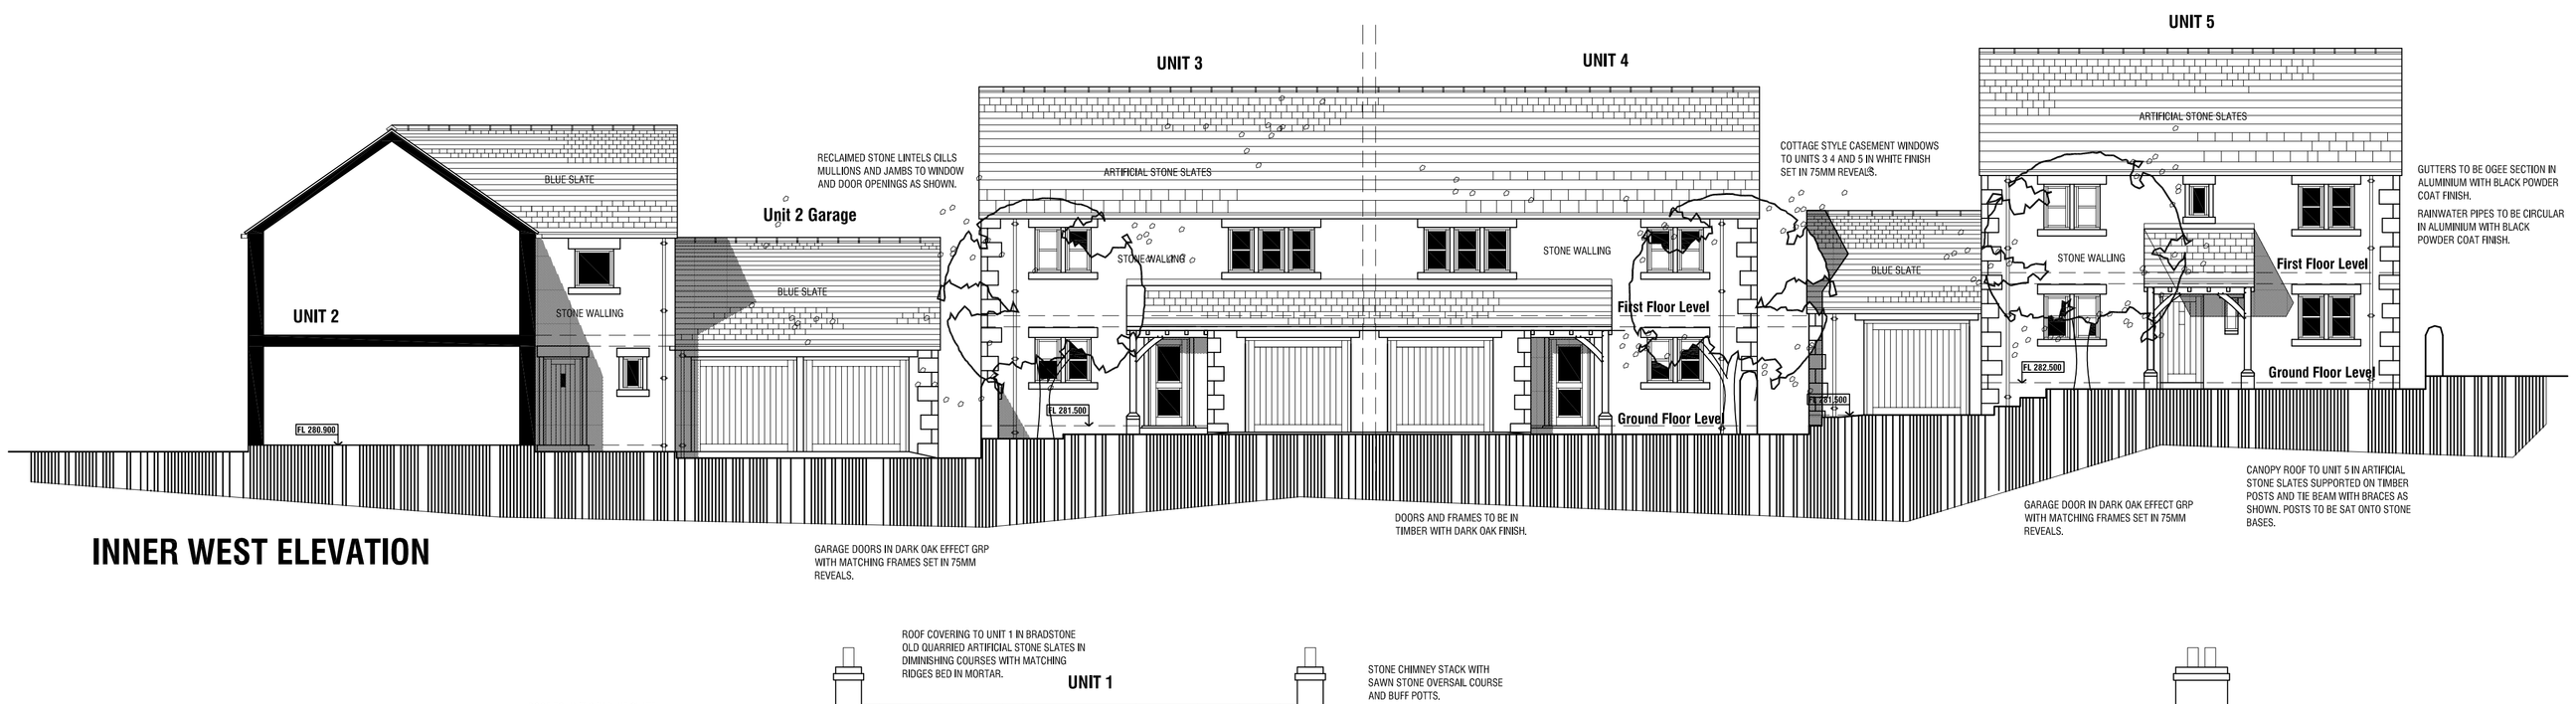


INNER WEST ELEVATION

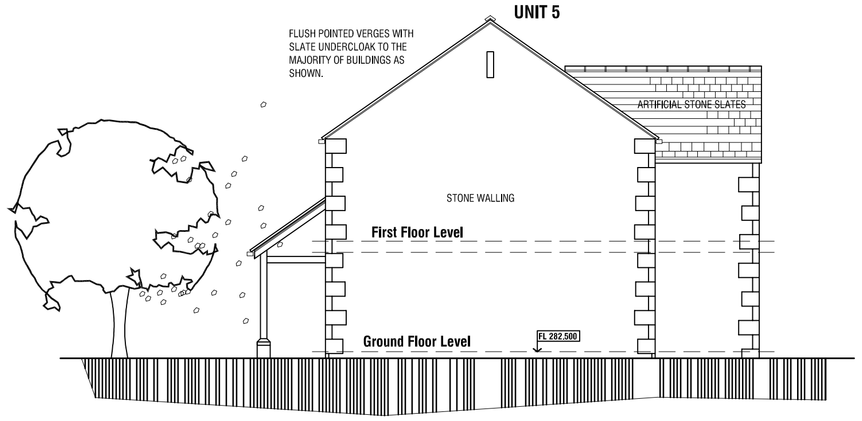


SOUTH ELEVATION

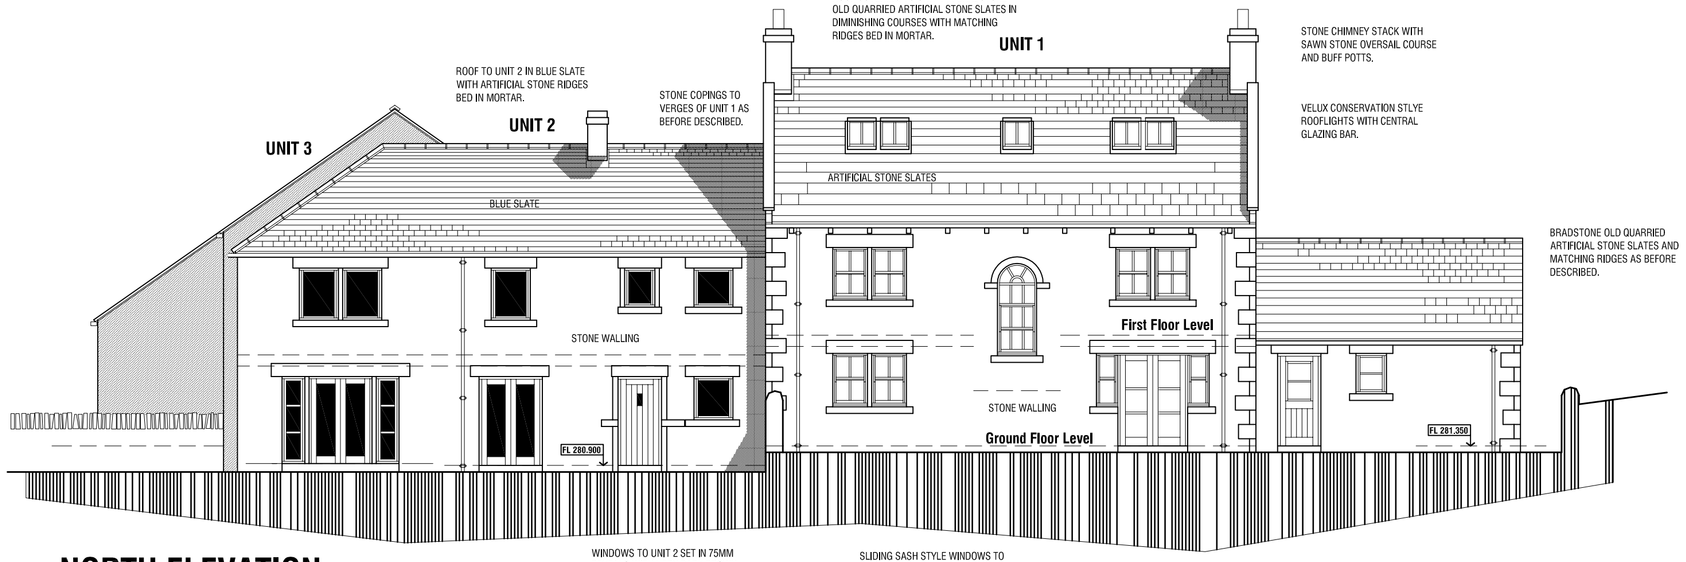

NORTH ELEVATION

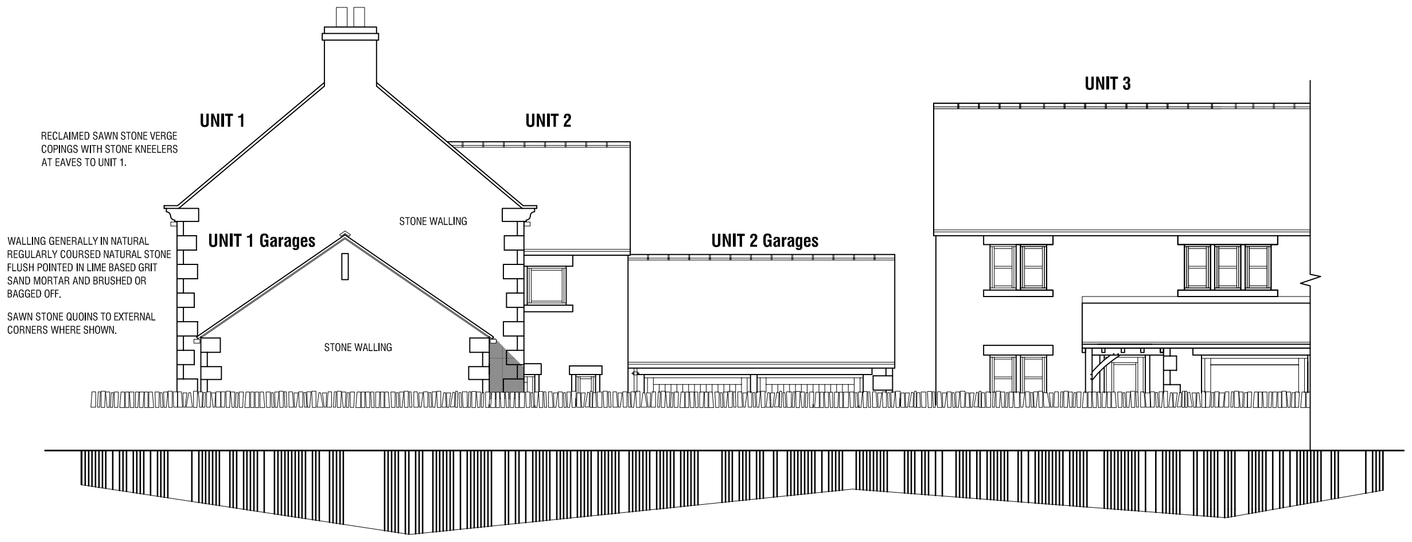

WEST ELEVATION

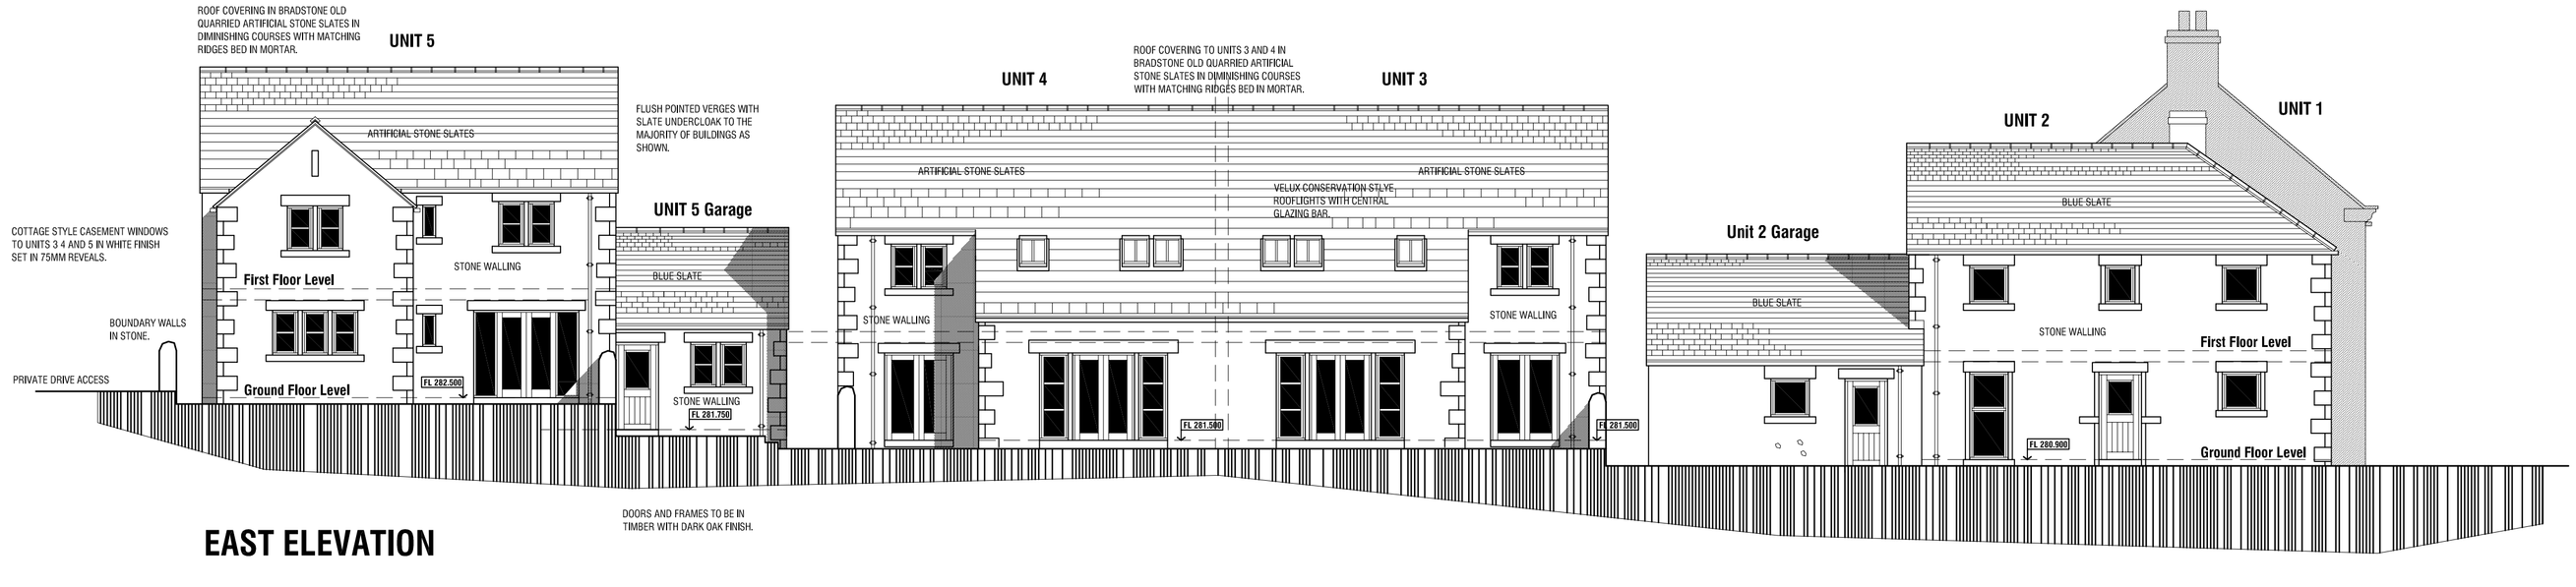

EAST ELEVATION

Rev B 14.07.2017 - Amendmentys to design of plots 1-4.
Rev A 01.03.2012 - Planning Issue.

RESIDENTIAL DEVELOPMENT
THE FLOUCH INN
WHAMS ROAD
HAZELHEAD
SHEFFIELD

PROPOSALS

ELEVATIONS

mbooth design
architectural design and building consultants
11 Crowden Walk Barnsley
S75 2LU
T: 01226 286256
M: 07881898300
E: mboothdesign@btconnect.com

Scale	1:50 & 1:100	Drawn	MJB
Date	AUGUST 2011	Ref.	11.17
Dwg No.	P3	Rev.	B

0cm 2cm 4cm 6cm

Copyright mbooth design. All dimensions in millimeters unless otherwise stated. Dimensions for setting out in existing buildings are to be checked and verified on site, to be checked on site