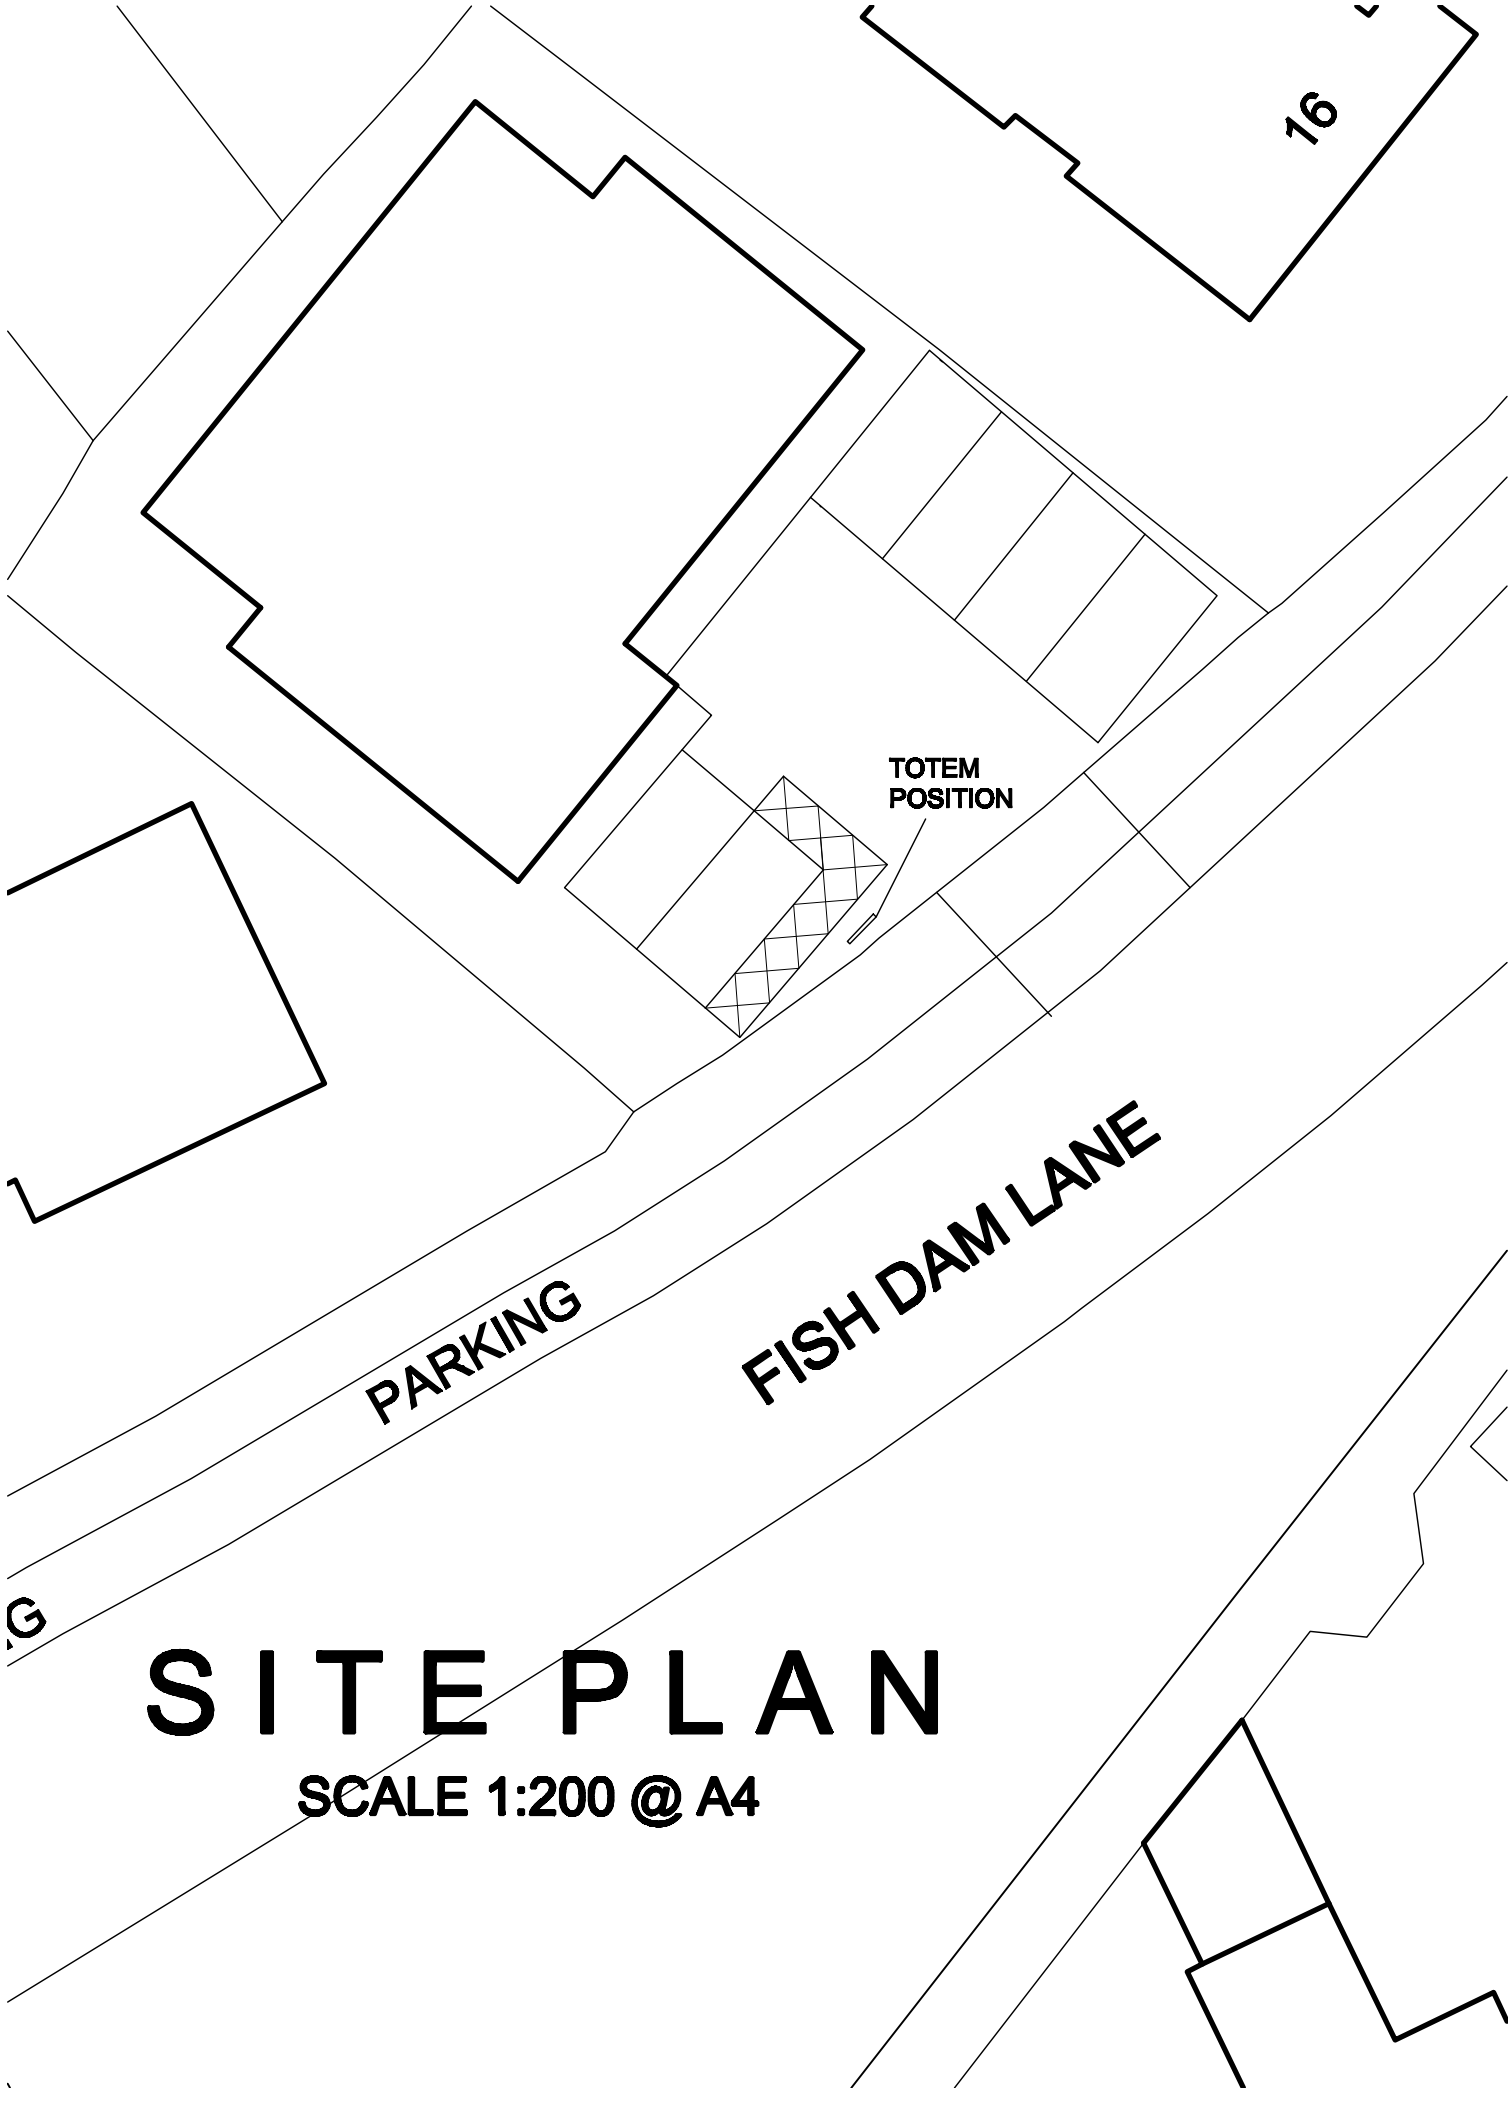


SITE PLAN

SCALE 1:200 @ A4