
REVISION NOTES



Existing Front Elevation @ 1:100

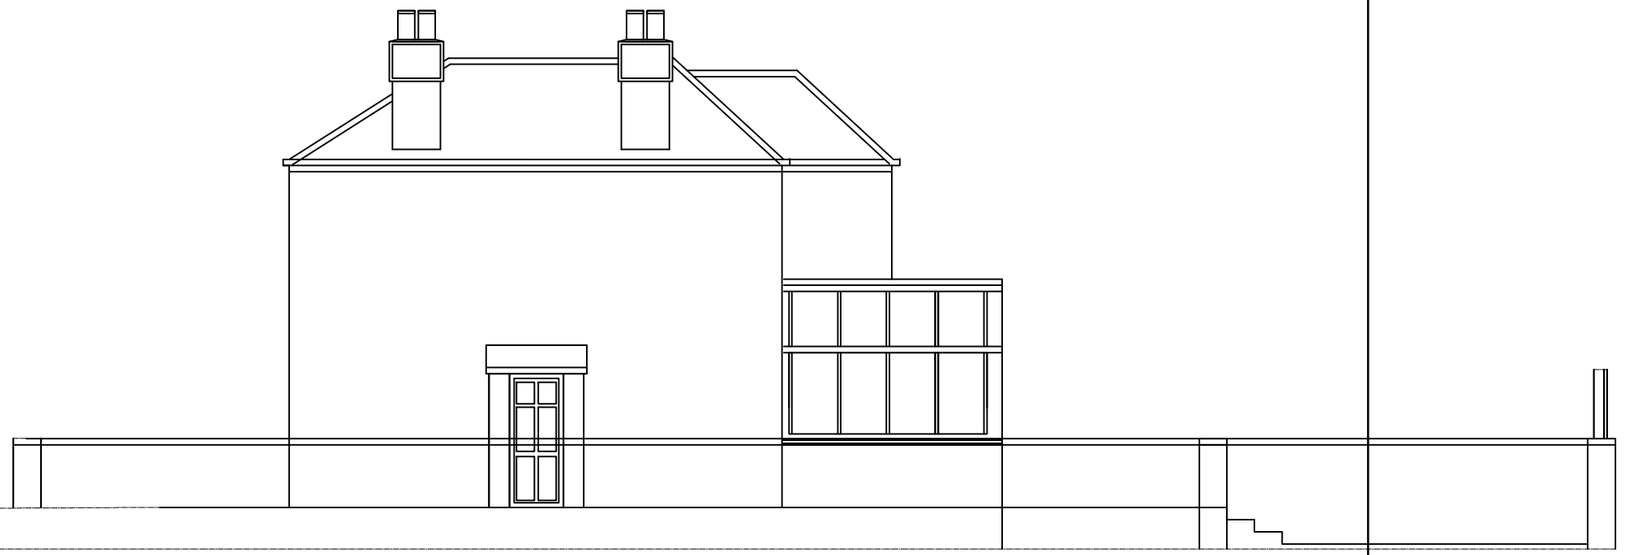

Existing Side Elevation @ 1:100



Existing Rear Elevation @ 1:100



Existing Side Elevation @ 1:100

CLIENT
MR C & MRS S LAPIERRE

TITLE
PROPOSED SINGLE STOREY EXTENSIONS TO REAR OF 15 JACKS CLOSE, ROYSTON, S71 4QS

JOB NO.	1051
SCALE	1:100 @ A3
DRAWN BY	
DATE	27-04-2019
DRAWING NO.	1051.002
REVISION	-