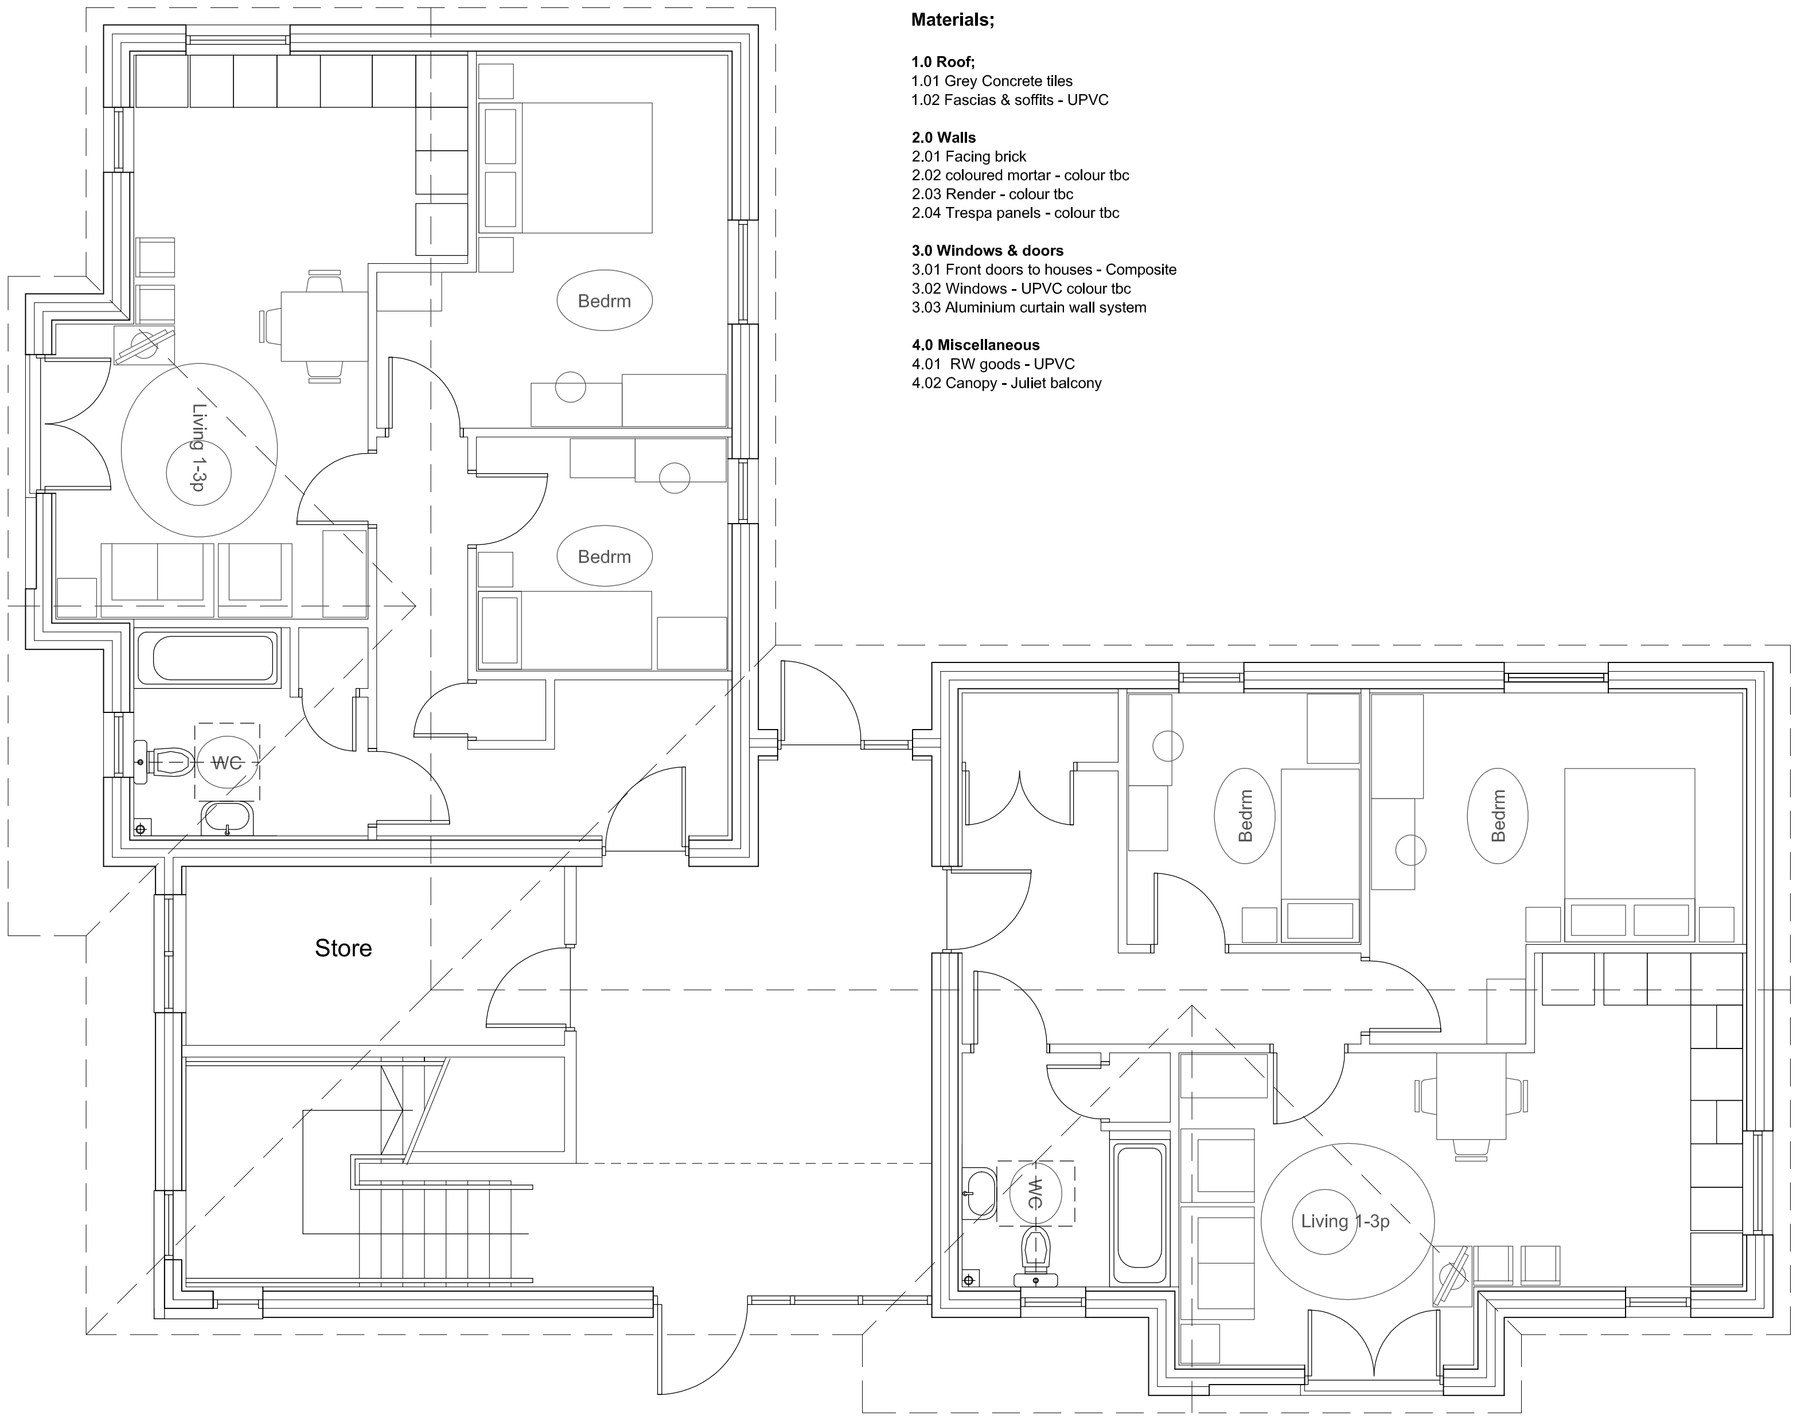


Materials;


1.0 Roof;
1.01 Grey Concrete tiles
1.02 Fascias & soffits - UPVC

2.0 Walls
2.01 Facing brick
2.02 coloured mortar - colour tbc
2.03 Render - colour tbc
2.04 Trespa panels - colour tbc

3.0 Windows & doors
3.01 Front doors to houses - Composite
3.02 Windows - UPVC colour tbc
3.03 Aluminium curtain wall system

4.0 Miscellaneous
4.01 RW goods - UPVC
4.02 Canopy - Juliet balcony

Ground Floor Plan 1: 50 @ A1

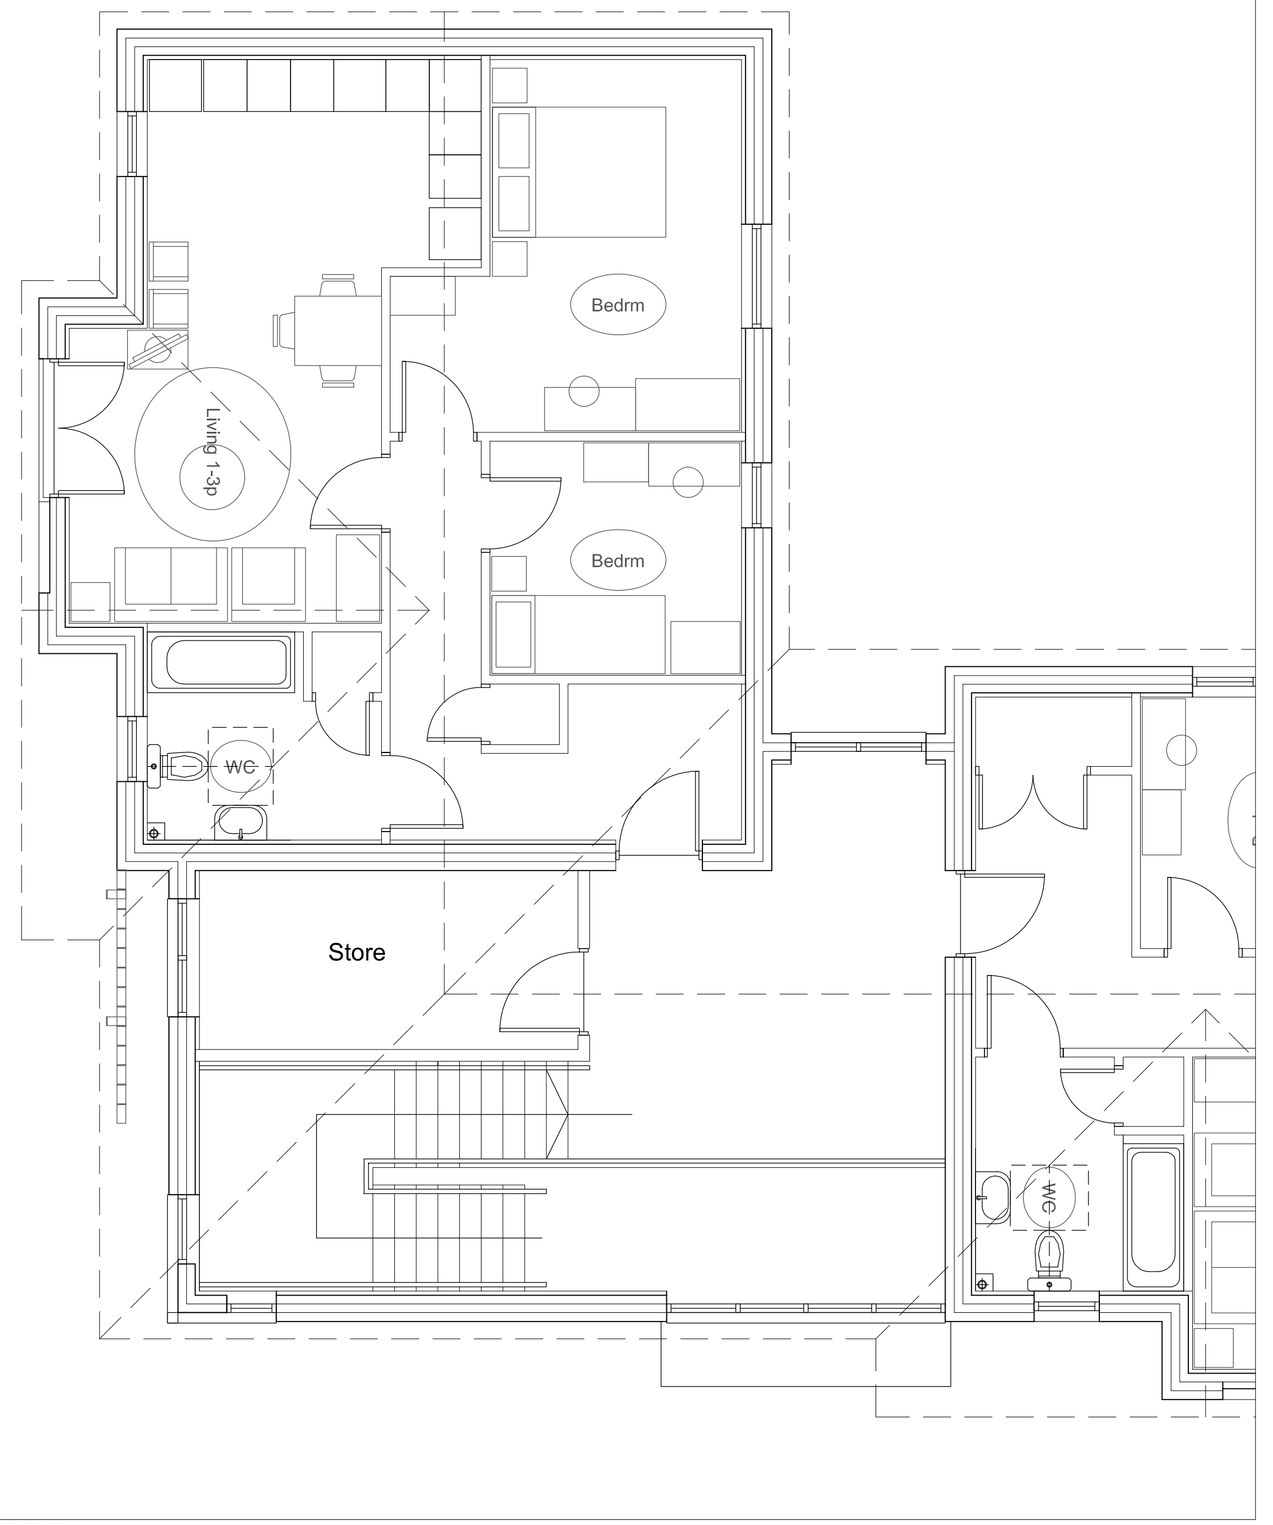

First Floor 1: 50 @ A1



South Elevation 1: 50 @ A1



West Elevation 1: 50 @ A1



North Elevation 1: 50 @ A1

BARNSLEY
Metropolitan Borough Council

Property & Procurement
Jeremy Sykes
Head of Asset Management,
PO Box 687, Barnsley,
S70 9JN
Tel. 01226 770770
Fax. 01226 774399

PROJECT
Rockingham Street
Housing development

DRAWING
Proposed flats
Plans & elevations

Drawn		Revision
ljk		–

Scale	Date
1: 50 @ A1	Dec 2010

Project Code	Drawing No.
HSG 4200	A –04