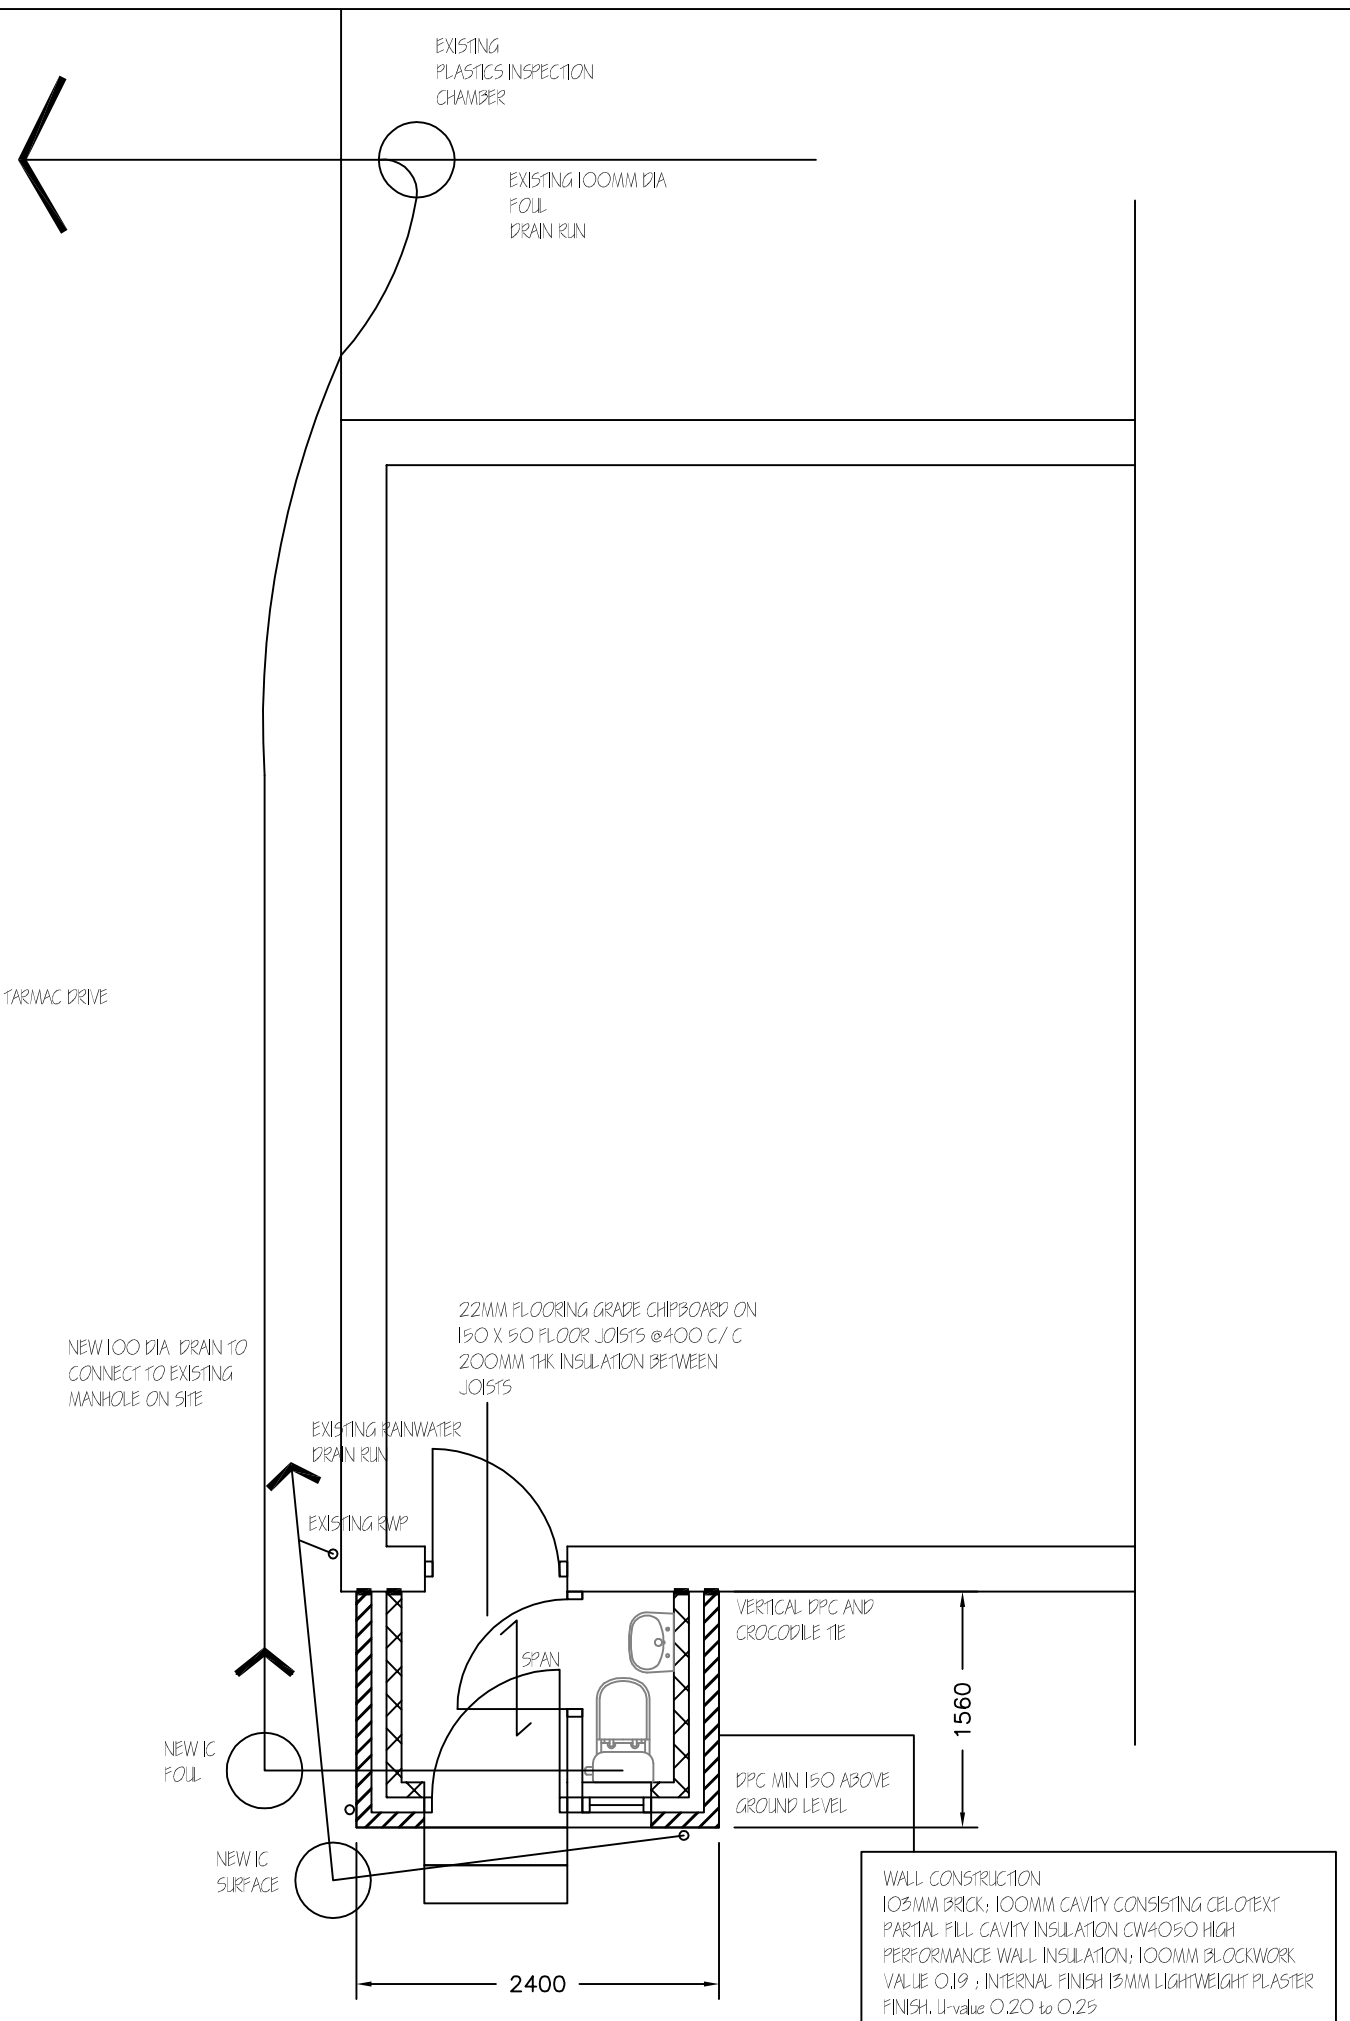


PROPOSED PLAN
FLOOR PLAN 1:50

Revisions	A. A----	00–00–
This drawing is for planning permission only and is not a construction drawing.		
Drawing Title	PROPOSED–PLAN	
Job No. - Dwg No.	RJ/2013/6 . ——	
Client:	ROB JOHNSON 66 TOWNGATE SILKSTONE S75 4SW	
Scale.	1:50	