


Revision	Date
-	-

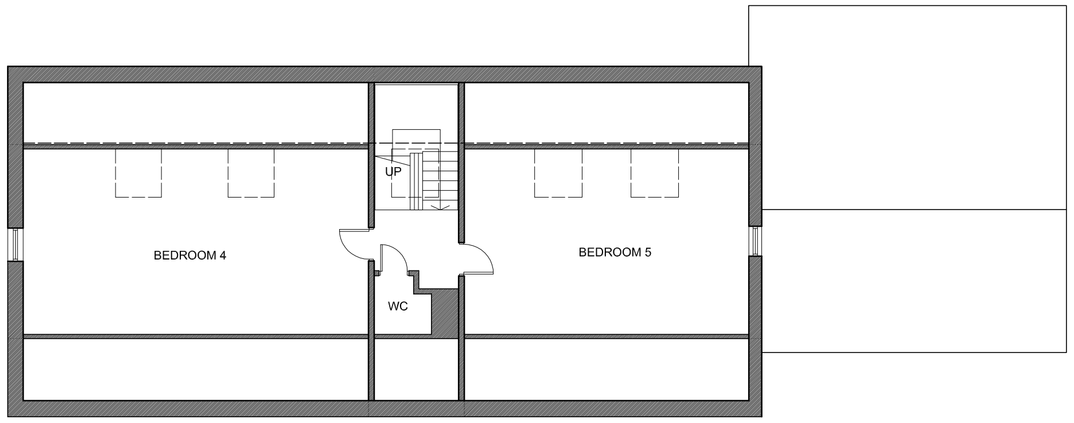


SECOND FLOOR PLAN
SCALE 1:100

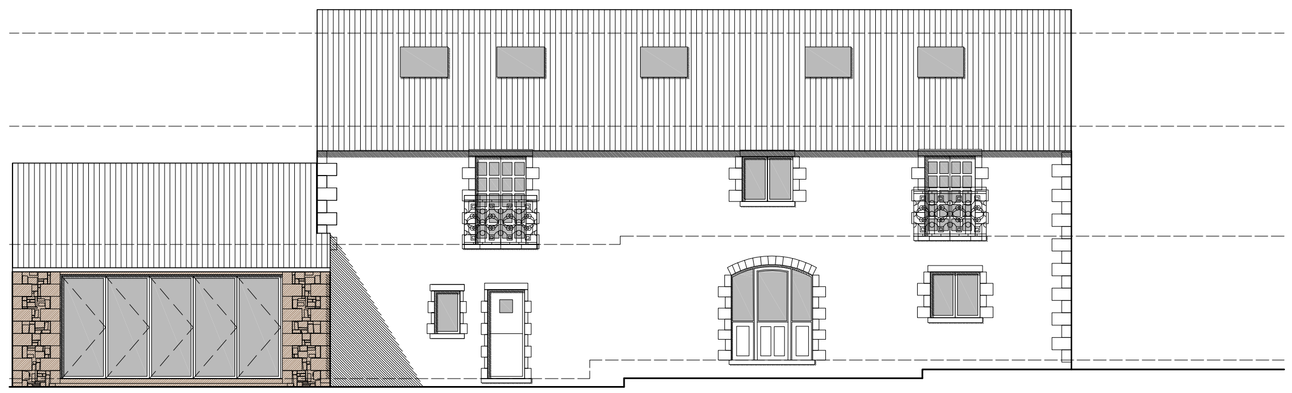


NORTH ELEVATION
SCALE 1:100

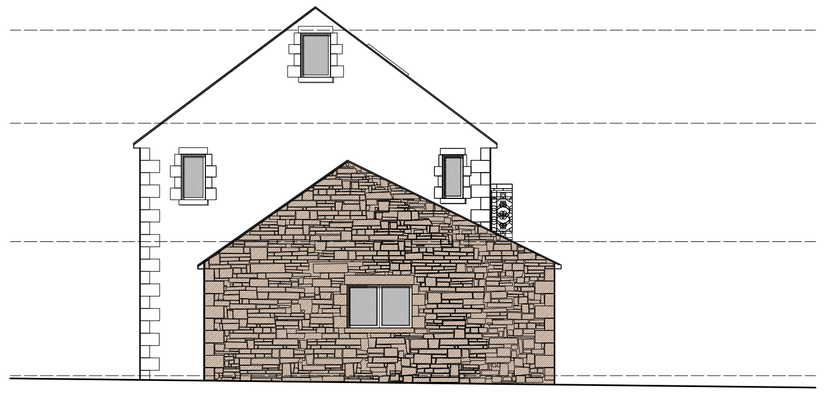


EAST ELEVATION
SCALE 1:100

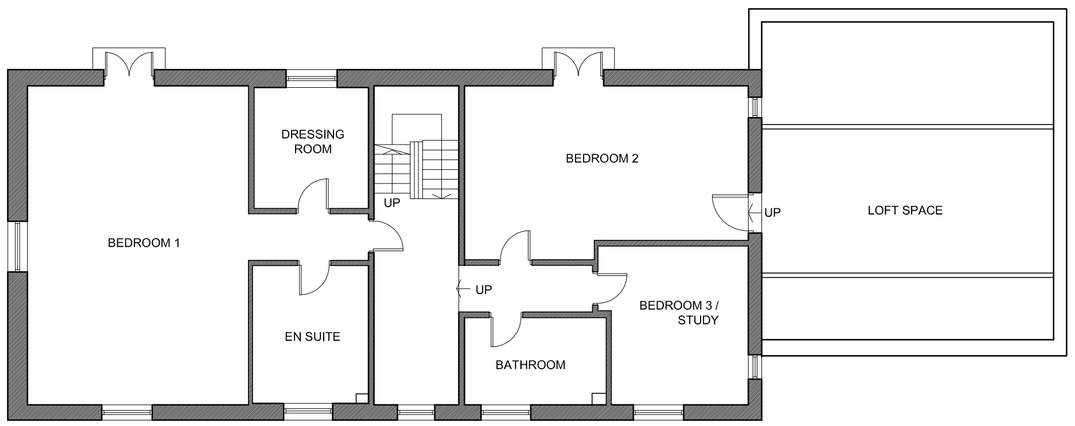


FIRST FLOOR PLAN
SCALE 1:100

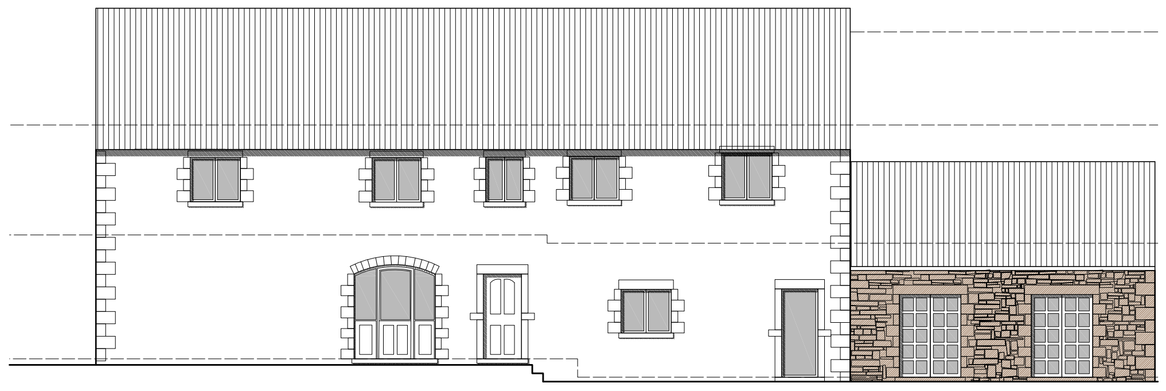


SOUTH ELEVATION
SCALE 1:100

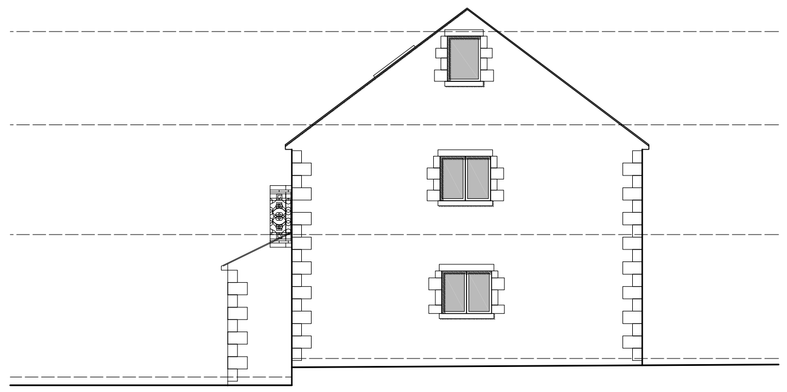

WEST ELEVATION
SCALE 1:100

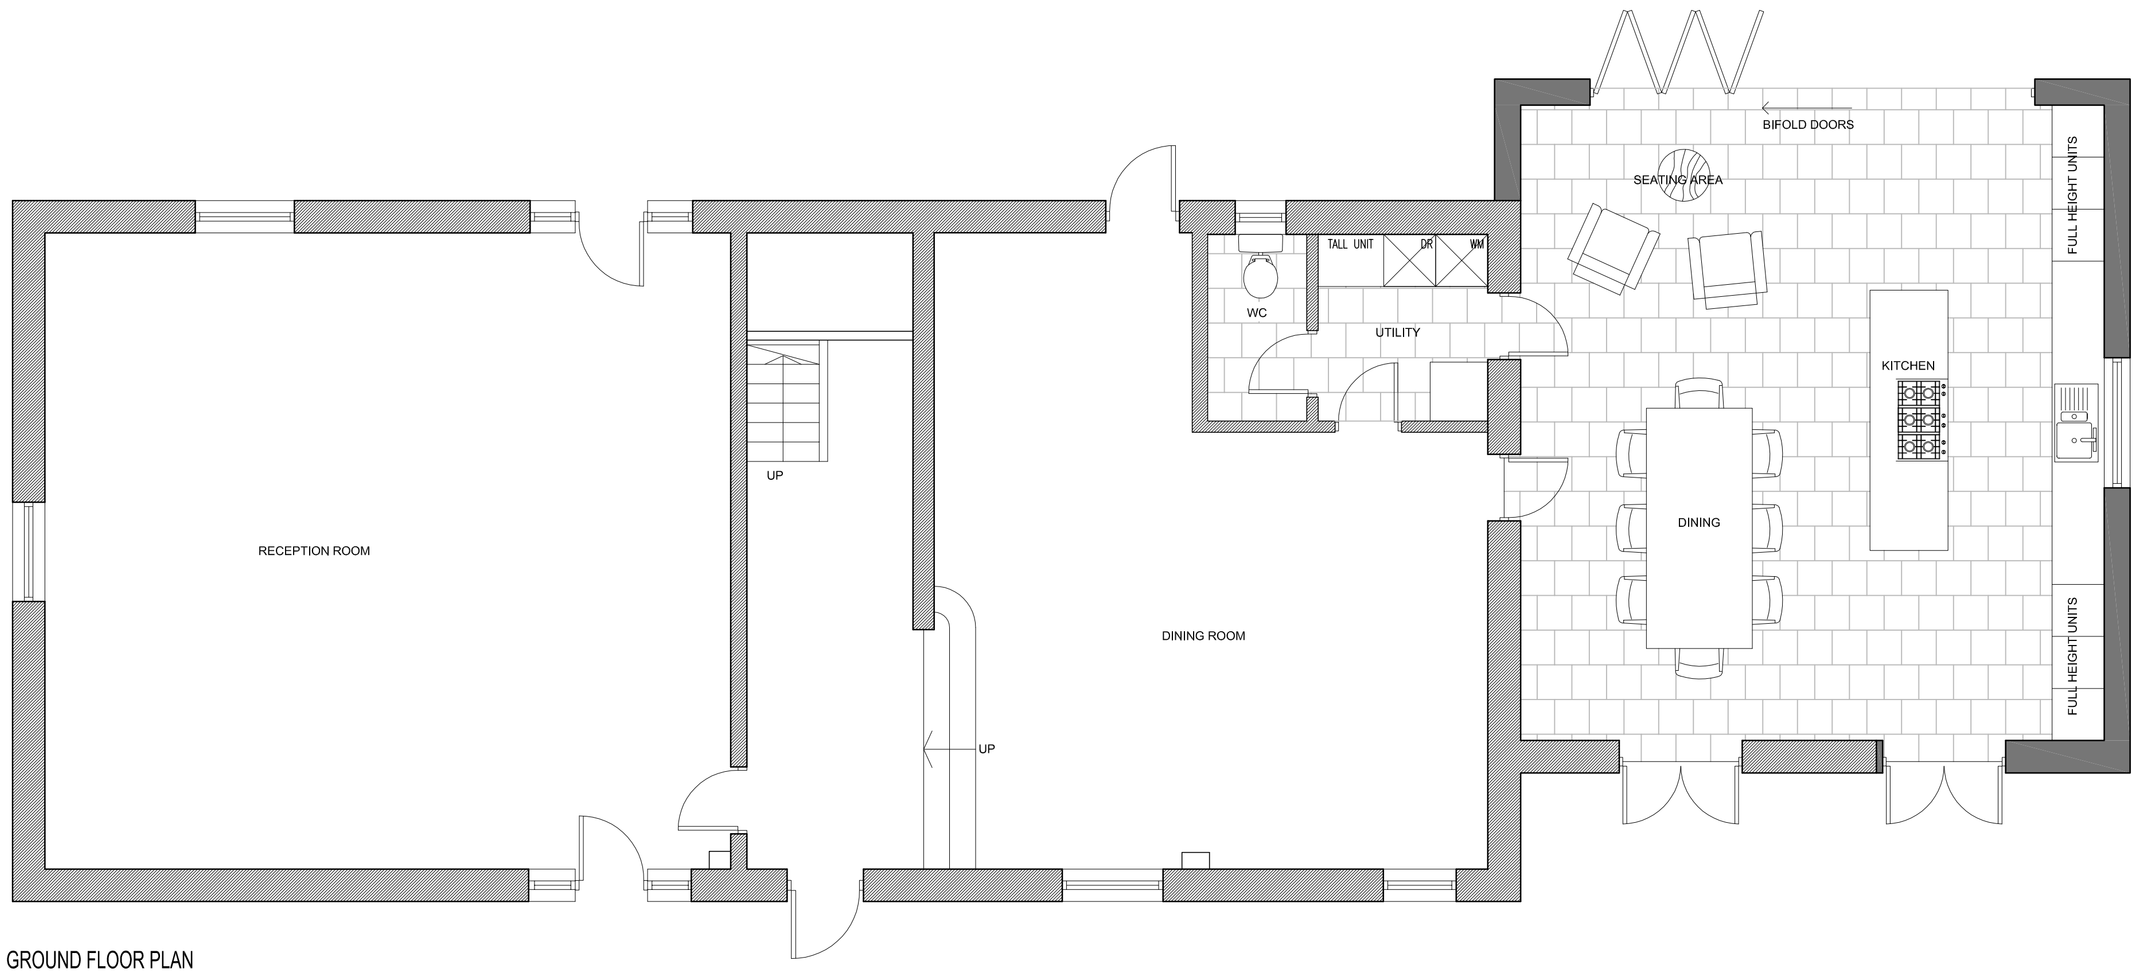

GROUND FLOOR PLAN
SCALE 1:50

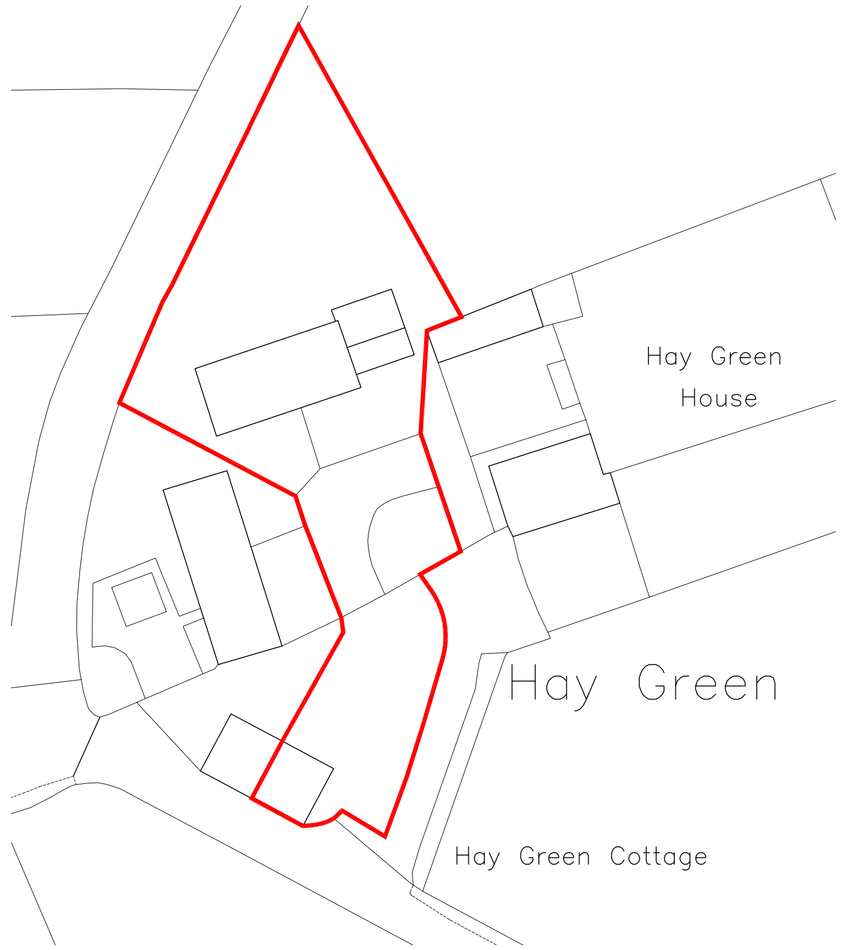

SITE PLAN
SCALE 1:500

N

coda

Coda Studios Ltd
70-71 Cornish Place, Cornish Street,
Sheffield, S6 3AF
tel: 0114 2796003
e:information@codastudios.co.uk

Rachel Ryan	*Client*
Hay Green Barn	*Job*
Proposed Scheme	*Title*

DRAWN	CHECKED	DATE	SCALE	
AA	AH	10-2015	A3 ISSUE: VARIES	A1 ISSUE: AS SHOWN

REVISION	DRAWING STATUS	DRAWING NUMBER
A	*PLANNING*	*2418-002*

© COPYRIGHT EXISTS ON THE DESIGNS AND INFORMATION SHOWN ON THIS DRAWING
The Contractor must verify all dimensions on site before making shop drawings or commencing work of any kind. No dimensions to be scaled from this drawing. Architect to be notified of any discrepancies in dimensions immediately.