



REAR ELEVATION
Scale 1:100

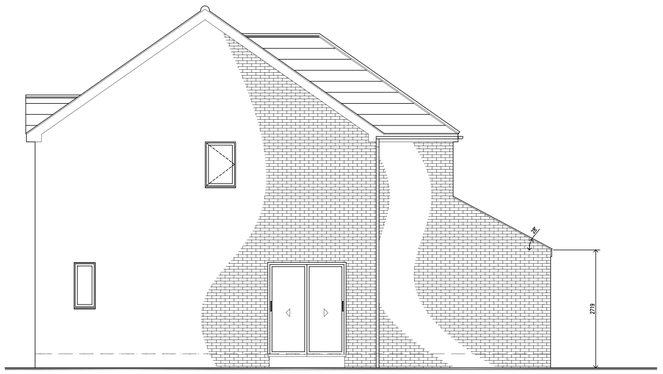


SIDE ELEVATION (R)
Scale 1:100

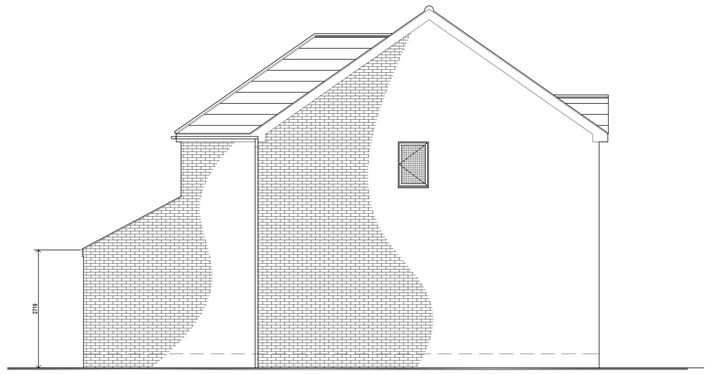


SIDE ELEVATION (L)
Scale 1:100



SITE LOCATION PLAN
Scale: 1:1250

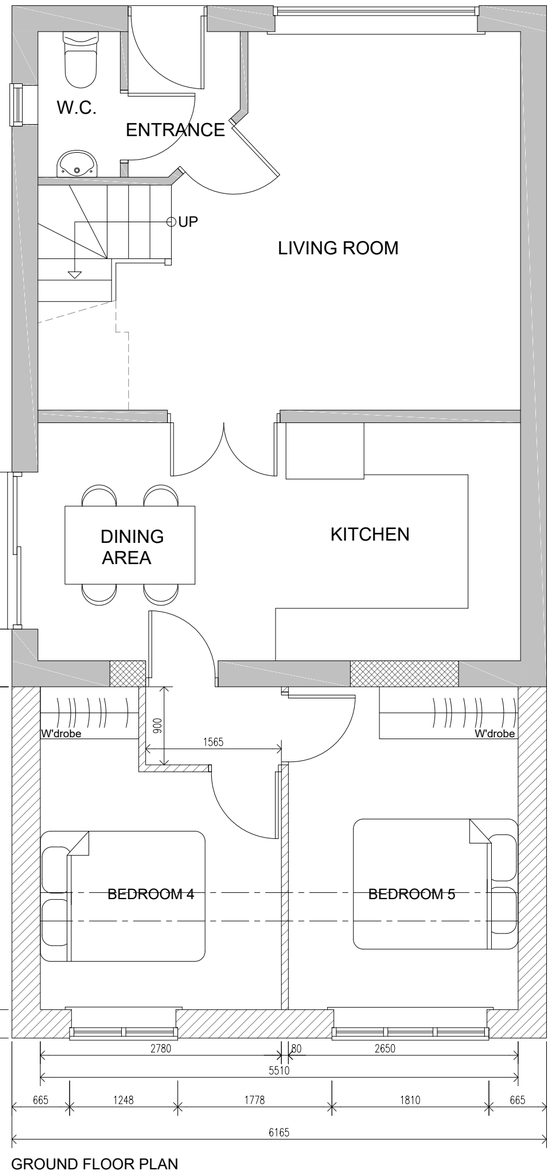

GROUND FLOOR PLAN
Scale 1:50

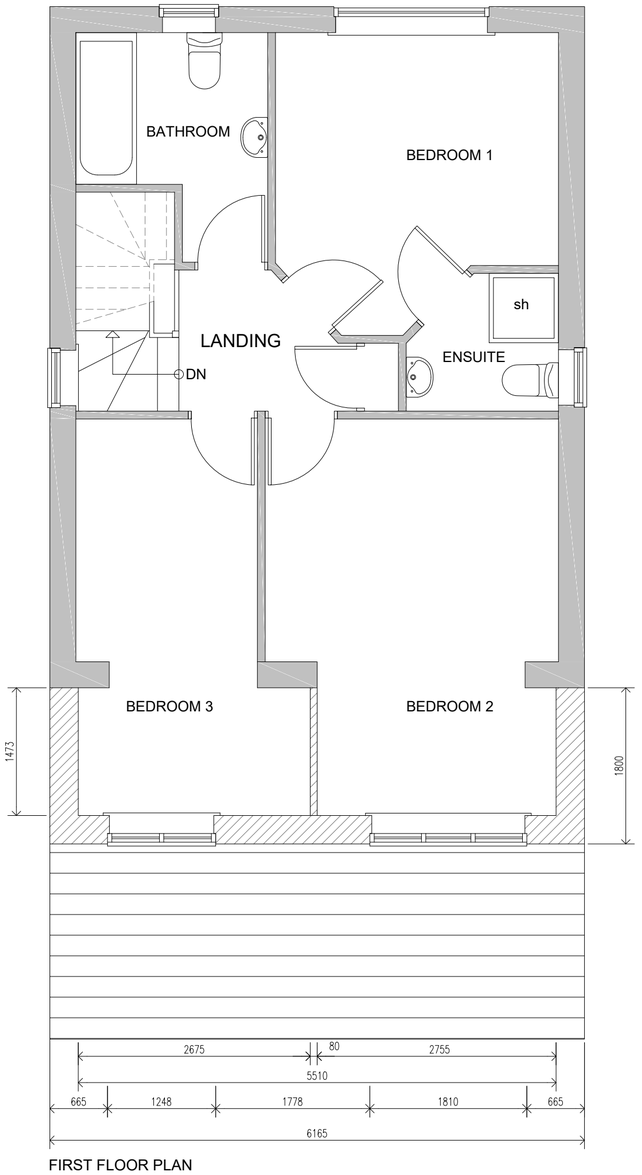

FIRST FLOOR PLAN
Scale 1:50


Notes:

Wall Construction:
New walls to be match existing brickwork.

Roof:
Roof tiles to be concrete roof tiles to match existing roof, a possible match of colour Marley Ludlow.

Doors & Windows:
White uPVC double glazed windows to match existing with white Sliding patio doors.

Fascia & Gutters
To be uPVC in white rainwater pipes fascias and soffits to match existing.

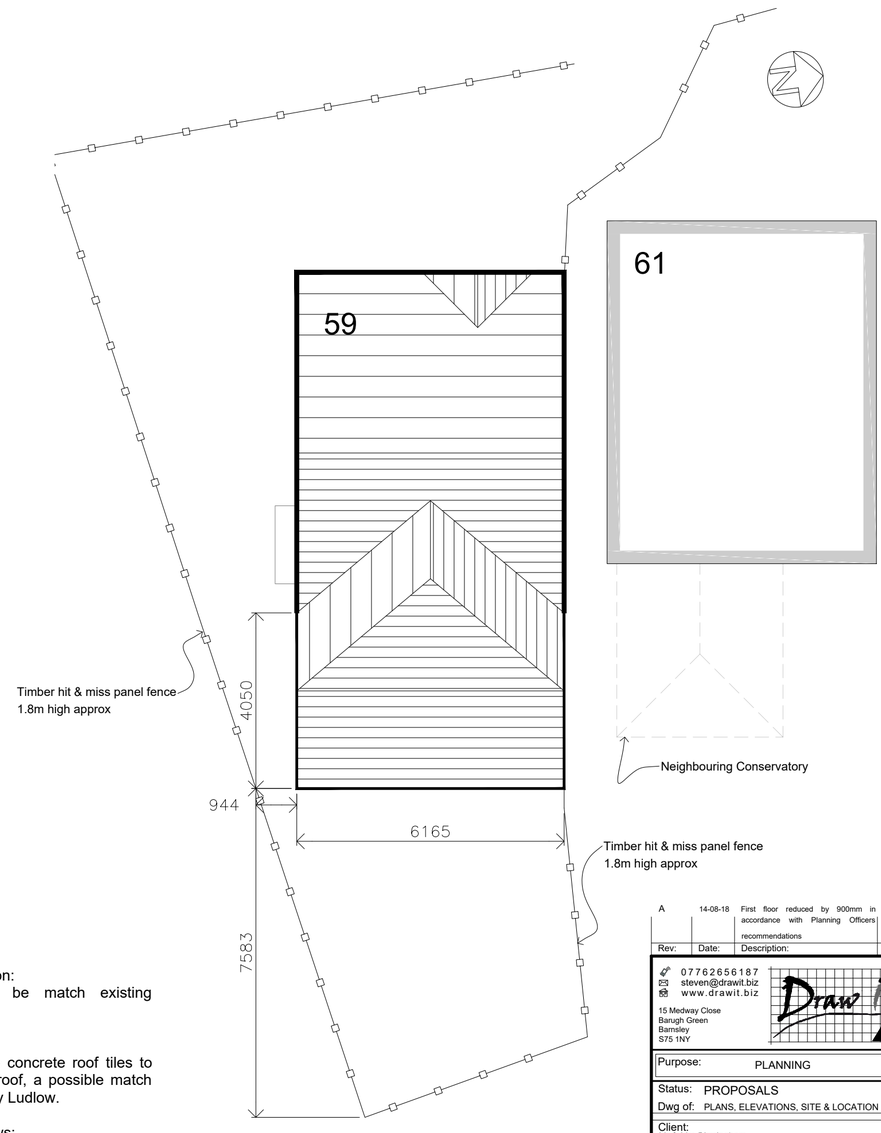

SITE PLAN
Scale 1:100

Rev:	Date:	Description:	By:
A	14-08-18	First floor reduced by 900mm in accordance with Planning Officers recommendations	SH

07762656187
steven@drawit.biz
www.drawit.biz
15 Medway Close
Barugh Green
Barnsley
S75 1NY

Purpose: PLANNING

Status: PROPOSALS

Dwg of: PLANS, ELEVATIONS, SITE & LOCATION PLAN

Client:
Mr & Mrs Birmingham

Site Address:
Field Head Road, Hoyland
Barnsley, S74 9AT

Project:
Proposed two storey rear extension

Drawn by:	Date:	Rev:
SH	05/02/2018	
Scale: As Shown	Dwg No: 1817_102	A

Important notice: Do not scale off this drawing. Critical dimensions should be checked on site prior to works commencing. Dimensional conflicts should be brought to Draw it's attention as soon as they become apparent. Failure to do so could render the contractor liable for subsequent losses. Copyright in this drawing and any work executed from this drawing remains the property of Draw it.

© Copyright Draw it 2018