
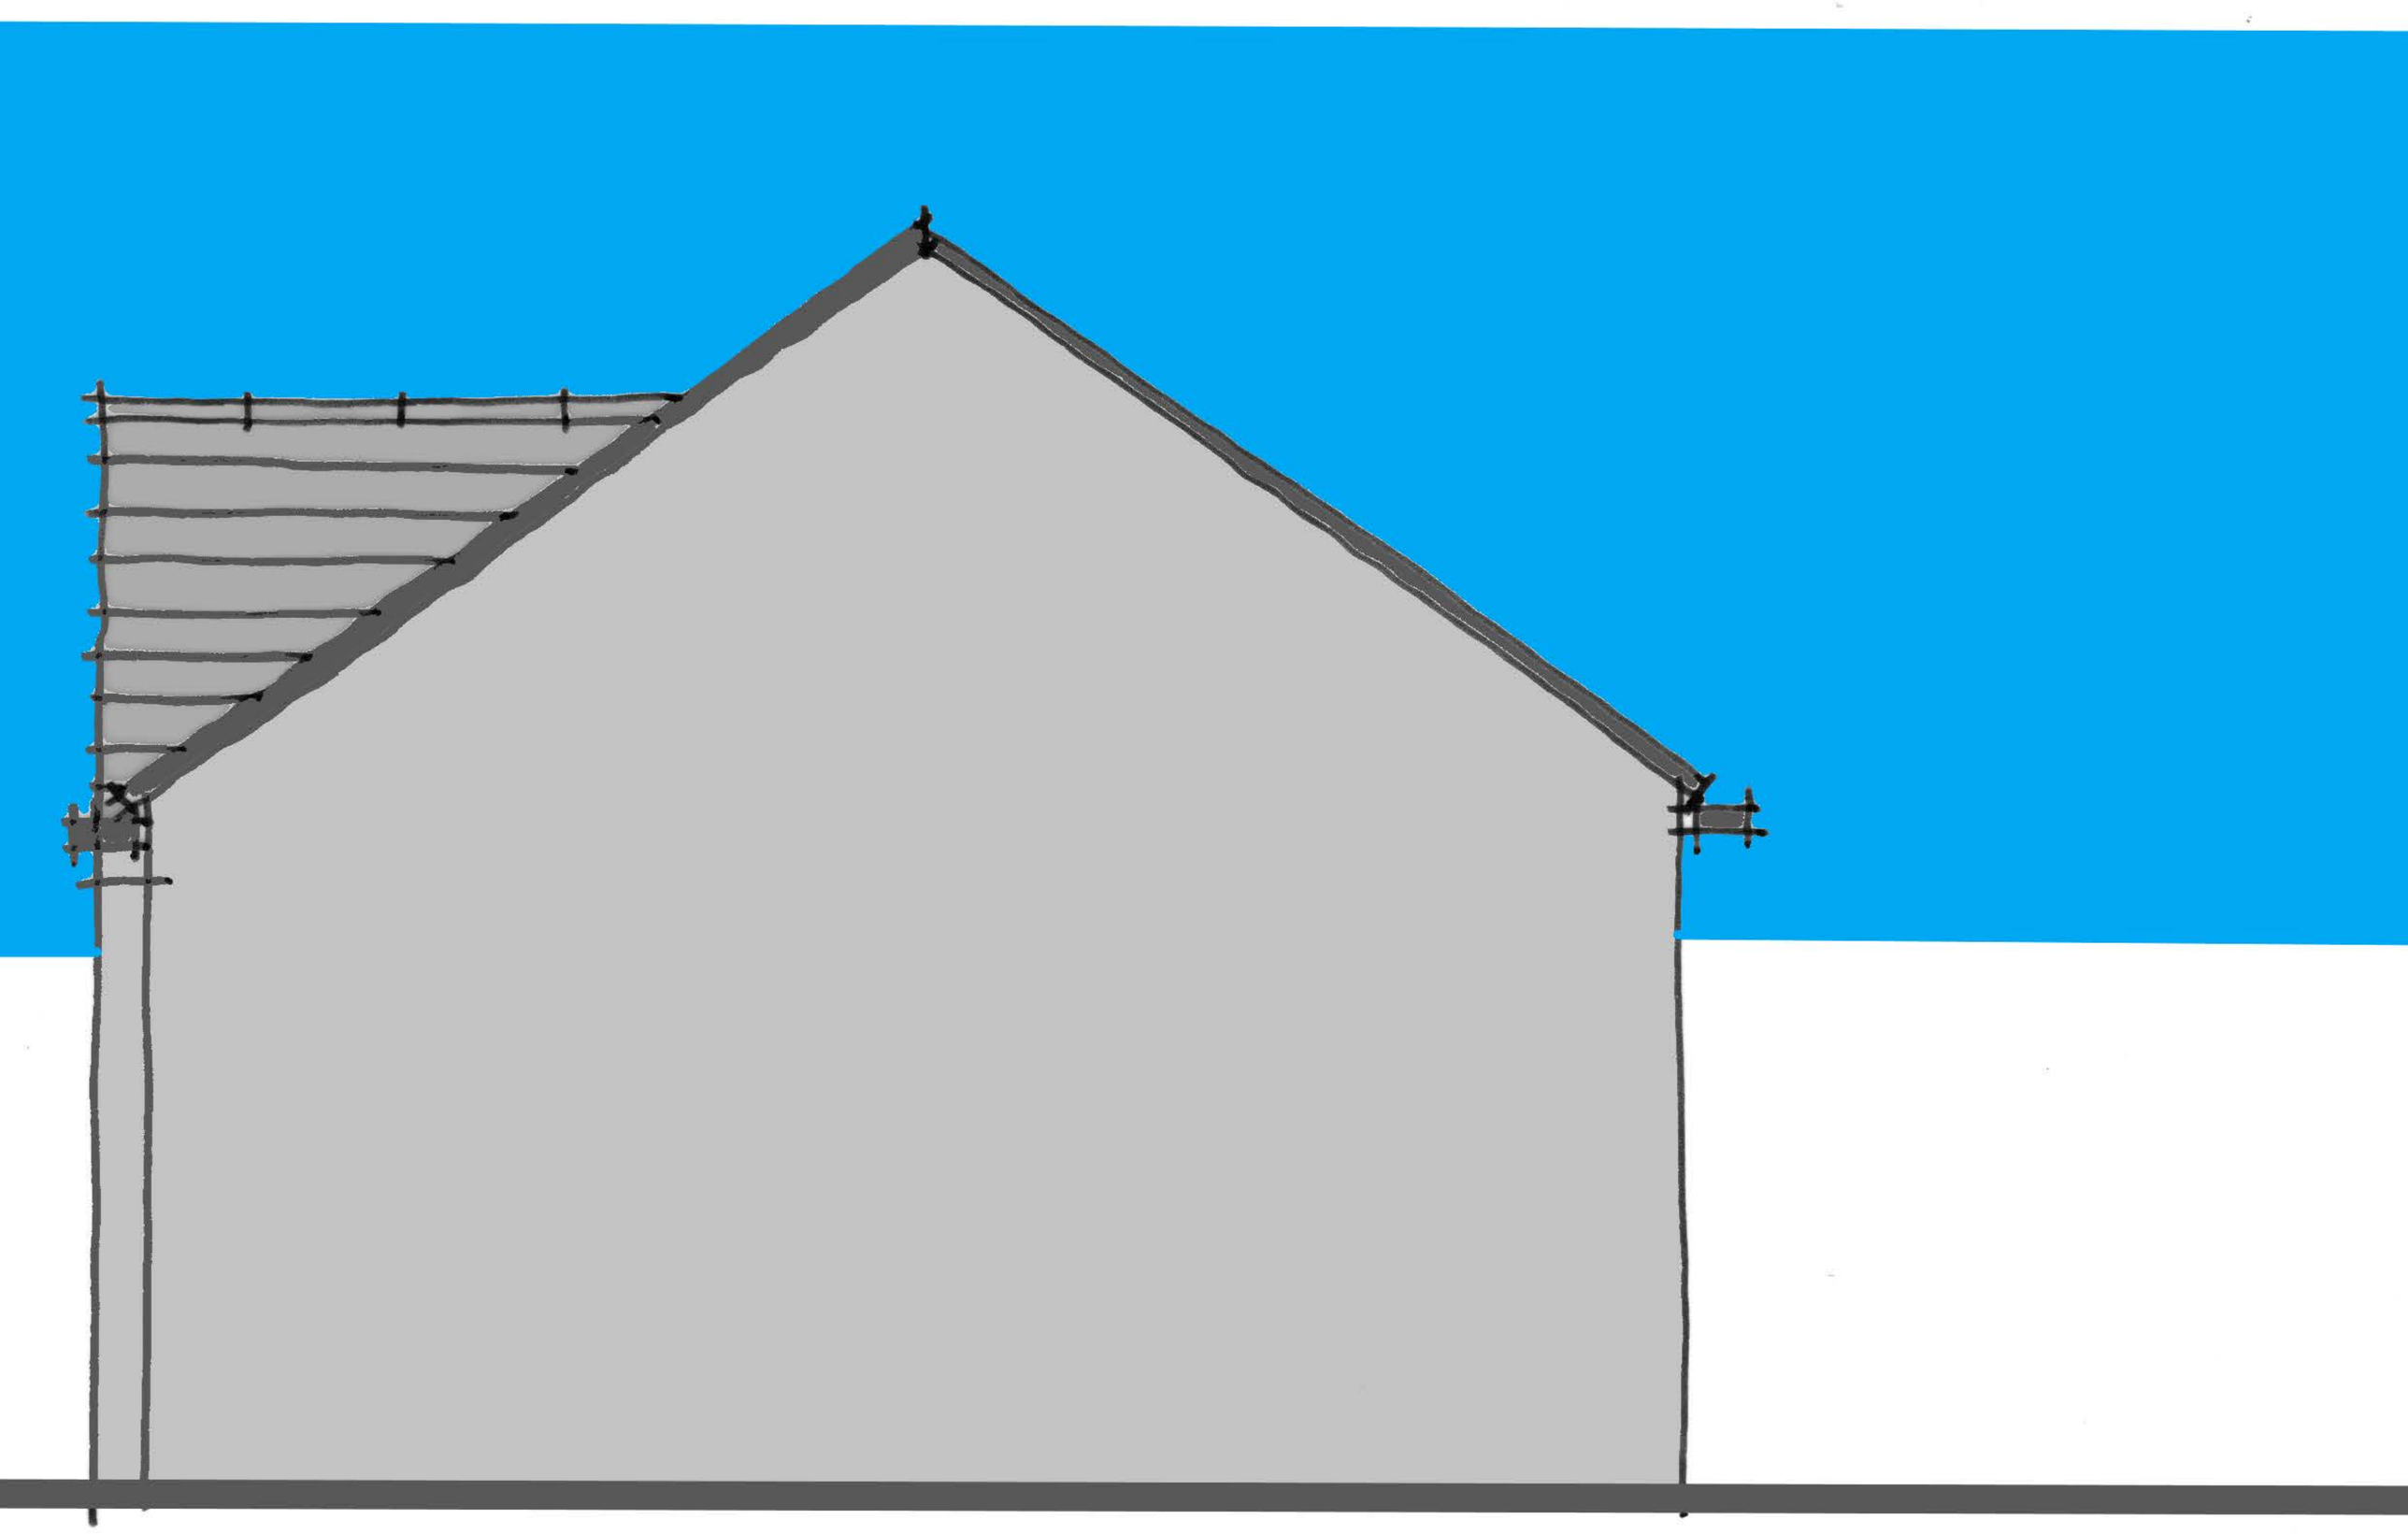


NORTH ELEVATION

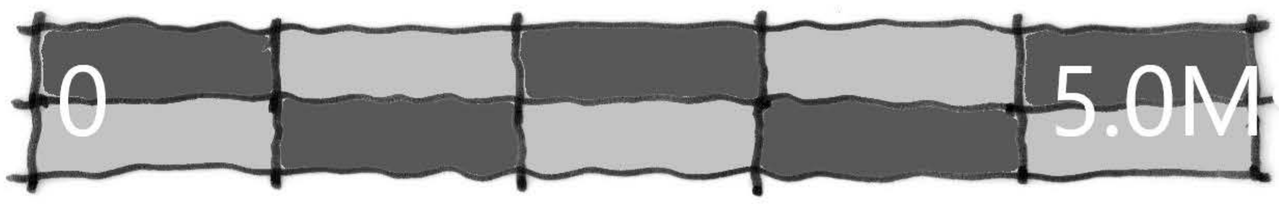

SCALE 1:50 @ A3

MYSTERY WOOD FARM
PLANNING SUBMISION 01-11-21

3988-33

W.H.P
ARCHITECTURE