
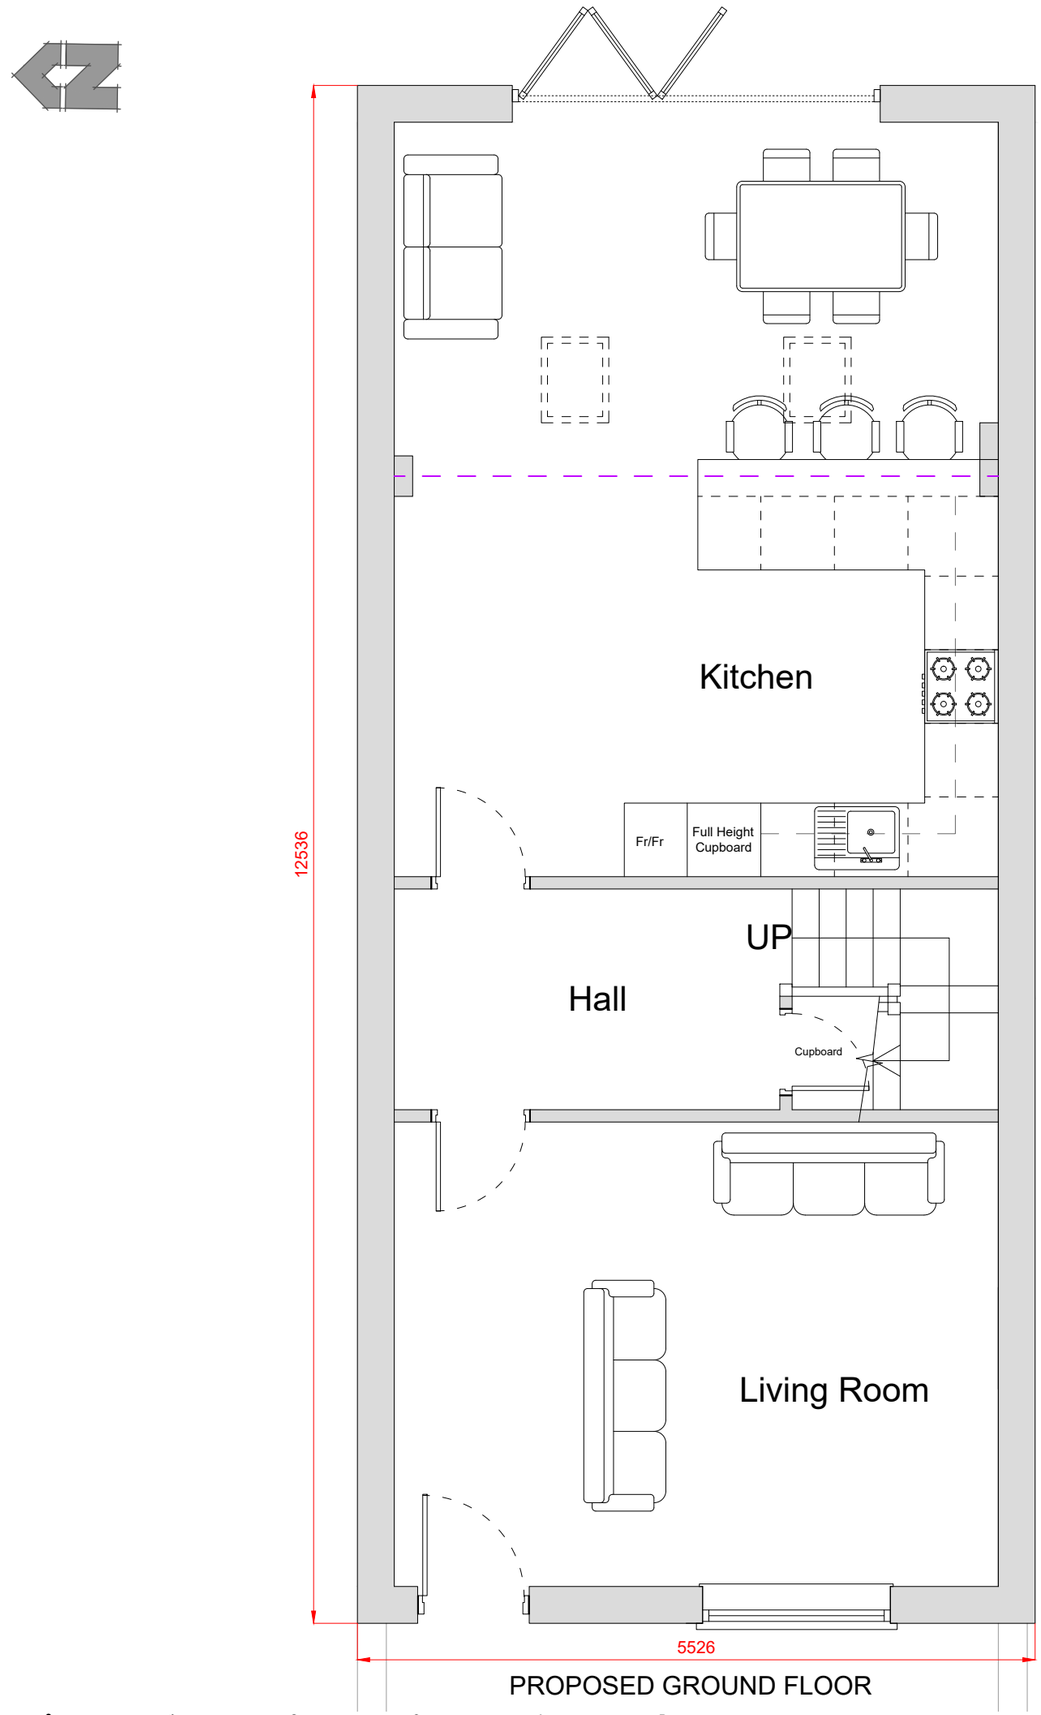


PROPOSED GROUND FLOOR

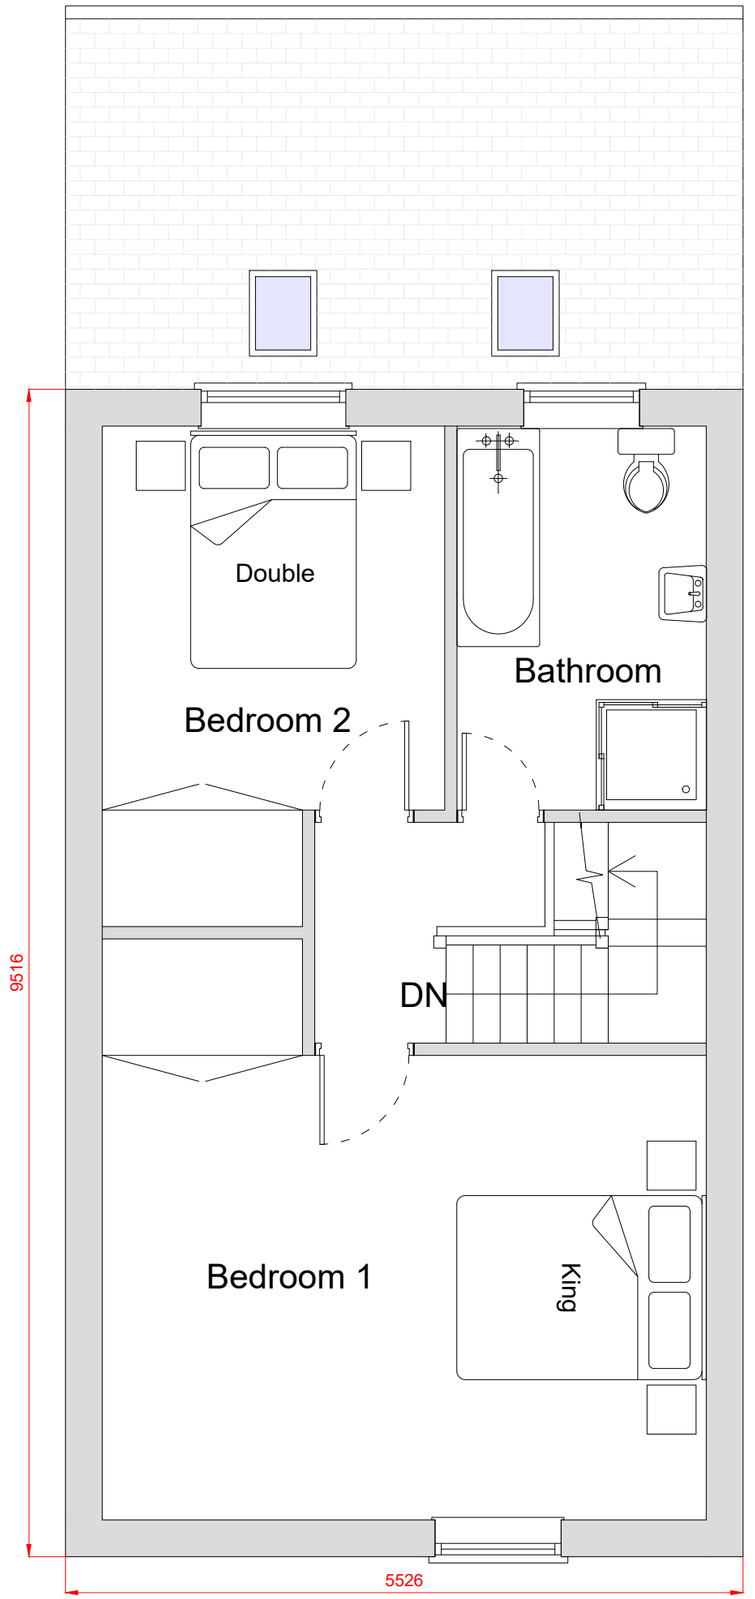

PROPOSED FIRST FLOOR

1:50 0 1 2 3 4 5 m

GENERAL NOTES:

Drawing copywrite of DS&L Property Consulting Ltd.

Dimensions should be checked and verified on site prior to any construction or alteration.

Site Address:
14 Stonyford Road, Wombwell, Barnsley, S73 8AF

Project:
New Build, Two-Bedroom Dwelling

Drawing title:
Proposed Floor Plans

Draft:			Date:
Planning			April 2023
Project no:	Drawing no:	Revision:	Scale:
2023-2118	03	-	1:50@A3

DAVEY STONE ASSOCIATES