PDF Created with deskPDF PDF Writer - Trial :: http://www.docudesk.com




East Elevation




North Elevation




West Elevation

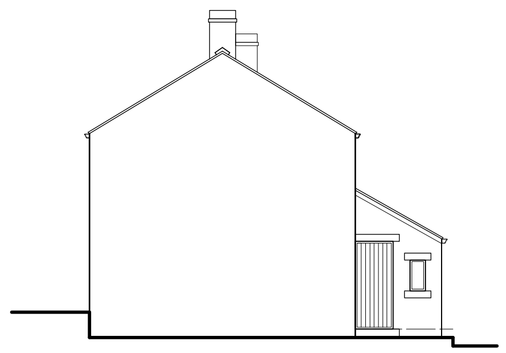


South Elevation

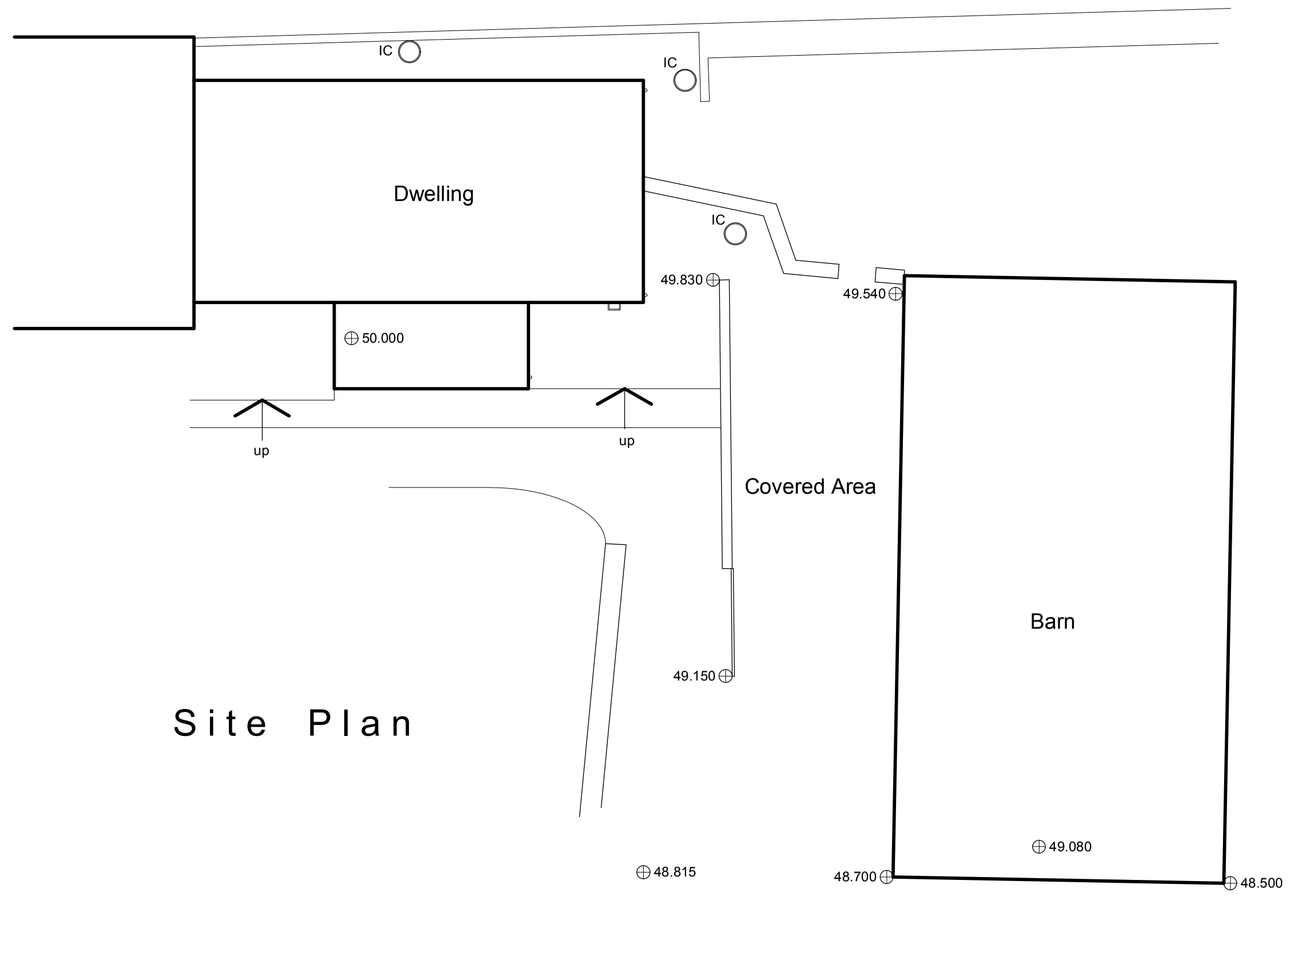

Site Plan

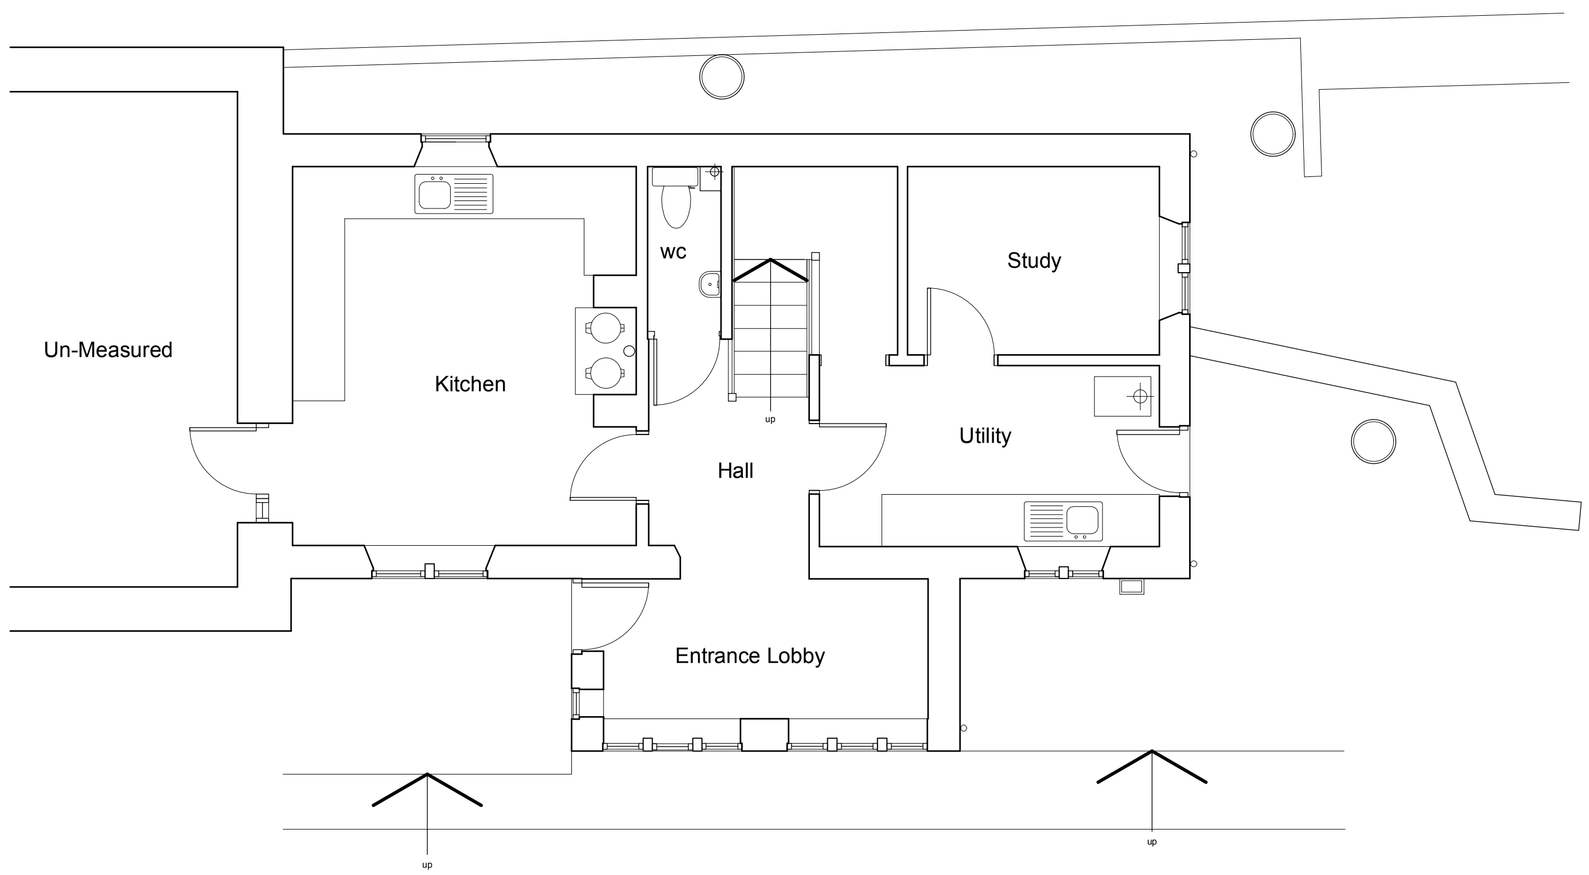

Part Ground Floor Plan

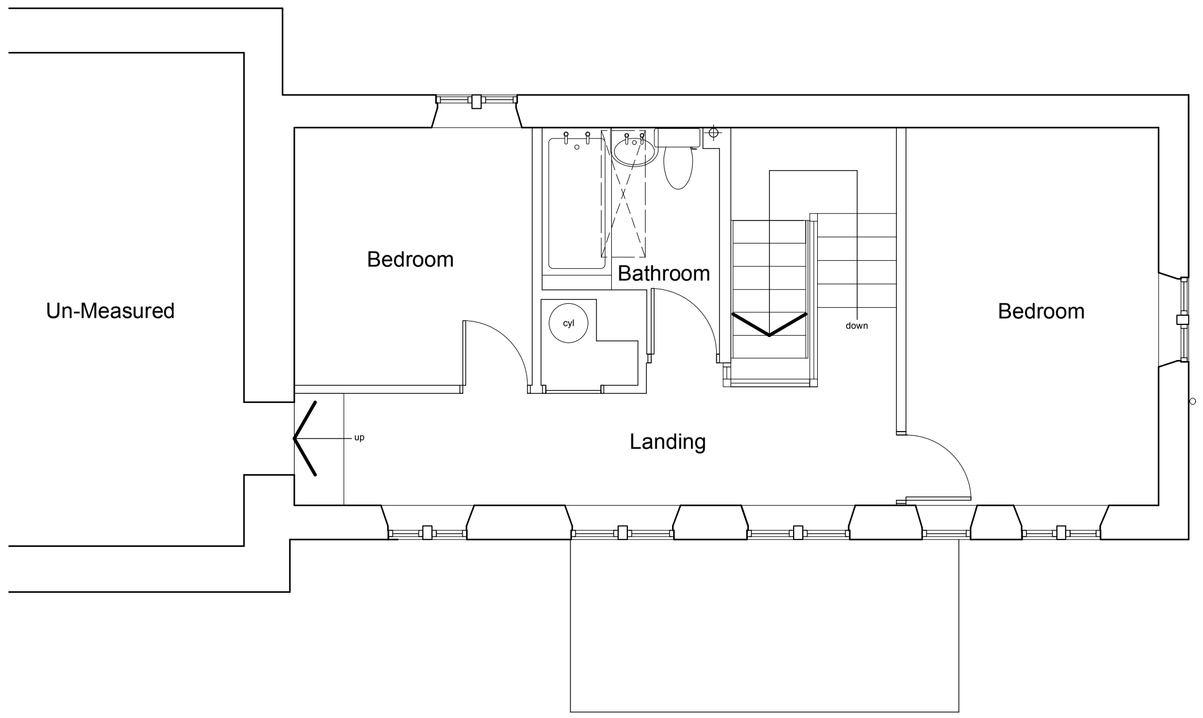

Part First Floor Plan



Notes:
This drawing has been prepared specifically for the purpose of Planning Permission (where appropriate) & Building Regulation Approval. Valley Properties accept no liability for errors or omissions. The drawing may be used for estimating purposes, but the Principal Contractor must cost fully from a site investigation. The Contractor is responsible for checking site dimensions, materials etc., and all building work, such work being checked by Building Control on site, as may be appropriate. Valley Properties disclaim any liability for works carried out.

Revisions:
Rev.A
Rev.B
Rev.C
Rev.D
Rev.E

VALLEY PROPERTIES
ARCHITECTURAL DESIGN SERVICES
7 Holmfirth Road
Meltham
Holmfirth HD9 4AA
Tel: 01484 854100 Mob: 07769736142
E-mail: vproperties@supanet.com

Client Details
Jonathan Stead
Greengate Farm
Horn Lane
Ingbirchworth

Project Title
Proposed 2 storey extension & alterations
at Greengate Farm
Horn Lane
Ingbirchworth

Drawing Title
Survey Drawing

Scale:	Drawing Number	Rev.	Date Drawn	Drawn By
1/50 &1/100	2011/055/01		September 2011	Andrew Smith