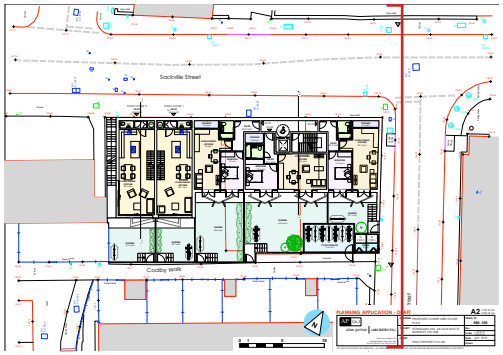
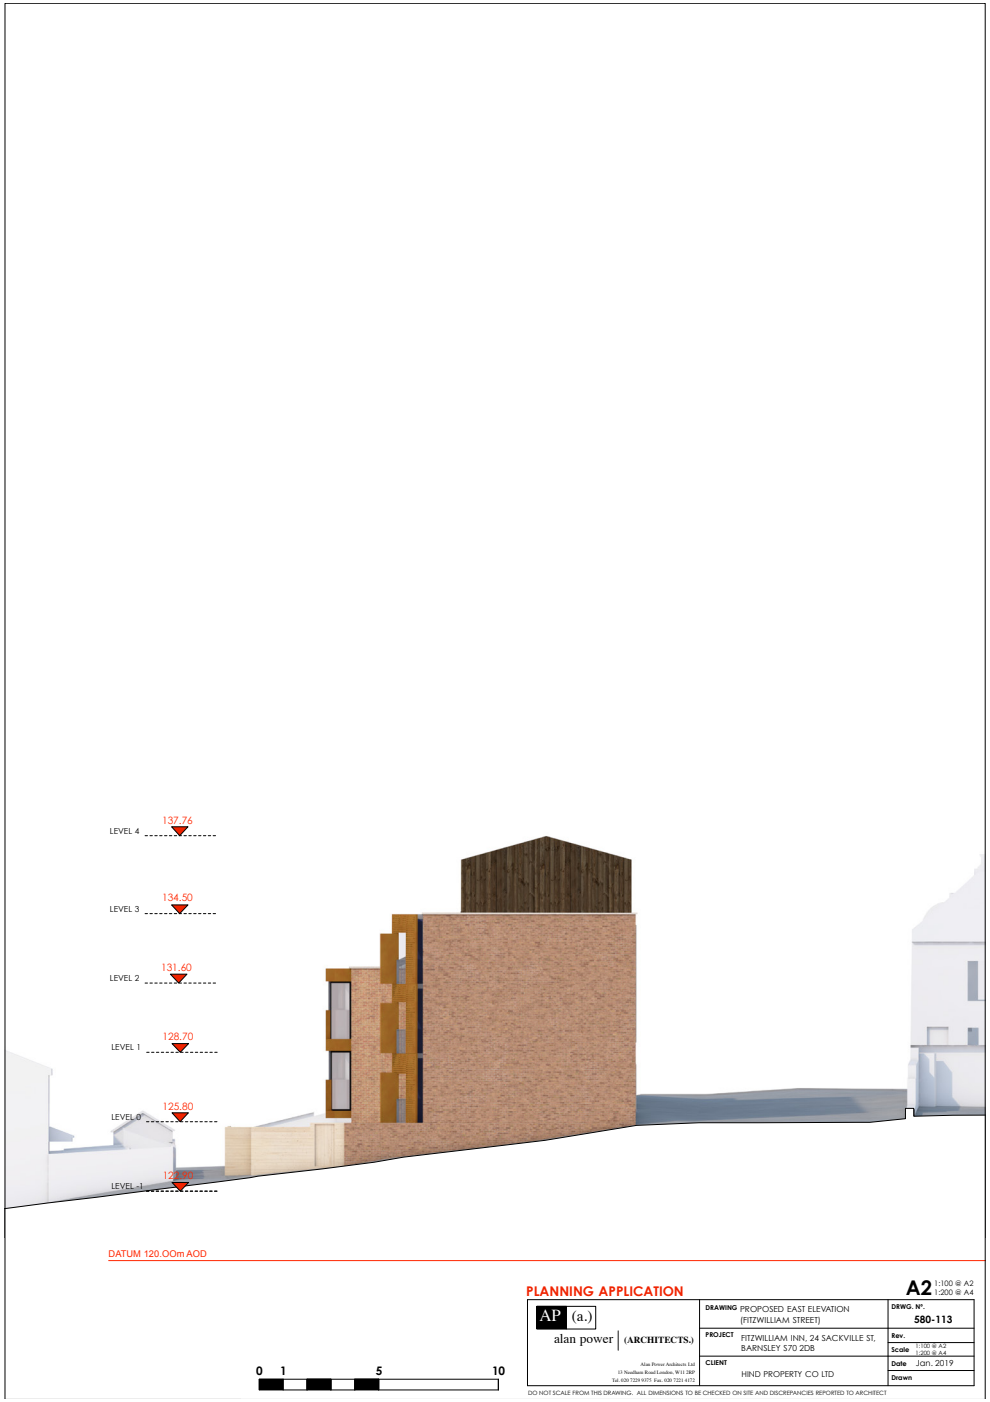
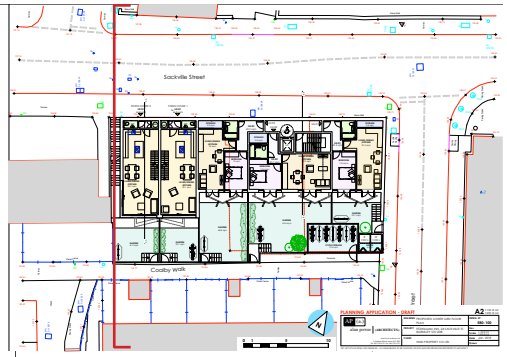
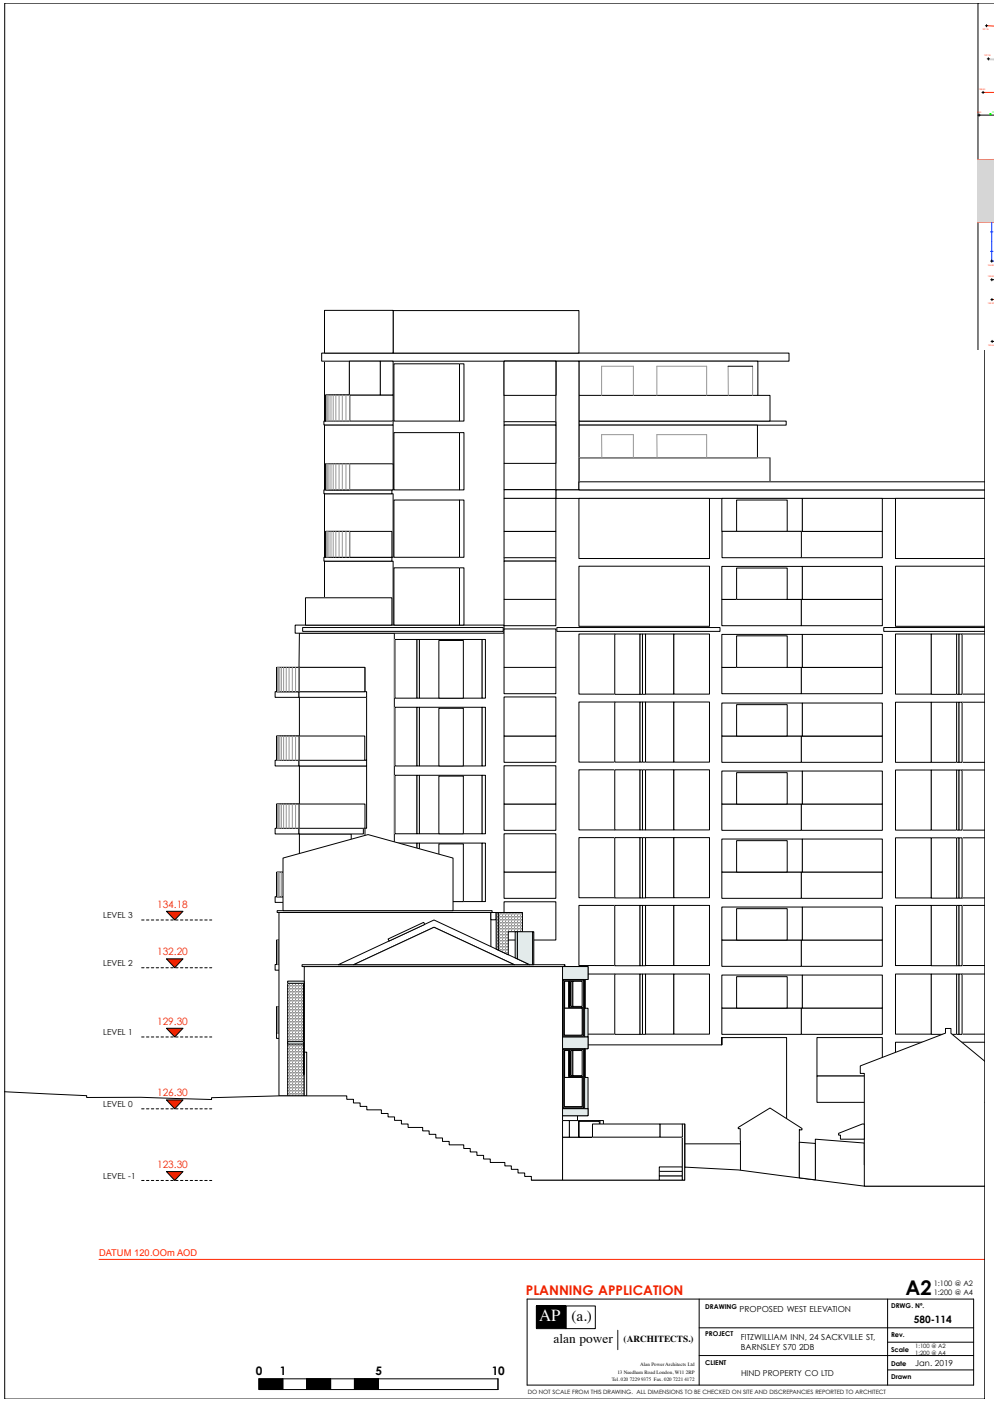
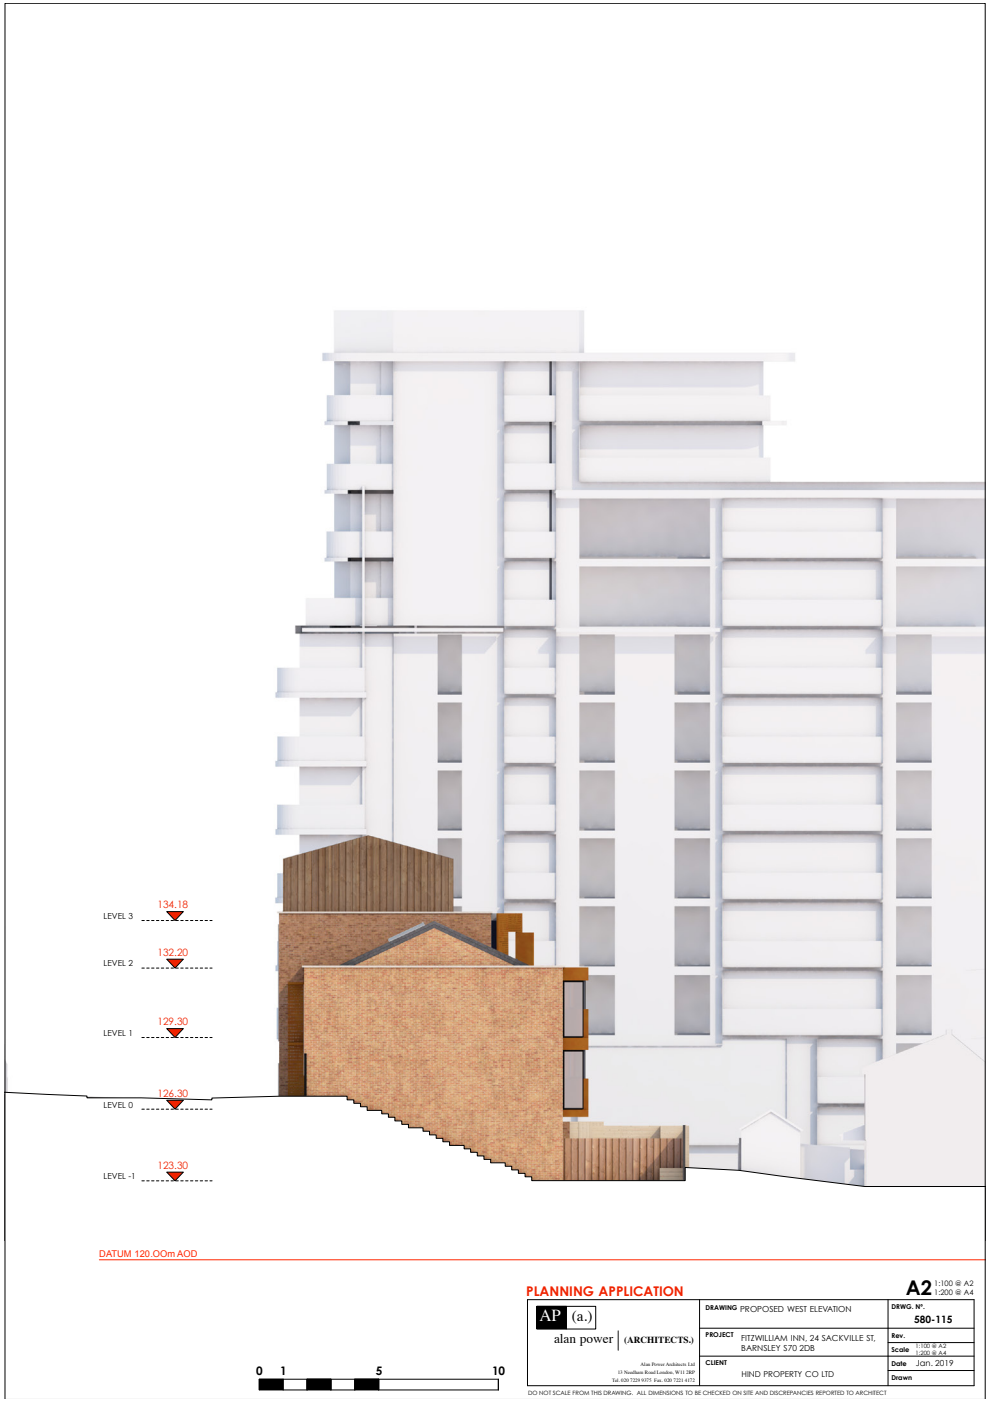
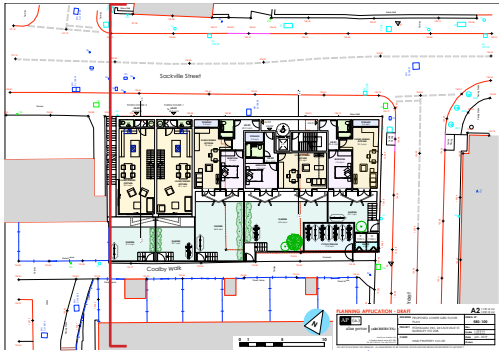

Sackville Street
Academy Walk
PLANNING APPLICATION - JOINT
A2


LEVEL 4
137.76
LEVEL 3
134.50
LEVEL 2
131.60
LEVEL 1
128.70
LEVEL 0
125.80
LEVEL -1
122.90
DATUM 120.00m AOD
0 1 5 10
PLANNING APPLICATION
A2 1:100 @ A2 1:200 @ A4
AP (a.)
alan power (ARCHITECTS)
Alan Power Architects Ltd
33 Needham Road London, W11 2RP
Tel: 020 7229 9375 Fax: 020 7221 4172
DRAWING PROPOSED EAST ELEVATION (FITZWILLIAM STREET)
DRWG. Nº 580-113
PROJECT FITZWILLIAM INN, 24 SACKVILLE ST, BARNSLEY S70 2DB
Rev.
Scale 1:100 @ A2 1:200 @ A4
CLIENT HIND PROPERTY CO LTD
Date Jan. 2019
Drawn
DO NOT SCALE FROM THIS DRAWING. ALL DIMENSIONS TO BE CHECKED ON SITE AND DISCREPANCIES REPORTED TO ARCHITECT


Sackville Street
Academy Walk
PLANNING APPLICATION - DRAFT
A2


LEVEL 3
134.18
LEVEL 2
132.20
LEVEL 1
129.30
LEVEL 0
126.30
LEVEL -1
123.30
DATUM 120.00m AOD
0 1 5 10
PLANNING APPLICATION
A2 1:100 @ A2 1:200 @ A4
AP (a.) alan power (ARCHITECTS.)
Alan Power Architects Ltd
13 Needham Road London, W11 2RP
Tel: 020 7229 9575 Fax: 020 7221 4172
DRAWING PROPOSED WEST ELEVATION
DRWG. N°. 580-114
PROJECT FITZWILLIAM INN, 24 SACKVILLE ST, BARNSLEY S70 2DB
Rev.
Scale 1:100 @ A2 1:200 @ A4
CLIENT HIND PROPERTY CO LTD
Date Jan. 2019
Drawn
DO NOT SCALE FROM THIS DRAWING. ALL DIMENSIONS TO BE CHECKED ON SITE AND DISCREPANCIES REPORTED TO ARCHITECT


LEVEL 3
134.18
LEVEL 2
132.20
LEVEL 1
129.30
LEVEL 0
126.30
LEVEL -1
123.30
DATUM 120.00m AOD
0 1 5 10
PLANNING APPLICATION
A2 1:100 @ A2 1:200 @ A4
AP (a.) alan power (ARCHITECTS.)
Alan Power Architects Ltd
33 Needham Road London, W11 2RP
Tel: 020 7229 9375 Fax: 020 7221 4172
DRAWING PROPOSED WEST ELEVATION
DRWG. Nº 580-115
PROJECT FITZWILLIAM INN, 24 SACKVILLE ST, BARNSLEY S70 2DB
Rev.
Scale 1:100 @ A2 1:200 @ A4
CLIENT HIND PROPERTY CO LTD
Date Jan. 2019
Drawn
DO NOT SCALE FROM THIS DRAWING. ALL DIMENSIONS TO BE CHECKED ON SITE AND DISCREPANCIES REPORTED TO ARCHITECT


Sackville Street
Cowley Walk
PLANNING APPLICATION - DRAFT
A2



PLANNING APPLICATION

A2 1:100 @ A2
1:200 @ A4

AP (a.)
alan power | (ARCHITECTS.)
Alan Power Architects Ltd
13 Needham Road London, W11 2RP
Tel. 020 7229 9375 Fax. 020 7221 4172

DRAWING	VIEW ALONG SACKVILLE STREET	DRWG. N°. 580-SK01
PROJECT	FITZWILLIAM INN, 24 SACKVILLE ST, BARNSLEY S70 2DB	Rev.
		Scale 1:100 @ A2 1:200 @ A4
CLIENT	HIND PROPERTY CO LTD	Date Jan. 2019
		Drawn

DO NOT SCALE FROM THIS DRAWING. ALL DIMENSIONS TO BE CHECKED ON SITE AND DISCREPANCIES REPORTED TO ARCHITECT



PLANNING APPLICATION

A2 1:100 @ A2
1:200 @ A4

AP (a.) alan power | (ARCHITECTS.)	**DRAWING** VIEW ALONG SACKVILLE STREET	**DRWG. N°.** 580-SK02
	PROJECT FITZWILLIAM INN, 24 SACKVILLE ST, BARNSLEY S70 2DB	**Rev.**
		Scale 1:100 @ A2 1:200 @ A4
	CLIENT HIND PROPERTY CO LTD	**Date** Jan. 2019
		Drawn

Alan Power Architects Ltd
13 Needham Road London, W11 2RP
Tel. 020 7229 9375 Fax. 020 7221 4172

DO NOT SCALE FROM THIS DRAWING. ALL DIMENSIONS TO BE CHECKED ON SITE AND DISCREPANCIES REPORTED TO ARCHITECT



PLANNING APPLICATION

A2 1:100 @ A2
1:200 @ A4

AP (a.) alan power | (ARCHITECTS.)	DRAWING VIEW ALONG FITZWILLIAM STREET	DRWG. N°. 580-SK03
	PROJECT FITZWILLIAM INN, 24 SACKVILLE ST, BARNSLEY S70 2DB	Rev.
		Scale 1:100 @ A2 1:200 @ A4
	CLIENT HIND PROPERTY CO LTD	Date Jan. 2019
		Drawn

Alan Power Architects Ltd
13 Needham Road London, W11 2RP
Tel. 020 7229 9375 Fax. 020 7221 4172

DO NOT SCALE FROM THIS DRAWING. ALL DIMENSIONS TO BE CHECKED ON SITE AND DISCREPANCIES REPORTED TO ARCHITECT