

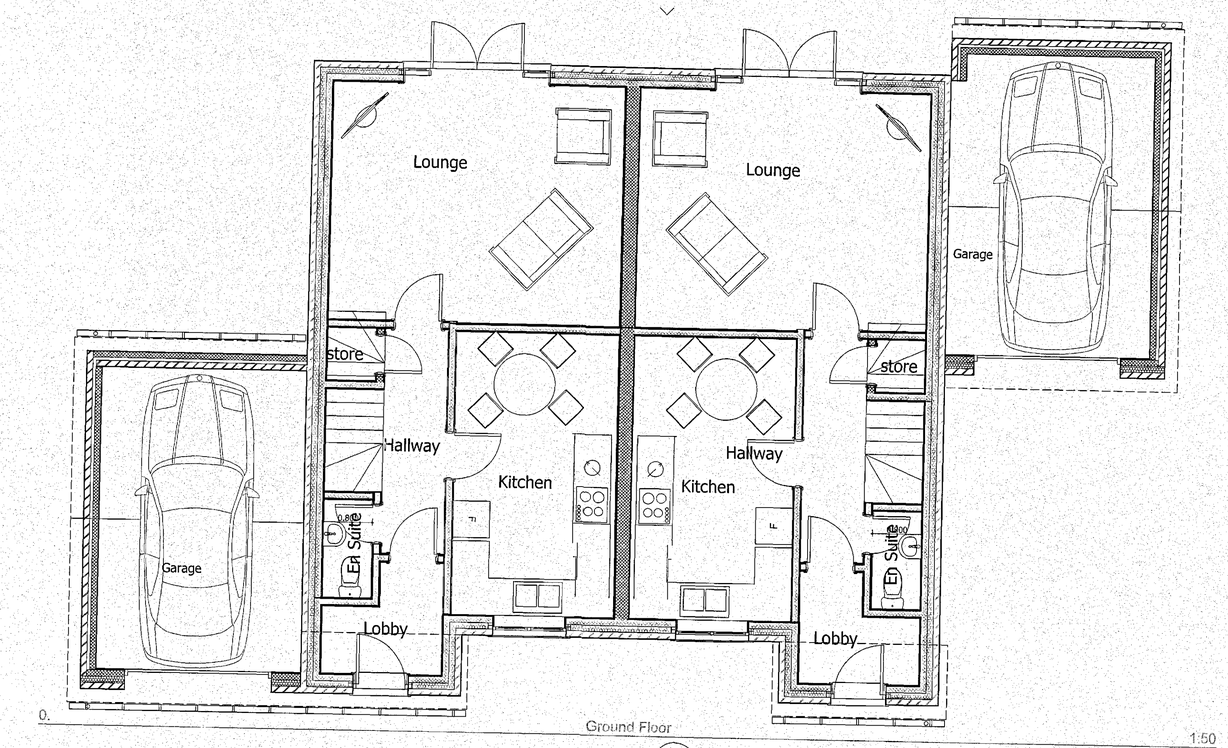


0. Ground Floor 1:50

E-11

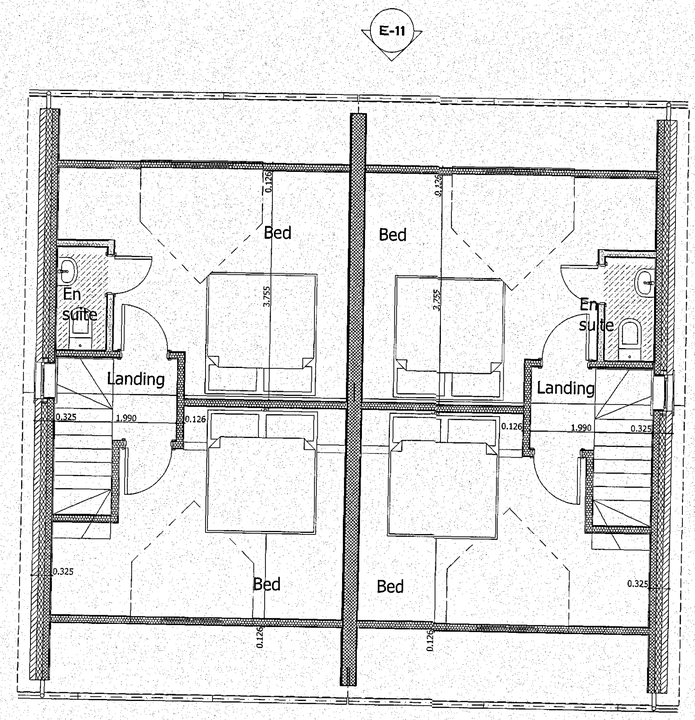

2. Story 1:50

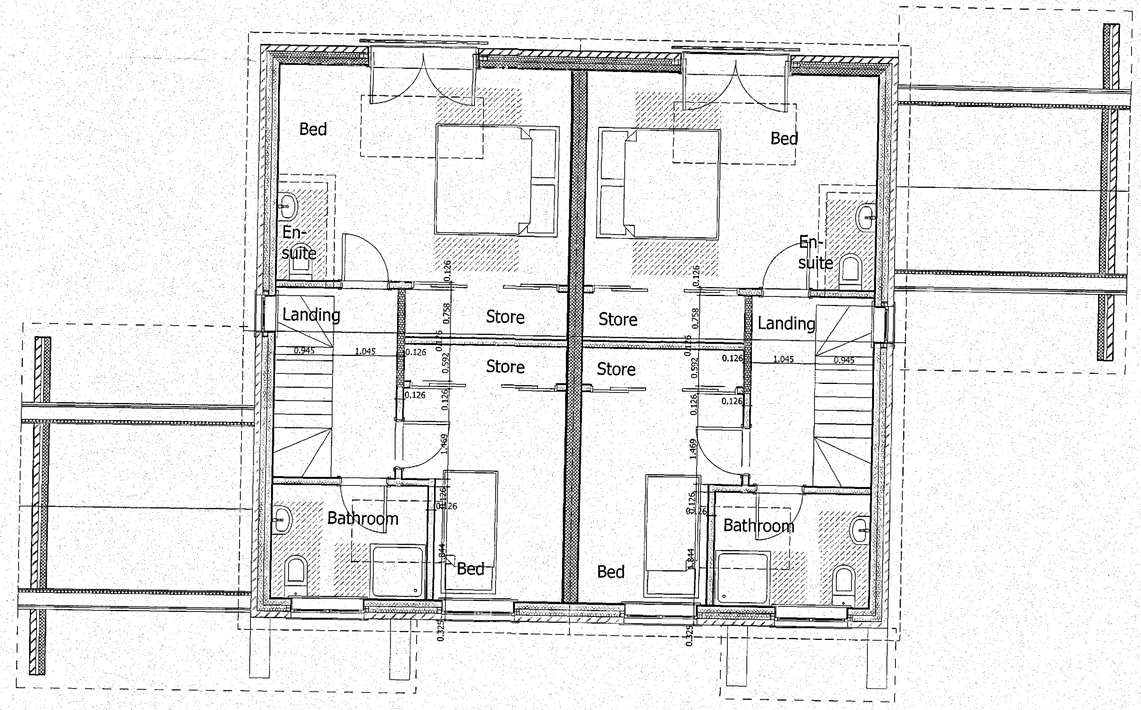

1. Story 1:50

Rev:	Date	Revision Notes

Client: Smith

Project: Proposed Residential Development at Land Adjoining 26 Cross Lane Royston type 4 one garage set flush

Drawing Title: Ground, First, Second Floor Plans

Scale: 1:50 **Date:07/05/2013**

Drawn By: AR **Rev:**


Drwg Nr: T4 Plans semi detached one garage set flush

Alan Robinson
Chartered Architect BA Dip Arch RIBA BSc (Hons)
2 Gawber Road, Barnsley S75 2AF
Tel/Fax 01226 286066
Mob: 07947808933

BMBC
CORPORATE MAIL ROOM
13 MAY 2013




E-10 Elevation 1:50

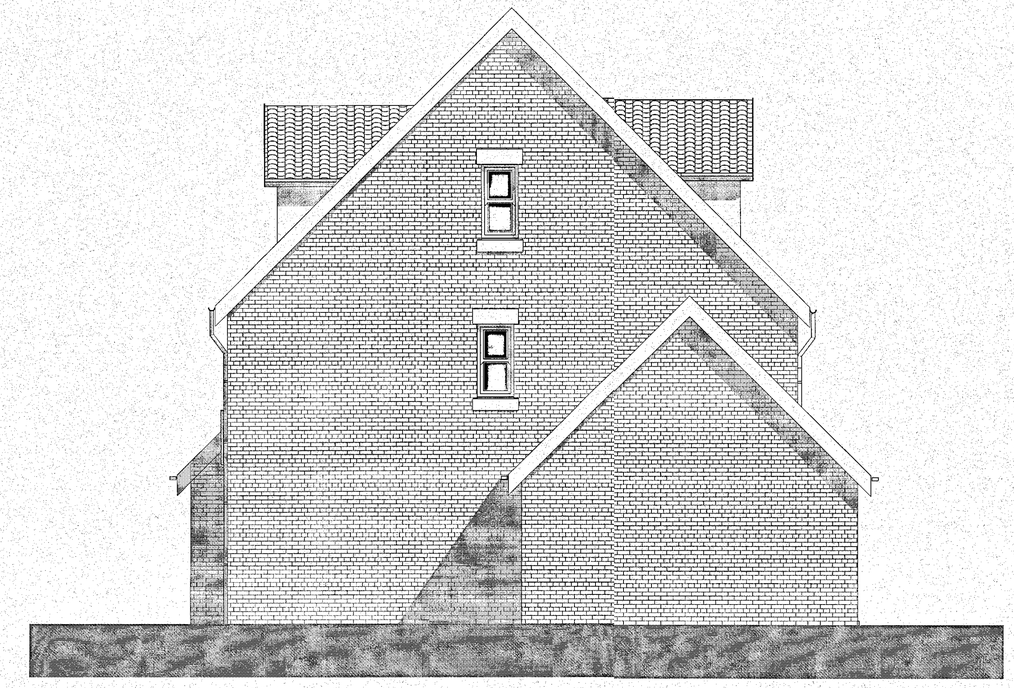

E-12 Elevation 1:50



E-11 Elevation 1:50

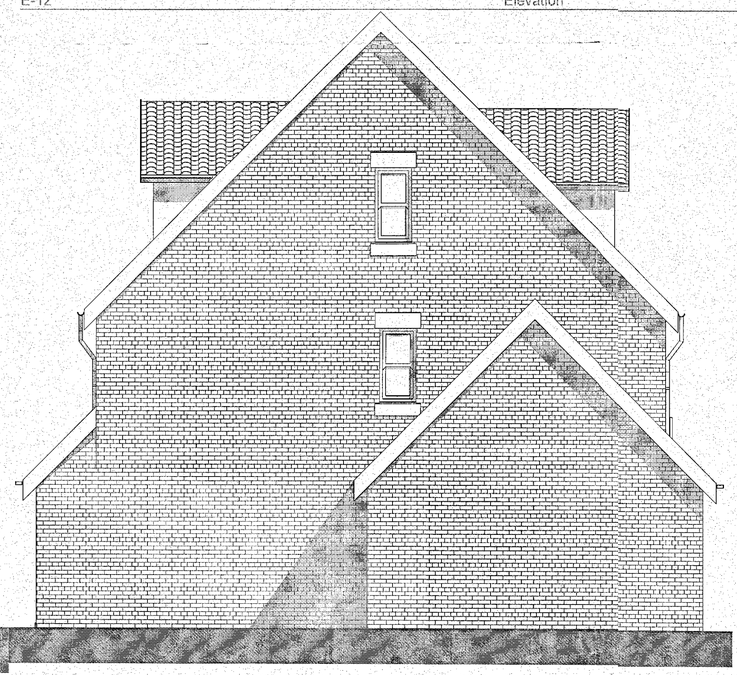

E-13 Elevation 1:50

Rev:	Date	Revision Notes

Client: Smith

Project: Proposed Residential Development at Land Adjoining 26 Cross Lane Royston type 4 one garage set flush

Drawing Title: Elevations

Scale: 1:50 **Date:07/05/2013**


Drawn By: AR **Rev:**

Drwg Nr: T4, one garage set flush

Alan Robinson
Chartered Architect BA Dip Arch RIBA BSc (Hons)
2 Gawber Road, Barnsley S75 2AF
Tel/Fax 01226 286066
Mob: 07947808933

B M B C
CORPORATE MAIL ROOM
13 MAY 2013
Received by:
ORIGINAL COPY

E-18

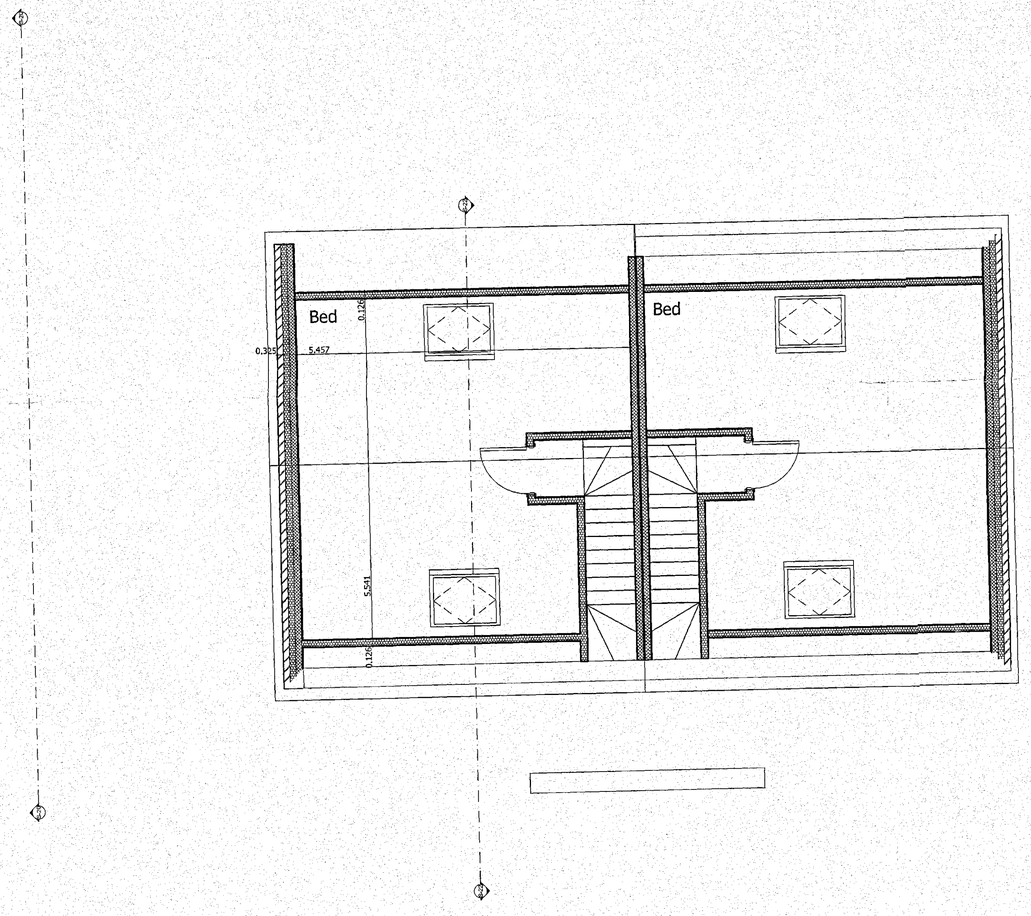

Rev:	Date	Revision Notes

Client: Smith

Project: Proposed Residential Development at land rear of 26 Cross Lane, Royston

Drawing Title: Second Floor Plans

Scale: 1:50 **Date:07/05/2013**


Drawn By: AR **Rev:**

Drwg Nr: T2, Plans 1

Alan Robinson
Chartered Architect BA Dip Arch RIBA BSc (Hons)
2 Gawber Road, Barnsley S75 2AF
Tel/Fax 01226 286066
Mob: 07947808933

BMBC
CORPORATE MAIL ROOM
13 MAY 2013
Received by:



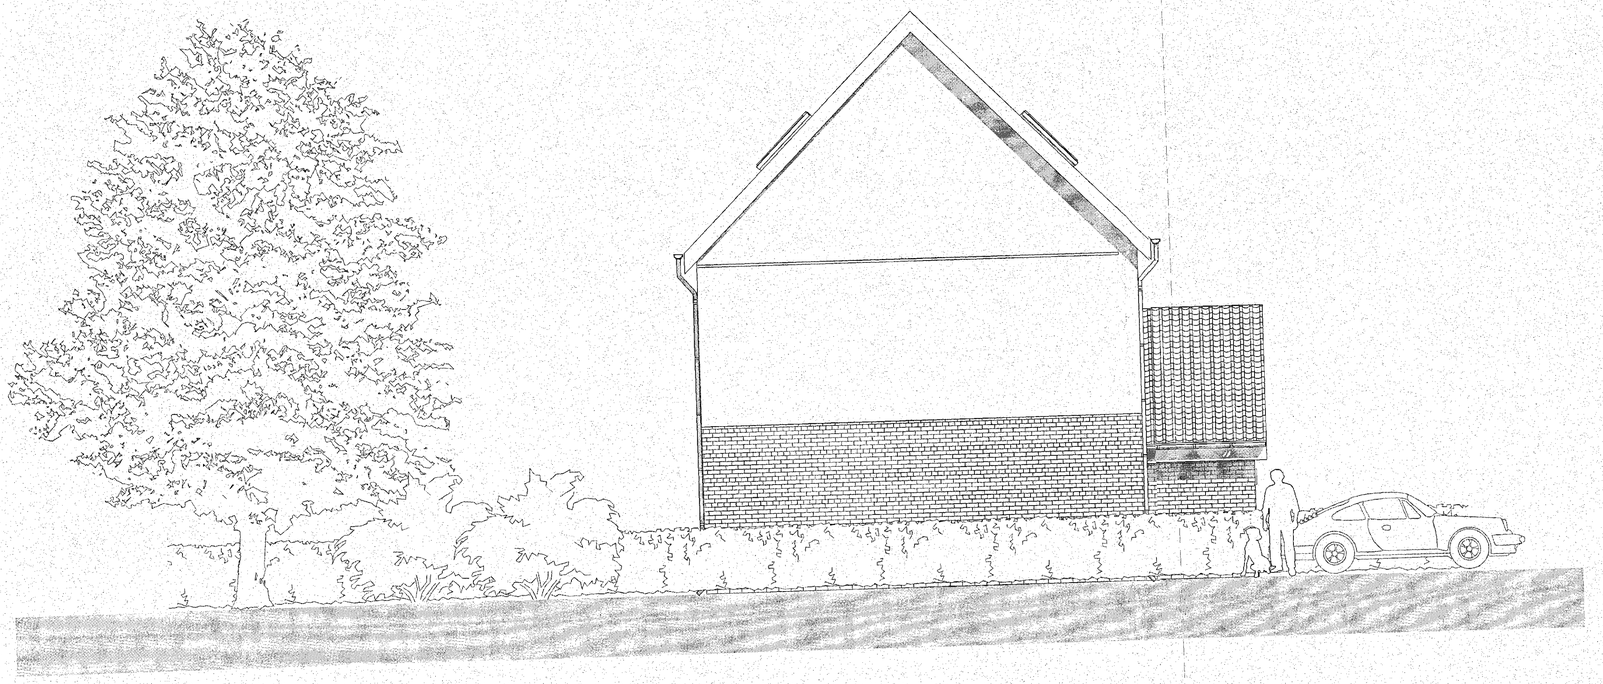

Rev:	Date	Revision Notes

Client: Smith

Project: Proposed Residential Development at land rear of 26 Cross Lane, Royston type 2 semi detached

Drawing Title: Elevations


Scale: 1:50 **Date:07/05/2013**

Drawn By: **Rev:**

Drwg Nr: T2

Alan Robinson
Chartered Architect BA Dip Arch RIBA BSc (Hons)
2 Gawber Road, Barnsley S75 2AF
Tel/Fax 01226 286066
Mob: 07947808933

BMBC
CORPORATE MAIL ROOM
13 MAY 2013
Received by:
ORIGINAL COPY

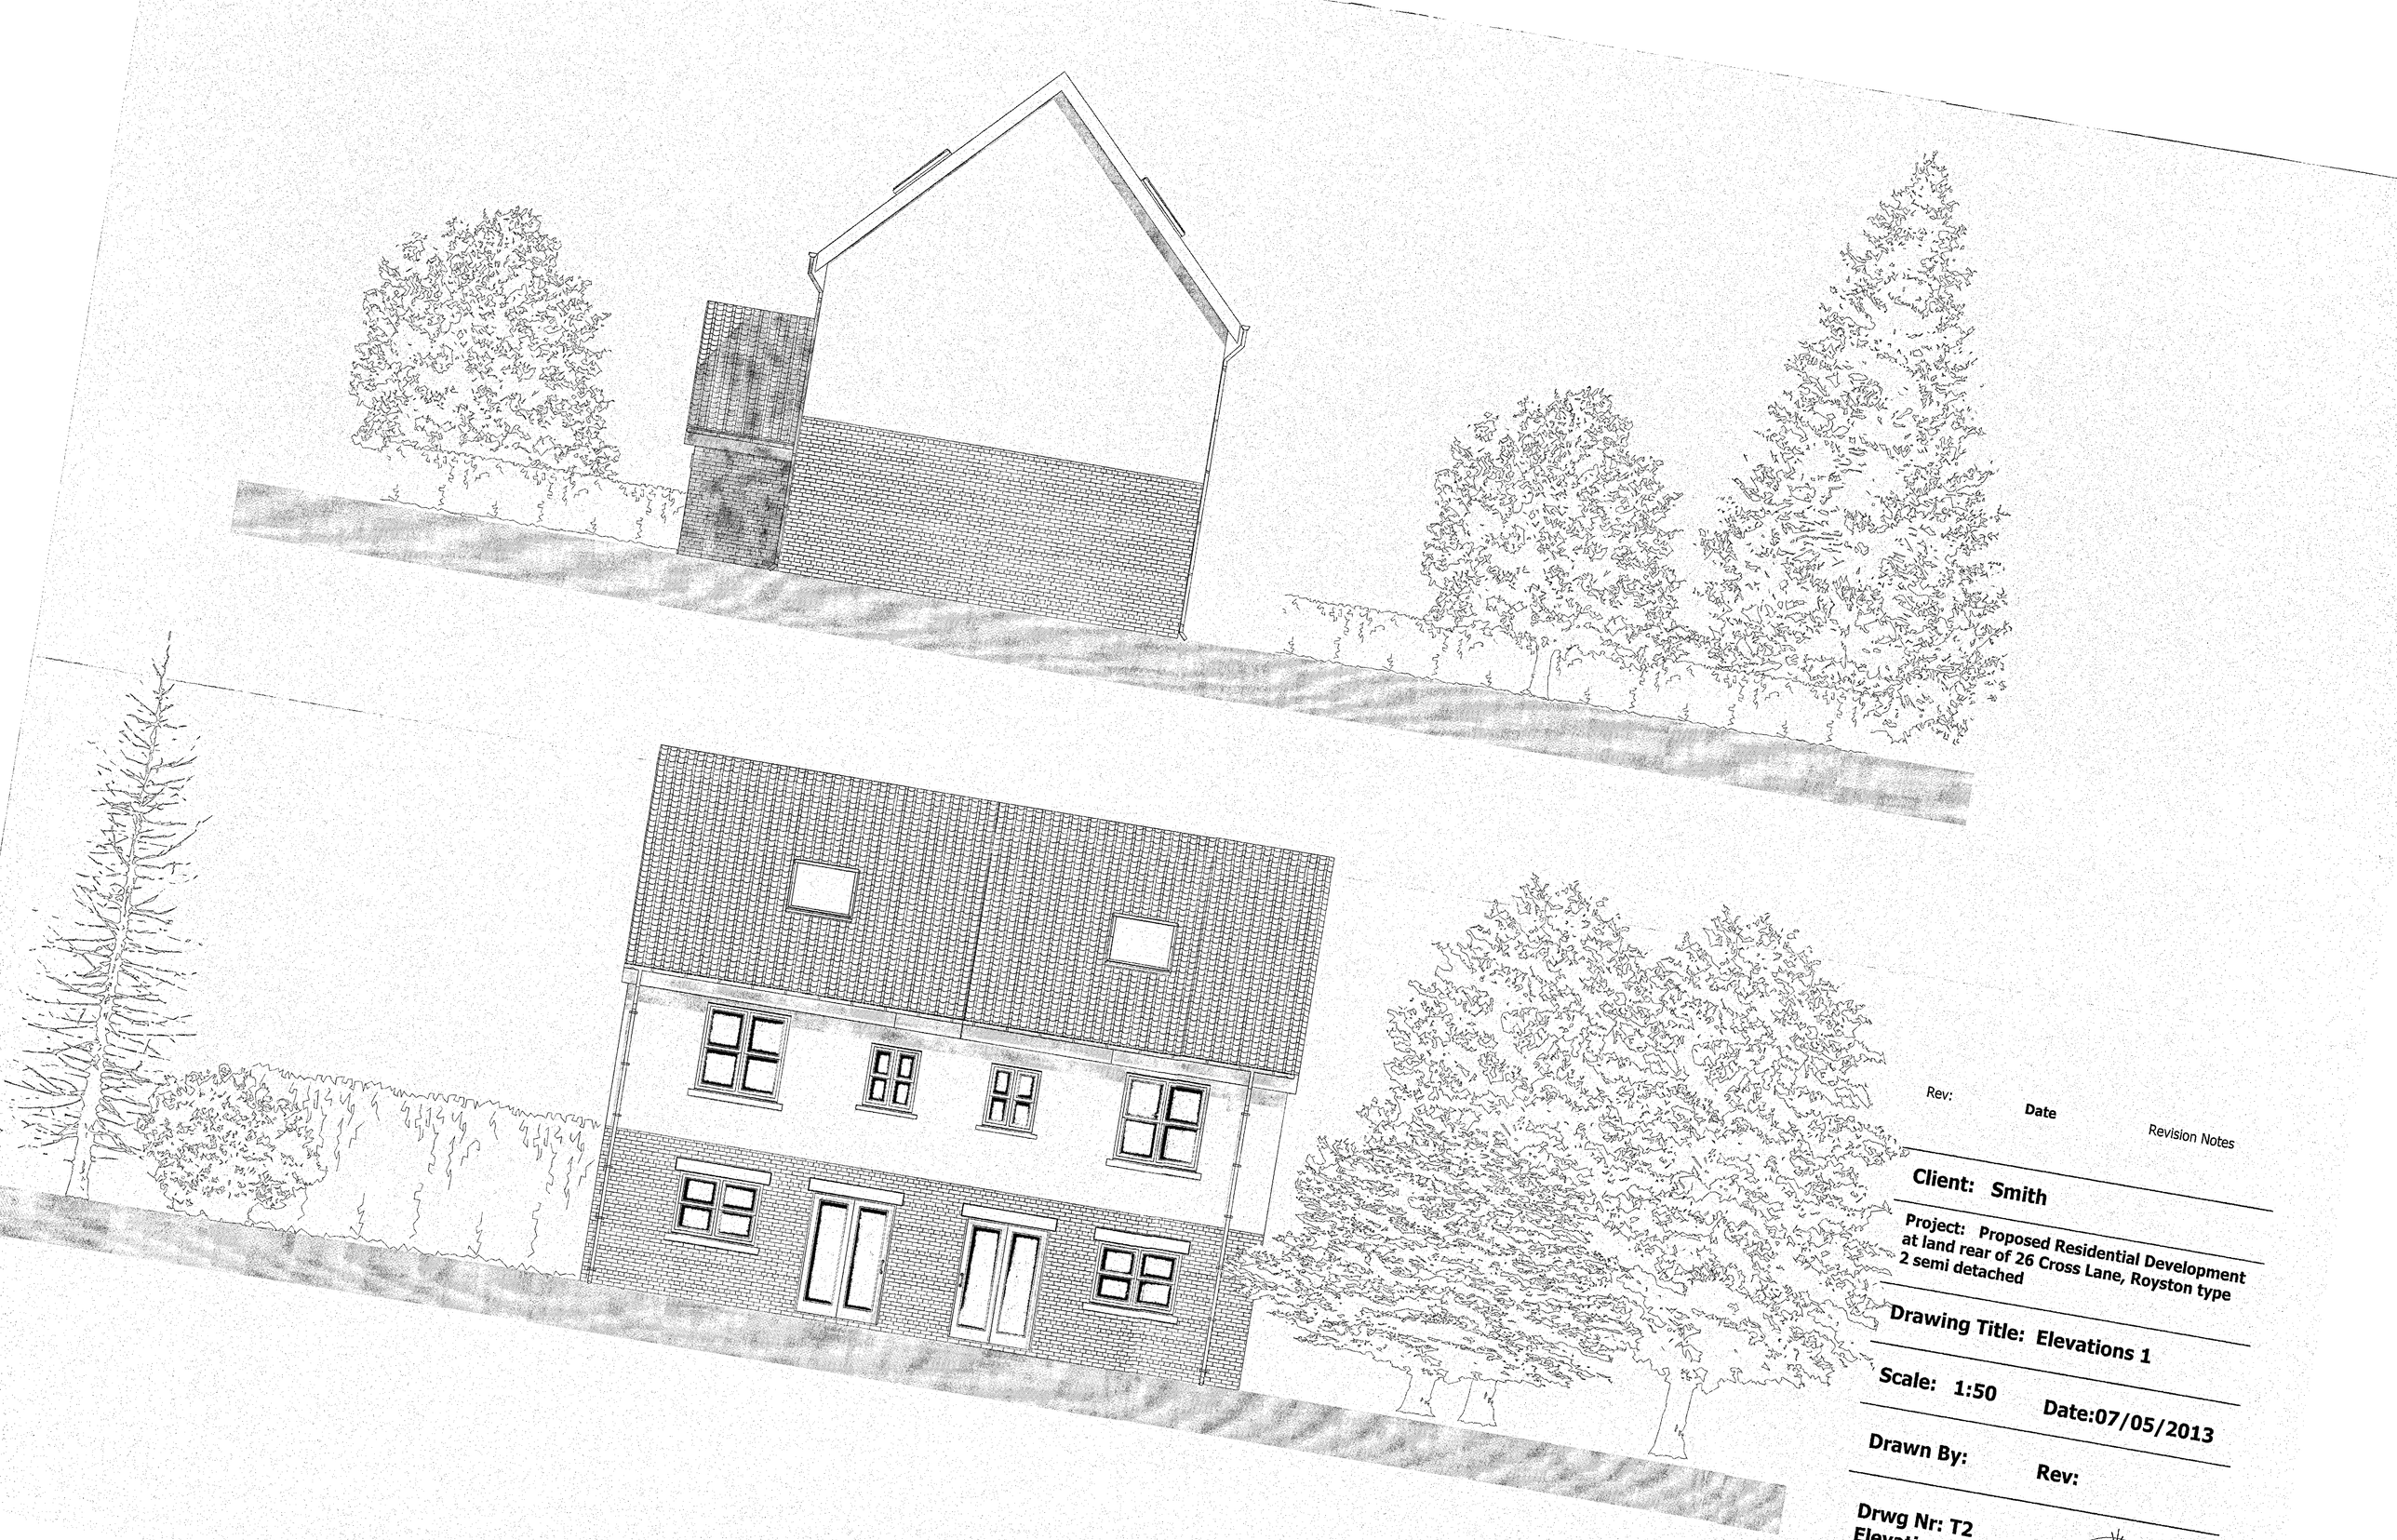

Rev: Date Revision Notes

Client: Smith

Project: Proposed Residential Development at land rear of 26 Cross Lane, Royston type 2 semi detached


Drawing Title: Elevations 1


Scale: 1:50 **Date:07/05/2013**

Drawn By: **Rev:**

Drwg Nr: T2
Elevations 1

Alan Robinson
Chartered Architect BA Dip Arch RIBA BSc (Hons)
2 Gawber Road, Barnsley S75 2AE
Tel/Fax 01226 206

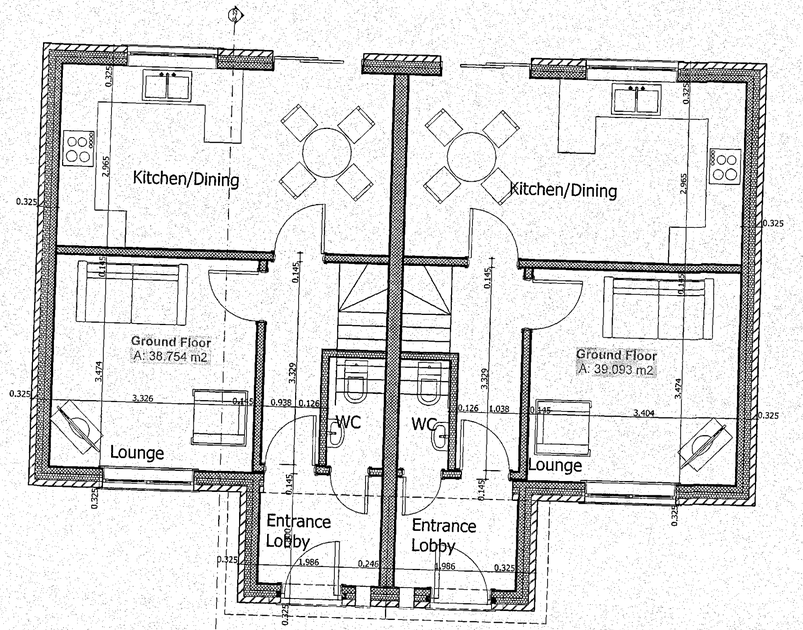

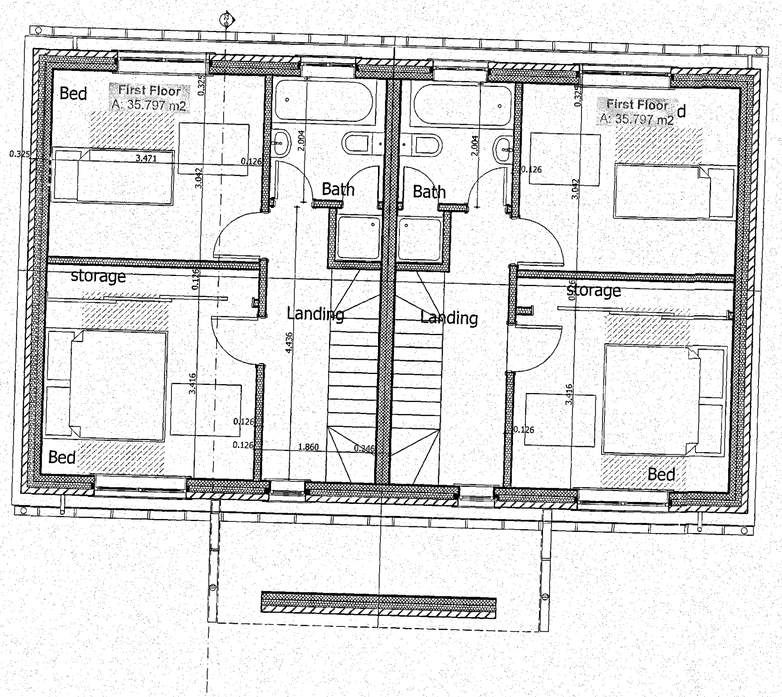

Rev:	Date	Revision Notes

Client: Smith

Project: Proposed Residential Development at land rear of 26 Cross Lane, Royston type 2 semi detached

Drawing Title: Ground and First Floor Plans

Scale: 1:50 **Date:07/05/2013**

Drawn By: AR **Rev:**

Drwg Nr: T2 Plans

Alan Robinson
Chartered Architect BA Dip Arch RIBA BSc (Hons)
2 Gawber Road, Barnsley S75 2AF
Tel/Fax 01226 286066
Mob: 07947808933

BMBC
CORPORATE MAIL ROOM
13 MAY 2013