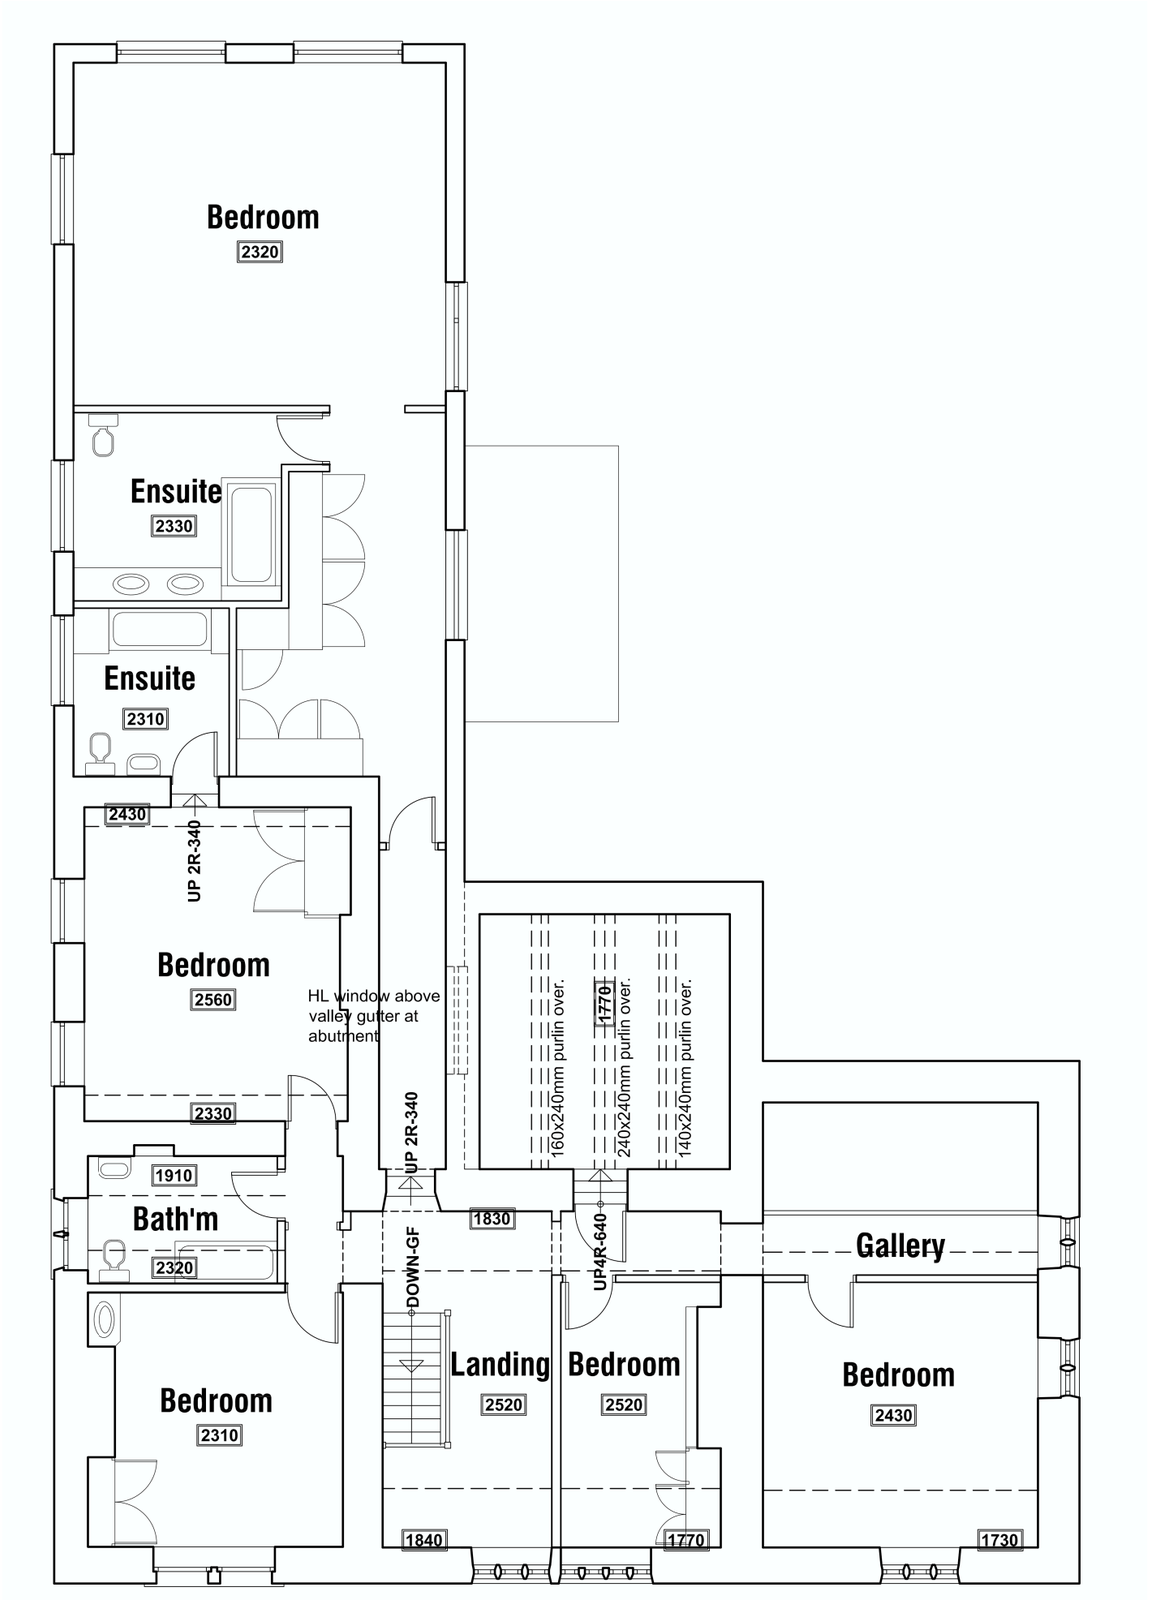


FARM HOUSE
EXISTING FIRST FLOOR PLAN
SCALE 1:100
FH-002