

FRONT ELEVATION – SIGN A
SLIMLINE FASCIA WITH 284mm M4 MOULDED LETTERS (EXTERNALLY ILLUMINATED BY EXISTING TROUGHLIGHT)
SCALE 1:50


CO-OP ARE TO ENSURE THAT AN L.T. SUPPLY IS LEFT ON THE OUTSIDE OF THE BUILDING TO WHICH FUTURAMA CAN CONNECT TO ILLUMINATE ANY SIGNAGE.


EXISTING FASCIAS WILL BE REMOVED IN ALL CASES UNLESS PRIOR ARRANGEMENTS HAVE BEEN MADE.

CO-OP OR THEIR CONTRACTOR TO PROVIDE NEW FASCIA BACKGROUND.

EXISTING TROUGHLIGHT TO BE RETAINED & REFURBISHED BY CO-OP OR THEIR CONTRACTORS.

SPECIFICATION:
EXTERNALLY-ILLUMINATED SLIMLINE FASCIA SIGN
ALUMINIUM TRAY PANEL 35MM DEEP FINISHED IN PANTONE GREEN REF 375. 'co-operative' CHARACTERS TO BE MOULDED SILVER ACRYLIC WITH APPLIED BLUE (PANTONE REF 2757) VINYL FACES ON LOCATOR-FIXINGS. 'The' CHARACTERS TO BE PANTONE BLUE REF 2757 APPLIED VINYL. 'food' CHARACTERS TO BE APPLIED WHITE VINYL. ALL ABOVE IS TO BE MOUNTED ON EXTRUDED ALUMINIUM LADDER FRAME. FASCIA TO BE ILLUMINATED BY EXISTING EXTERNAL TROUGHLIGHT.

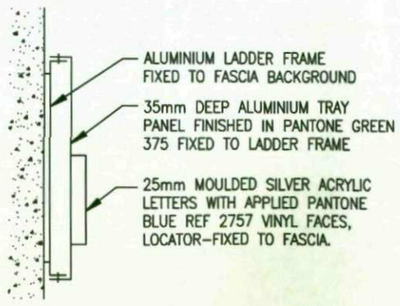

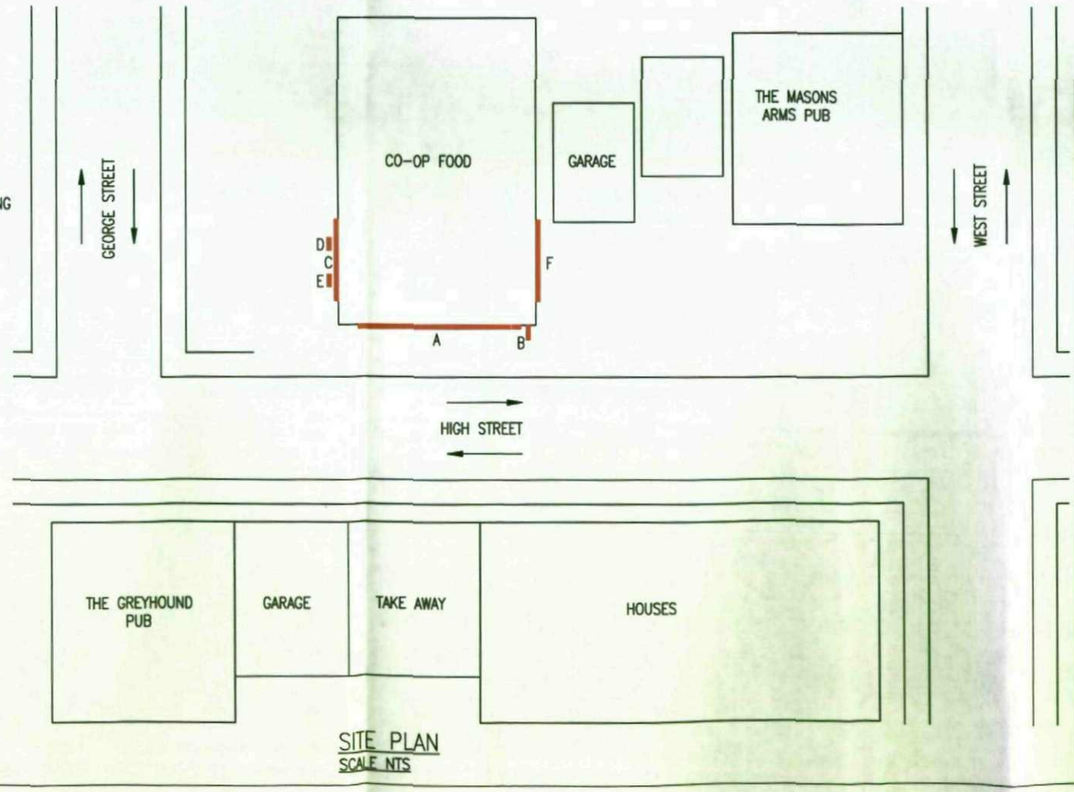

SITE PLAN
SCALE NTS


REV	DATE	INITIALS	DESCRIPTION
A	04/01/08	DJH	ORIGINAL SCHEME

Client: CO-OP FOOD
Site: WORSBROUGH DALE (UNITED)
73 HIGH STREET
WORSBROUGH DALE
BARNSLEY
SOUTH YORKSHIRE
S70 4SQ

Job No. Dwg No. 49182-1
Scale: AS SHOWN Site No. 49182
Date: 04.01.08 Issue: A
Drawn: DJH Checked:

Futurama
realising corporate identity in the built environment
Olympia House
Metro Park 45
Middleton Grove
Leeds
LS11 5TJ
United Kingdom
Telephone :
0113 270 5595
Facsimile :
0113 277 1143
E-mail :
postbox@futurama.ltd.uk

© Copyright Design. Do Not Scale

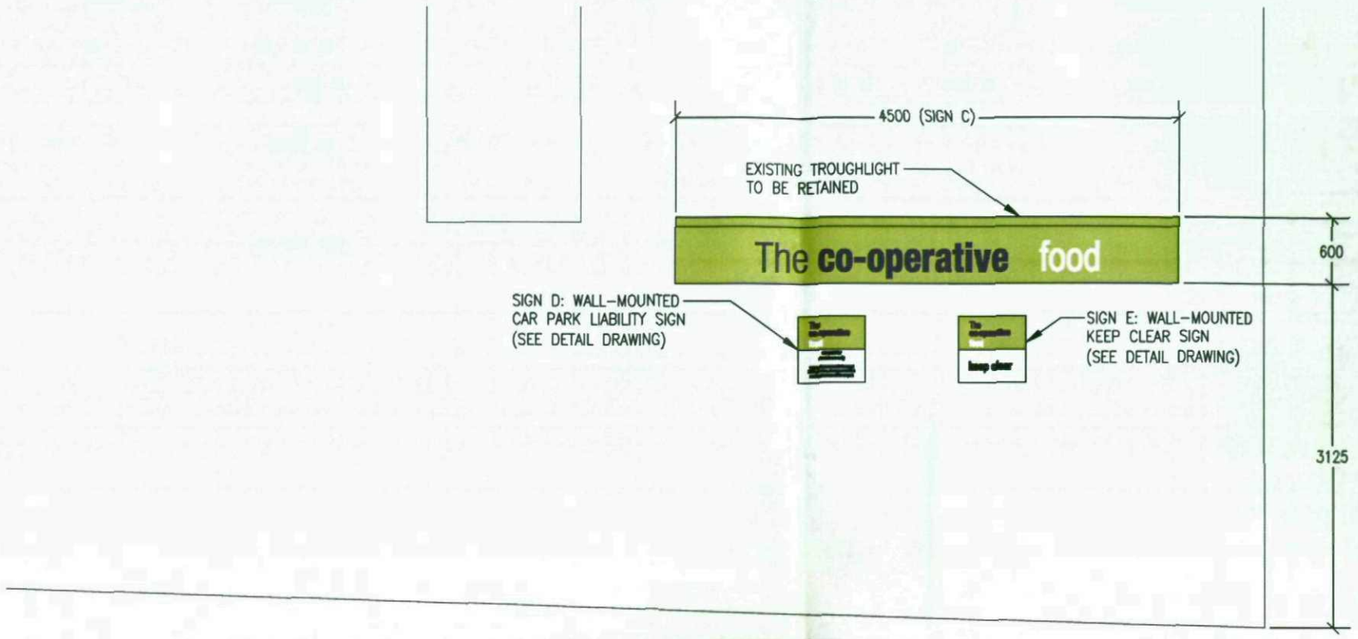

FRONT ELEVATION – SIGN C
SLIMLINE FASCIA WITH 199mm M3 MOULDED LETTERS (EXTERNALLY ILLUMINATED BY EXISTING TROUGHLIGHT)
SCALE 1:50


CO-OP ARE TO ENSURE THAT AN L.T. SUPPLY IS LEFT ON THE OUTSIDE OF THE BUILDING TO WHICH FUTURAMA CAN CONNECT TO ILLUMINATE ANY SIGNAGE.


EXISTING FASCIAS WILL BE REMOVED IN ALL CASES UNLESS PRIOR ARRANGEMENTS HAVE BEEN MADE.

CO-OP OR THEIR CONTRACTOR TO PROVIDE NEW FASCIA BACKGROUND.

EXISTING TROUGHLIGHT TO BE RETAINED & REFURBISHED BY CO-OP OR THEIR CONTRACTORS.

SPECIFICATION:
EXTERNALLY-ILLUMINATED SLIMLINE FASCIA SIGN
ALUMINIUM TRAY PANEL 35MM DEEP FINISHED IN PANTONE GREEN REF 375. 'co-operative' CHARACTERS TO BE MOULDED SILVER ACRYLIC WITH APPLIED BLUE (PANTONE REF 2757) VINYL FACES ON LOCATOR-FIXINGS. 'The' CHARACTERS TO BE PANTONE BLUE REF 2757 APPLIED VINYL. 'food' CHARACTERS TO BE APPLIED WHITE VINYL. ALL ABOVE IS TO BE MOUNTED ON EXTRUDED ALUMINIUM LADDER FRAME. FASCIA TO BE ILLUMINATED BY EXISTING EXTERNAL TROUGHLIGHT.

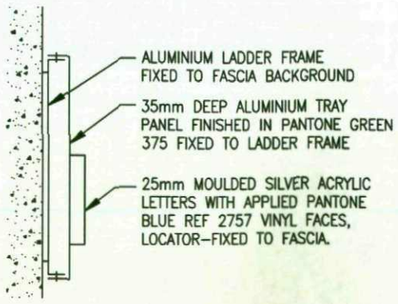

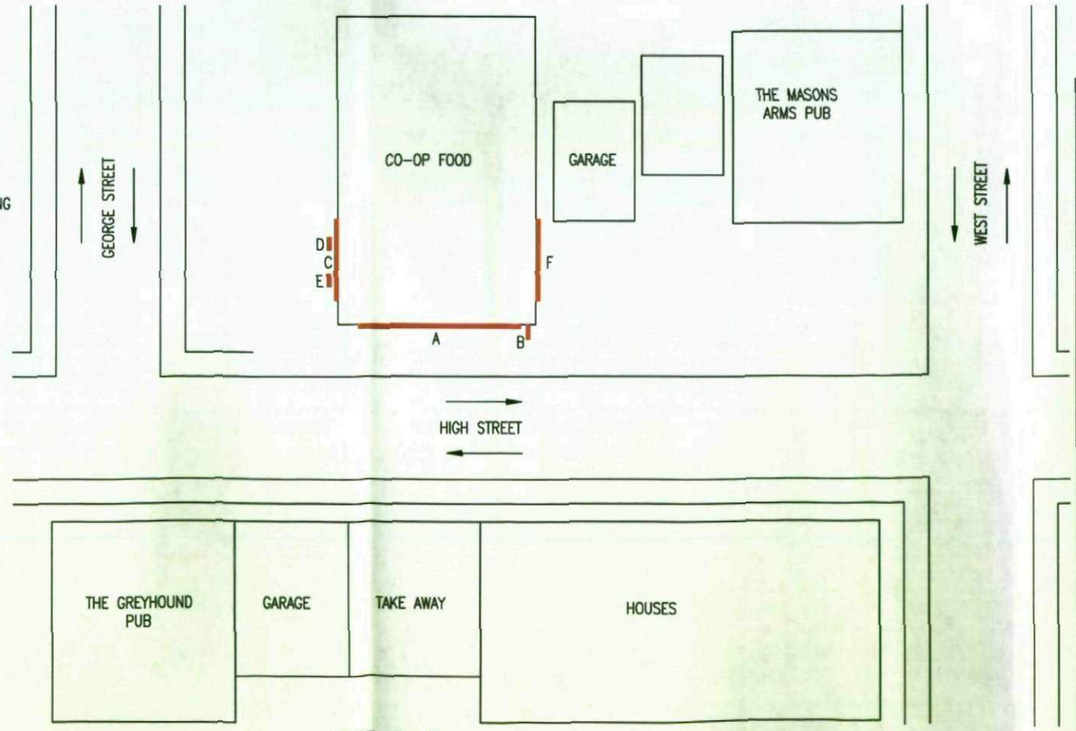

SITE PLAN
SCALE NTS


REV	DATE	INITIALS	DESCRIPTION
A	04/01/08	DJH	ORIGINAL SCHEME

Client: CO-OP FOOD
Site: WORSBROUGH DALE (UNITED)
73 HIGH STREET
WORSBROUGH DALE
BARNSLEY
SOUTH YORKSHIRE
S70 4SQ

Job No. Dwg No. 49182-2
Scale: AS SHOWN Site No. 49182
Date: 04.01.08 Issue: A
Drawn: DJH Checked:

Futurama
realising corporate identity in the built environment
Olympia House
Metro Park 45
Middleton Grove
Leeds
LS11 5TJ
United Kingdom
Telephone : 0113 270 5595
Facsimile : 0113 277 1143
E-mail : postbox@futurama.ltd.uk

© Copyright Design. Do Not Scale

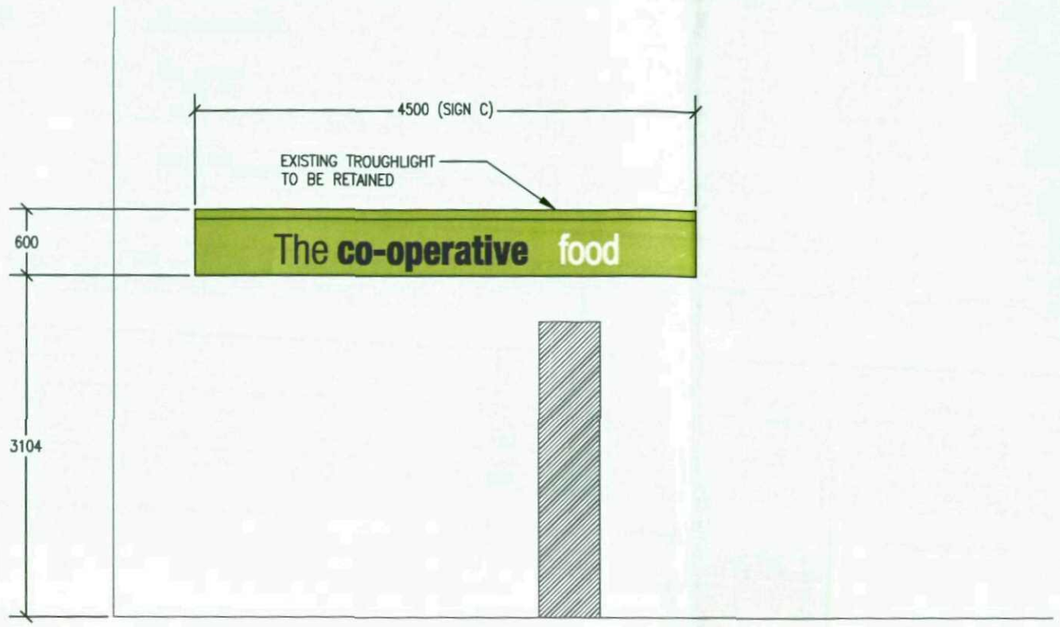

FRONT ELEVATION – SIGN F
SLIMLINE FASCIA WITH 199mm M3 MOULDED LETTERS (EXTERNALLY ILLUMINATED BY EXISTING TROUGHLIGHT)
SCALE 1:50


CO-OP ARE TO ENSURE THAT AN L.T. SUPPLY IS LEFT ON THE OUTSIDE OF THE BUILDING TO WHICH FUTURAMA CAN CONNECT TO ILLUMINATE ANY SIGNAGE.


EXISTING FASCIAS WILL BE REMOVED IN ALL CASES UNLESS PRIOR ARRANGEMENTS HAVE BEEN MADE.

CO-OP OR THEIR CONTRACTOR TO PROVIDE NEW FASCIA BACKGROUND.

EXISTING TROUGHLIGHT TO BE RETAINED & REFURBISHED BY CO-OP OR THEIR CONTRACTORS.

SPECIFICATION:
EXTERNALLY-ILLUMINATED SLIMLINE FASCIA SIGN
ALUMINIUM TRAY PANEL 35MM DEEP FINISHED IN PANTONE GREEN REF 375. 'co-operative' CHARACTERS TO BE MOULDED SILVER ACRYLIC WITH APPLIED BLUE (PANTONE REF 2757) VINYL FACES ON LOCATOR-FIXINGS. 'The' CHARACTERS TO BE PANTONE BLUE REF 2757 APPLIED VINYL. 'food' CHARACTERS TO BE APPLIED WHITE VINYL. ALL ABOVE IS TO BE MOUNTED ON EXTRUDED ALUMINIUM LADDER FRAME. FASCIA TO BE ILLUMINATED BY EXISTING EXTERNAL TROUGHLIGHT.

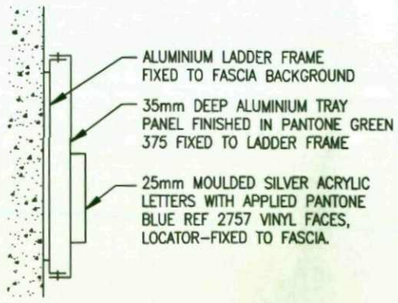

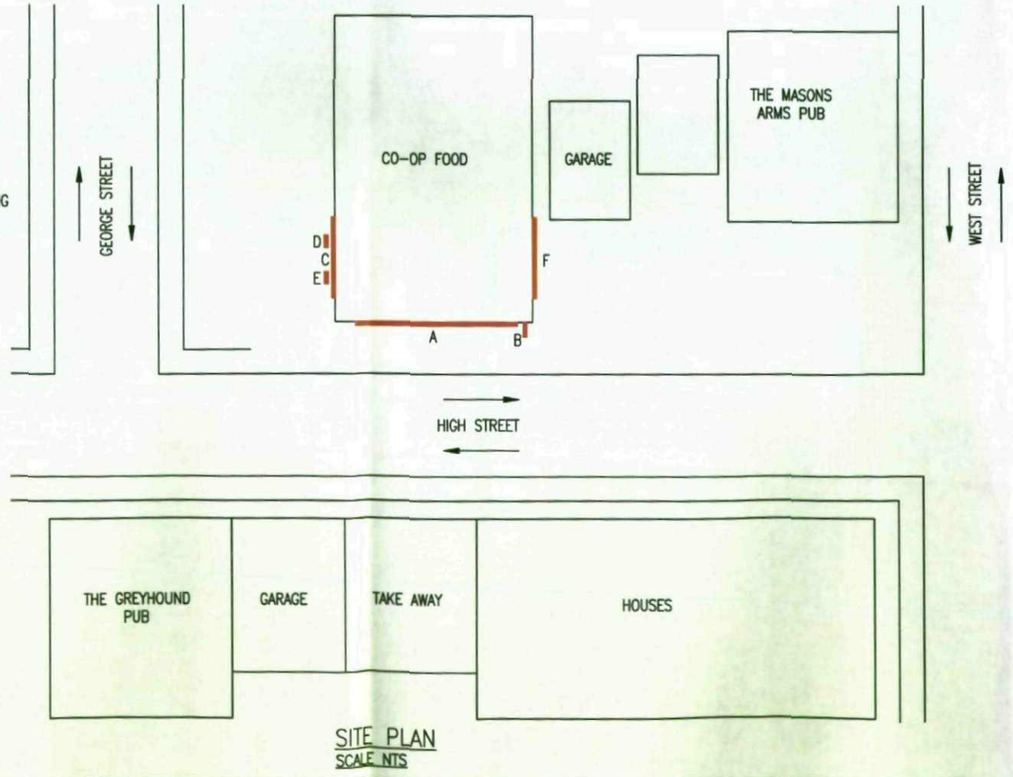

SITE PLAN
SCALE NTS

REV	DATE	INITIALS	DESCRIPTION
A	04/01/08	DJH	ORIGINAL SCHEME

Client: CO-OP FOOD
Site: WORSBROUGH DALE (UNITED)
73 HIGH STREET
WORSBROUGH DALE
BARNSLEY
SOUTH YORKSHIRE
S70 4SQ

Job No.
Dwg No. 49182-3
Scale: AS SHOWN
Site No. 49182
Date: 04.01.08
Issue: A
Drawn: DJH
Checked:

Futurama

realising corporate identity in the built environment

Olympia House
Metro Park 45
Middleton Grove
Leeds
LS11 5TJ
United Kingdom

Telephone :
0113 270 5595
Facsimile :
0113 277 1143
E-mail :
postbox@futurama.ltd.uk

© Copyright Design. Do Not Scale



SIGN B: 600mm DOUBLE-SIDED PROJECTOR
SCALE 1:5

CO-OP ARE TO ENSURE THAT AN L.T. SUPPLY IS LEFT ON THE OUTSIDE OF THE BUILDING TO WHICH FUTURAMA CAN CONNECT TO ILLUMINATE ANY SIGNAGE.

EXISTING FASCIAS WILL BE REMOVED IN ALL CASES UNLESS PRIOR ARRANGEMENTS HAVE BEEN MADE.

CO-OP OR THEIR CONTRACTOR TO PROVIDE NEW FASCIA BACKGROUND.

EXISTING TROUGHLIGHT TO BE RETAINED & REFURBISHED BY CO-OP OR THEIR CONTRACTORS.

SPECIFICATION:
PROJECTOR:
CONSTRUCTED FROM TWO BACK TO BACK, 75mm DEEP ALUMINIUM TRAYS AROUND A FABRICATED ALUMINIUM FRAME WITH FIXING POINTS WITHIN THE UNIT PAINTED TO PANTONE GREEN REF 375, THE TRAYS WILL BE FRET-CUT WITH 'co-operative' BEING STEP-INLAID, CLEAR ACRYLIC WITH AN APPLIED VINYL FACE TO PANTONE BLUE REF 2757 AND HAVING A GREEN FILTER BEHIND TO GIVE A 'HALO' EFFECT. 'food' WILL BE FRET-CUT, TRANSLUCENT OPAL INSERT HAVING A GREEN FILTER BEHIND. ALL TO BE INTERNALLY ILLUMINATED BY FLUORESCENT LAMPS. 'The' (PRECEDING 'co-operative') TO BE NON-ILLUMINATED, VINYL PANTONE BLUE REF 2757.

REV	DATE	INITIALS	DESCRIPTION
A	04/01/08	DJH	ORIGINAL SCHEME

Client: CO-OP FOOD
Site: WORSBROUGH DALE (UNITED)
73 HIGH STREET
WORSBROUGH DALE
BARNSLEY
SOUTH YORKSHIRE
S70 4SQ

Job No.
Dwg No. 49182-4
Scale: AS SHOWN
Site No. 49182
Date: 04.01.08
Issue: A
Drawn: DJH
Checked:


Futurama

realising corporate identity in the built environment

Olympia House
Metro Park 45
Middleton Grove
Leeds
LS11 5TJ
United Kingdom

Telephone :
0113 270 5595
Facsimile :
0113 277 1143
E-mail :
postbox@futurama.ltd.uk

© Copyright Design. Do Not Scale

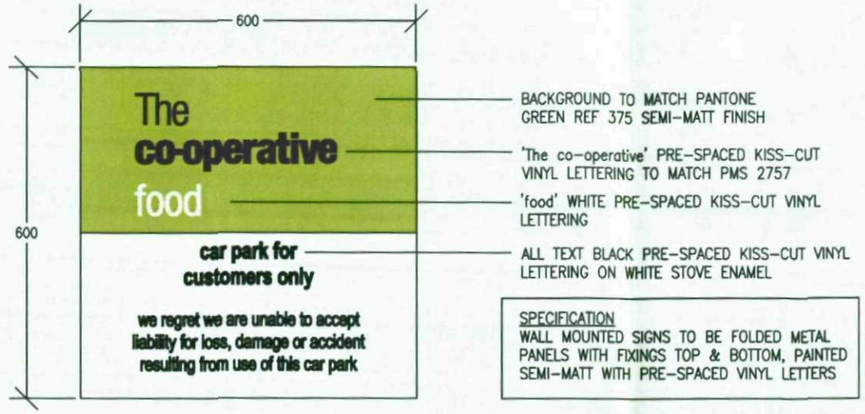


SIGN D: 600mm WALL-MOUNTED CAR PARK LIABILITY SIGN
SCALE 1:10

CO-OP ARE TO ENSURE THAT AN L.T. SUPPLY IS LEFT ON THE OUTSIDE OF THE BUILDING TO WHICH FUTURAMA CAN CONNECT TO ILLUMINATE ANY SIGNAGE.

EXISTING FASCIAS WILL BE REMOVED IN ALL CASES UNLESS PRIOR ARRANGEMENTS HAVE BEEN MADE.

CO-OP OR THEIR CONTRACTOR TO PROVIDE NEW FASCIA BACKGROUND.

EXISTING TROUGHLIGHT TO BE RETAINED & REFURBISHED BY CO-OP OR THEIR CONTRACTORS.

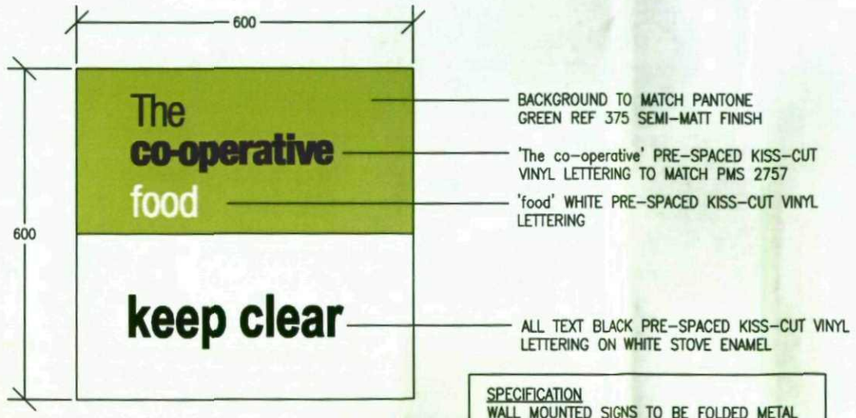

SIGN E: 600mm WALL-MOUNTED KEEP CLEAR SIGN
SCALE 1:10

REV	DATE	INITIALS	DESCRIPTION
A	04/01/08	DJH	ORIGINAL SCHEME

Client: CO-OP FOOD

Site: WORSBROUGH DALE (UNITED)
73 HIGH STREET
WORSBROUGH DALE
BARNSLEY
SOUTH YORKSHIRE
S70 4SQ

Job No. Dwg No. 49182-5

Scale: AS SHOWN Site No. 49182

Date: 04.01.08 Issue: A

Drawn: DJH Checked:


Futurama

realising corporate identity in the built environment

Olympia House
Metro Park 45
Middleton Grove
Leeds
LS11 5TJ
United Kingdom

Telephone : 0113 270 5595
Facsimile : 0113 277 1143
E-mail : postbox@futurama.ltd.uk

© Copyright Design. Do Not Scale

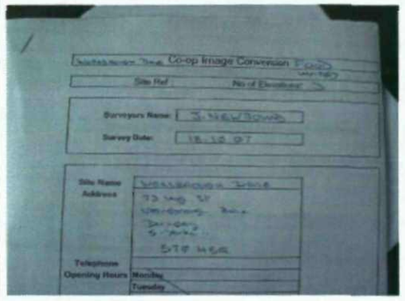


























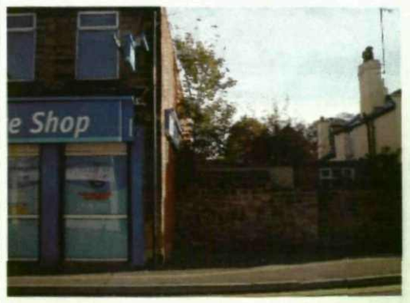







REV	DATE	INITIALS	DESCRIPTION
A	04/01/08	DJH	ORIGINAL SCHEME

Client: CO-OP FOOD

Site: WORSBROUGH DALE (UNITED)
73 HIGH STREET
WORSBROUGH DALE
BARNSLEY
SOUTH YORKSHIRE
S70 4SQ

Job No. Dwg No. 49182-6

Scale: AS SHOWN Site No. 49182

Date: 04.01.08 *Issue: A*

Drawn: DJH Checked:

Futurama

realising corporate identity in the built environment

Olympia House
Metro Park 45
Middleton Grove
Leeds
LS11 5TJ
United Kingdom

Telephone :
0113 270 5595
Facsimile :
0113 277 1143
E-mail :
postbox@futurama.ltd.uk

© Copyright Design. Do Not Scale
















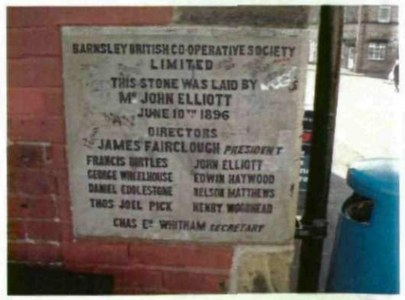





REV	DATE	INITIALS	DESCRIPTION
A	04/01/08	DJH	ORIGINAL SCHEME

Client: CO-OP FOOD

Site: WORSBROUGH DALE (UNITED)
73 HIGH STREET
WORSBROUGH DALE
BARNSLEY
SOUTH YORKSHIRE
S70 4SQ

Job No.

Dwg No. 49182-7

Scale: AS SHOWN

Site No. 49182

Date: 04.01.08

Issue: A

Drawn: DJH

Checked:

Futurama

realising corporate identity in the built environment

Olympia House
Metro Park 45
Middleton Grove
Leeds
LS11 5TJ
United Kingdom

Telephone :
0113 270 5595
Facsimile :
0113 277 1143
E-mail :
postbox@futurama.ltd.uk

© Copyright Design. Do Not Scale