


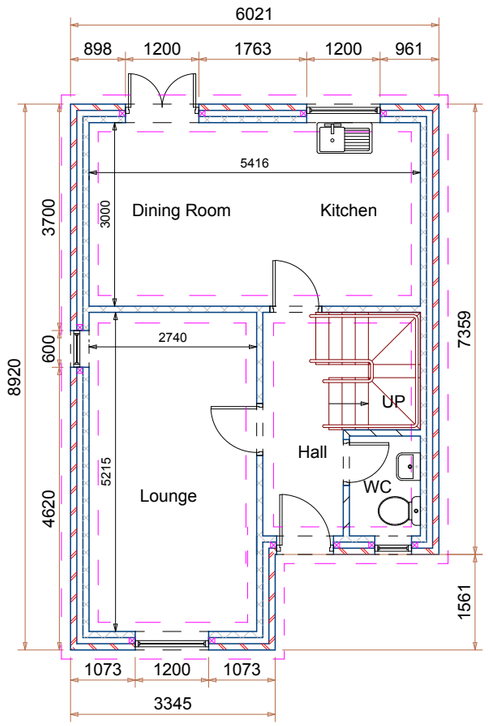


Ground Floor Plan

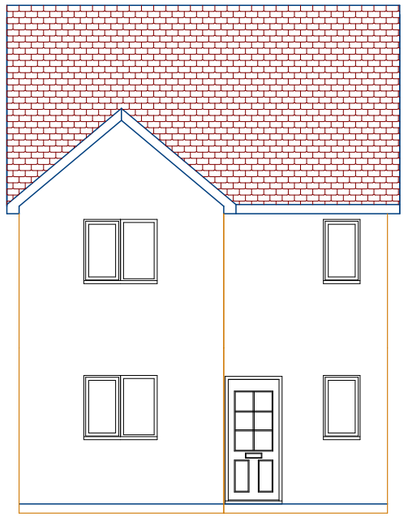

Front Elevation

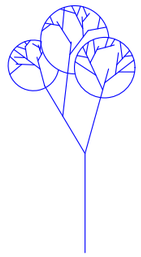


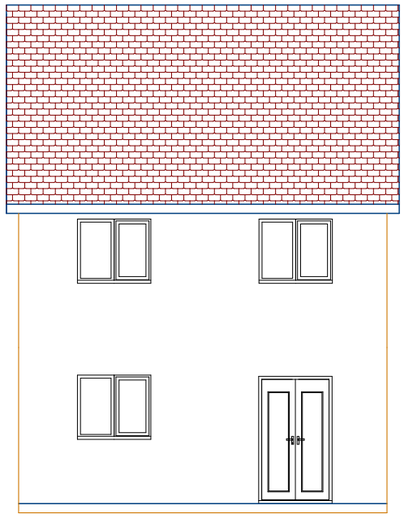


Rear Elevation

Notes

20

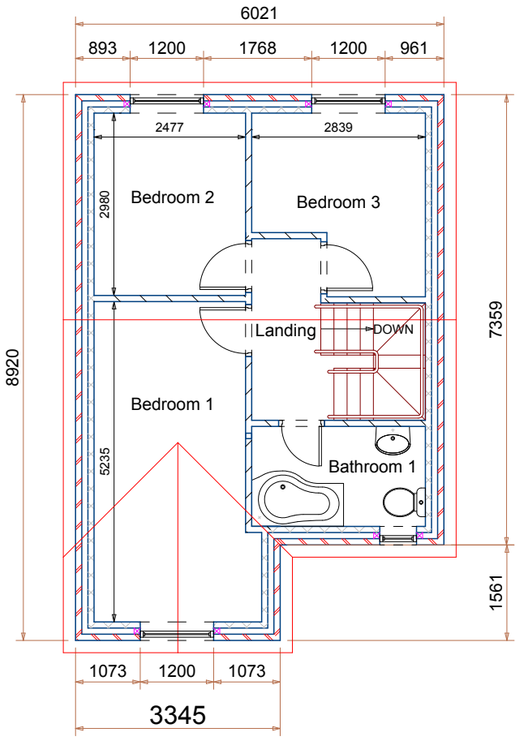

First Floor Plan

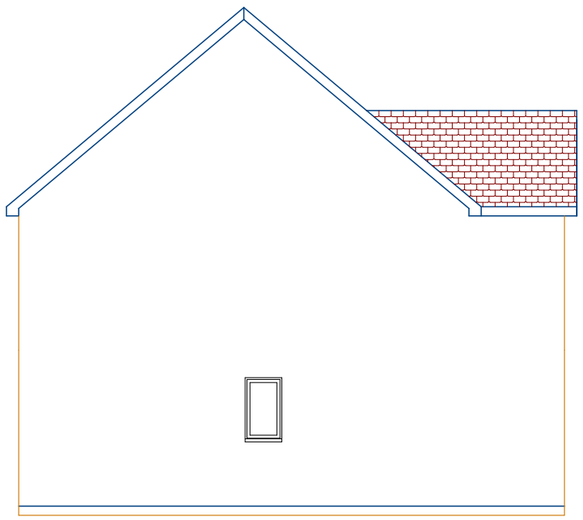

Side Elevation

Site4SelfBuild.co.uk

Hill Top Farm

PLOT 20

BEECH

Drawing No 1 of a set of 2

Date: April 2013

Scale 1:100 at A3

2000mm

Page Size - A3

Site 4 Self Build
BBIC, Innovation Way,
Barnsley. S75 1JL