
1:50

0.5m 1m 2m 3m 4m 5m 6m 7m

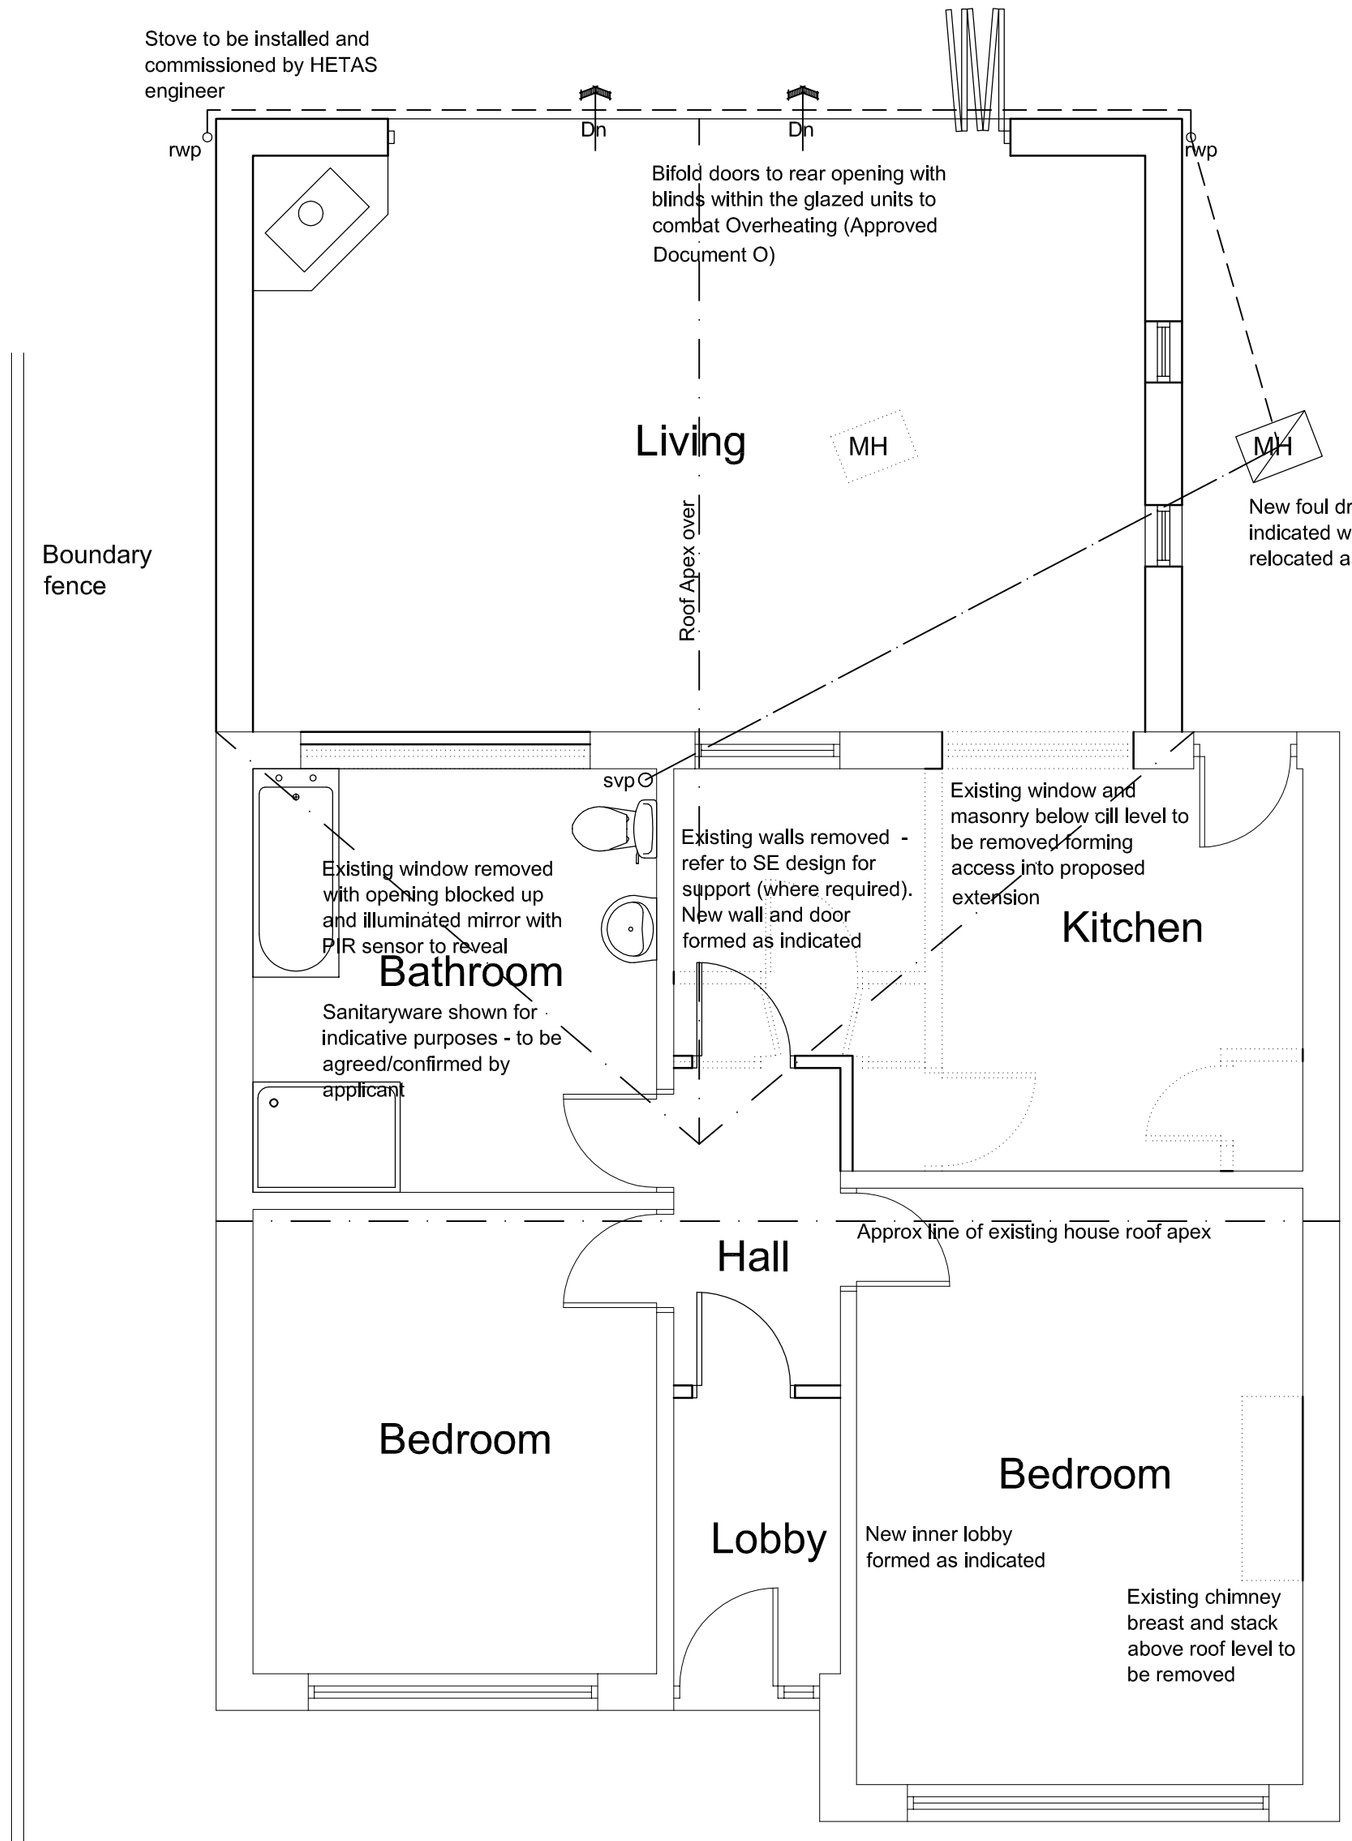

Boundary fence

Boundary fence

Ground Floor Plan

PAUL MATTHEWS ARCHITECTURAL Ltd

ARCHITECTURE | PLANNING | DESIGN

Malkin Farm
Brow Lane
Holmfirth
HD9 2RJ
07946872499
paul@paulmatthewsarchitectural.co.uk
www.paulmatthewsarchitectural.co.uk

Company Registration Number: 09898149 – Company Registered in England and Wales

Project
Internal Alterations and Erection of Single Storey Rear Extension at 1 Hoyland Close, Millhouse Green, S36 9NJ.

Client
Mr D Bradwell

Drawing Title/Issue
Proposed Floor Plan

scale	date	sheet size	dwg. no.
1:50	02/2023	A2	23/858/04a

