
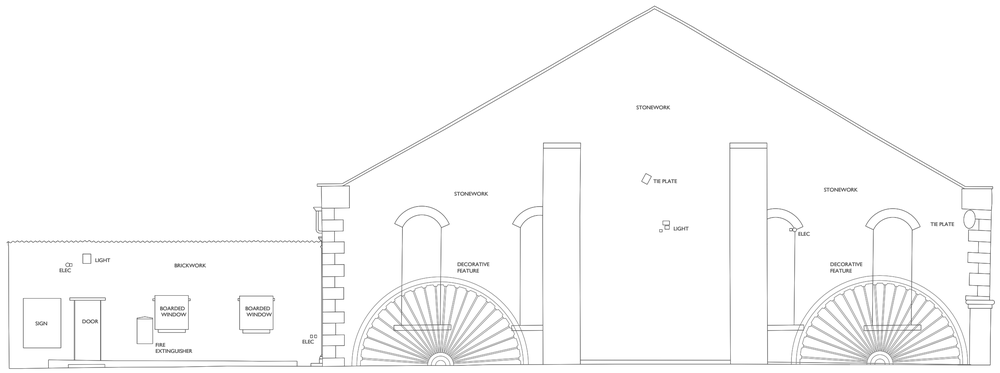


3 2000 North Elevation 1:100 @ A1

ELEVATION 3

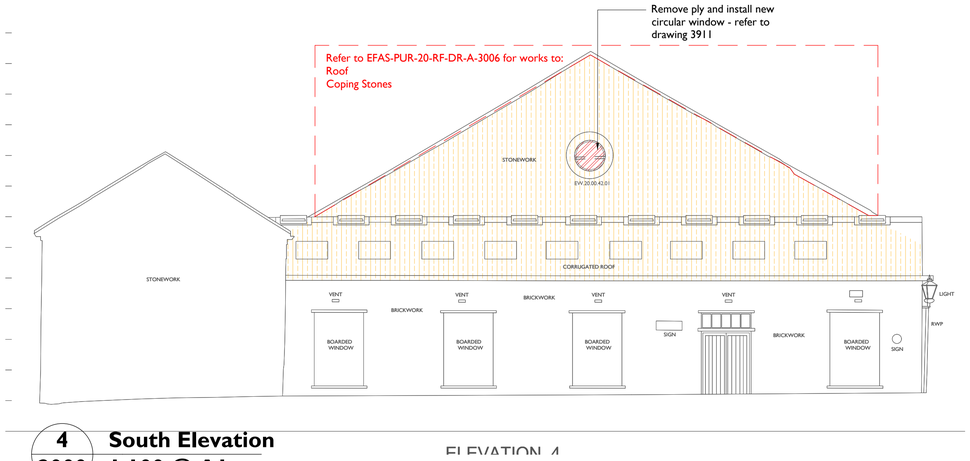


4 2000 South Elevation 1:100 @ A1

ELEVATION 4

Key


Allow 100% rake out and repoint as C41/126

Repoint crack/open joint as C41/126

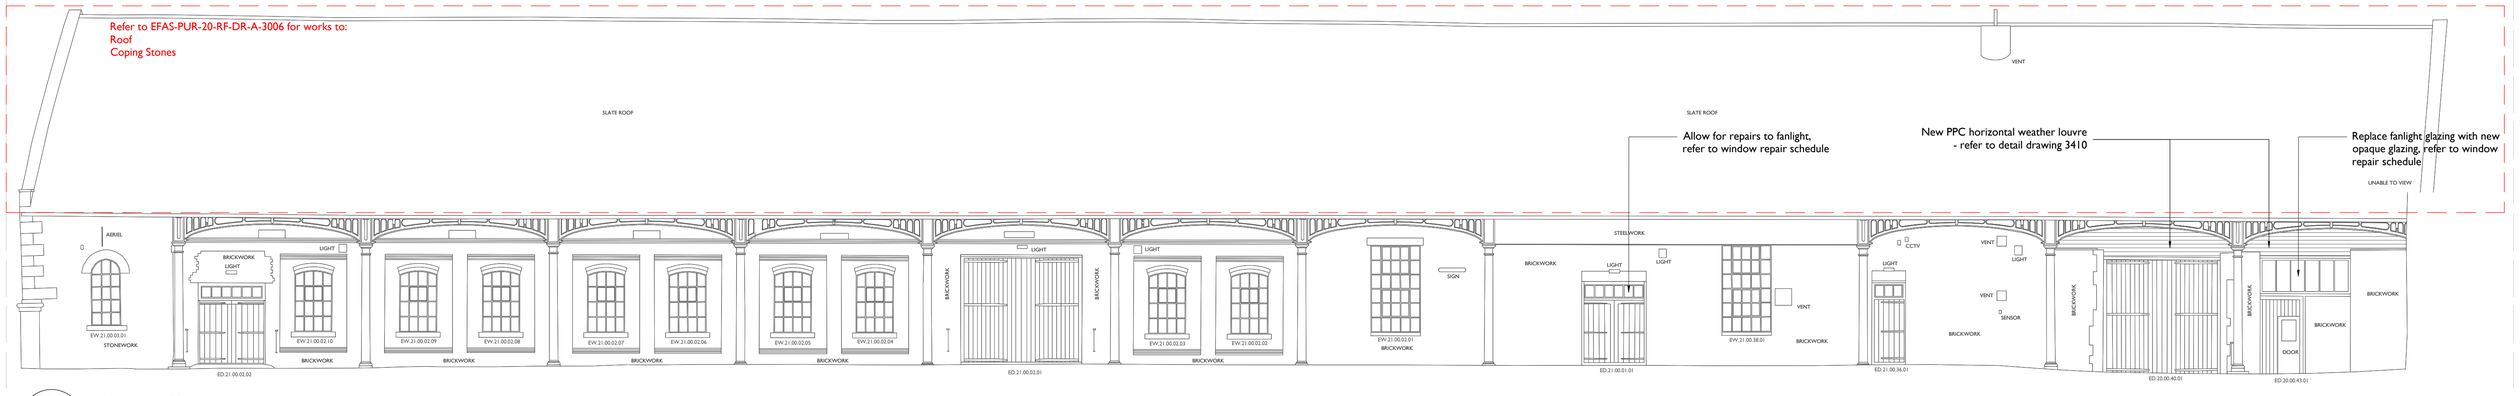

1 2000 West Elevation 1:100 @ A1

ELEVATION 2

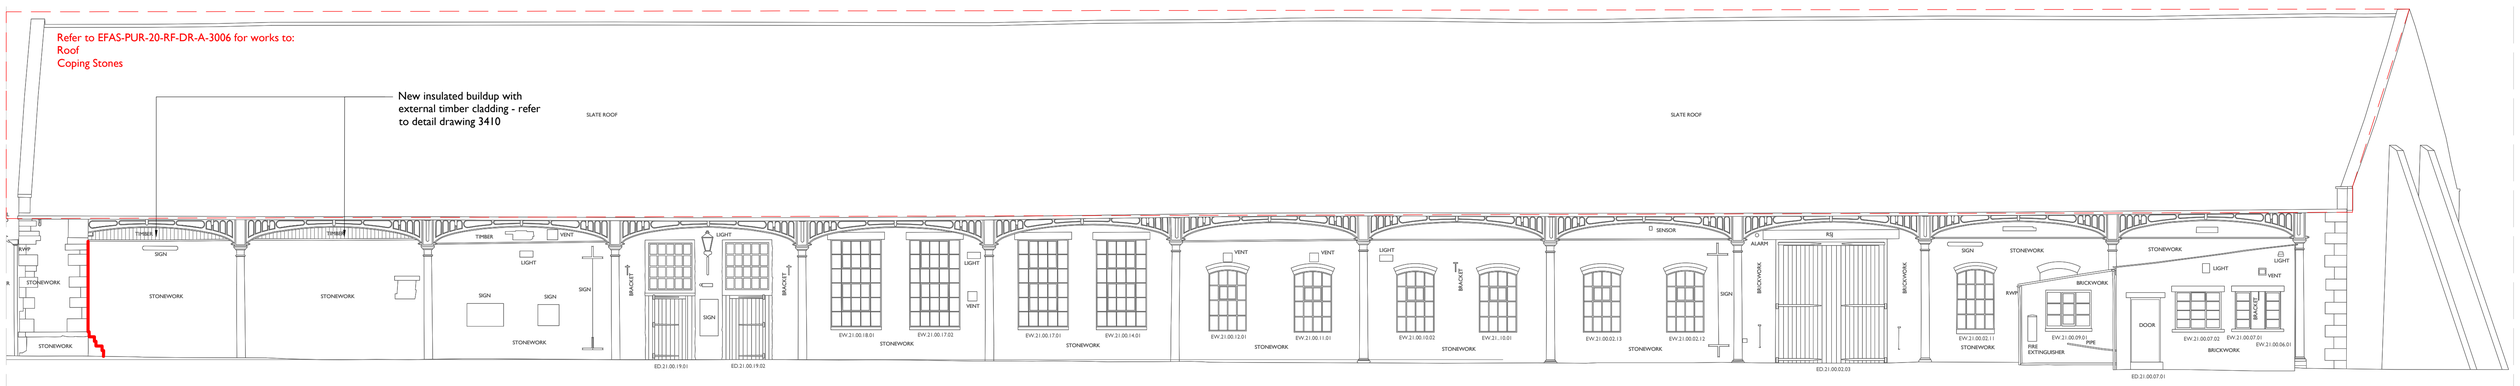

2 2000 East Elevation 1:100 @ A1

ELEVATION 1


Notes: 22/09/2023 17:56:38

Drawings are based on survey data and may not accurately represent what is physically present.

Do not scale from this drawing. All dimensions are to be verified on site before proceeding with the work.

All dimensions are in millimeters unless noted otherwise.

Purcell shall be notified in writing of any discrepancies.

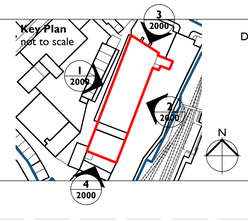

Drawing to be read in conjunction with:

- EFAS-PUR-20-RF-DR-A-3006 Roof Repairs
- EFAS-PUR-00-XX-SH-A-0007 Window Repairs
- EFAS-PUR-00-XX-SH-A-0006 Door Repairs
- Architectural Specification
- Structural Engineer's information

0 1 m 2 m 3 m 4 m 5 m 10 m

REV	DATE	BY	CHK	DESCRIPTION
C01	22/09/2023	TW	TW	-

CLIENT
Barnsley MBC

JOB NUMBER **241992**

PROJECT **Elsecar - Forging Ahead**

TITLE
Building 20 & 21
Elevations As Proposed

SIZE A1L | SCALE | LAST REVISED 22/09/2023 | DRAWN TW | CHECKED TW

REV **C01** | SUITABILITY/REASON FOR ISSUE **A - Tender**

DRAWING NUMBER
EFAS-PUR-20-XX-DR-A-2000

PURCELL

The Liquor Store, The Chocolate Works, Bishopthorpe Road, York YO23 1FT
© PURCELL 2019. PURCELL ® IS THE TRADING NAME OF PURCELL ARCHITECTURE LTD.