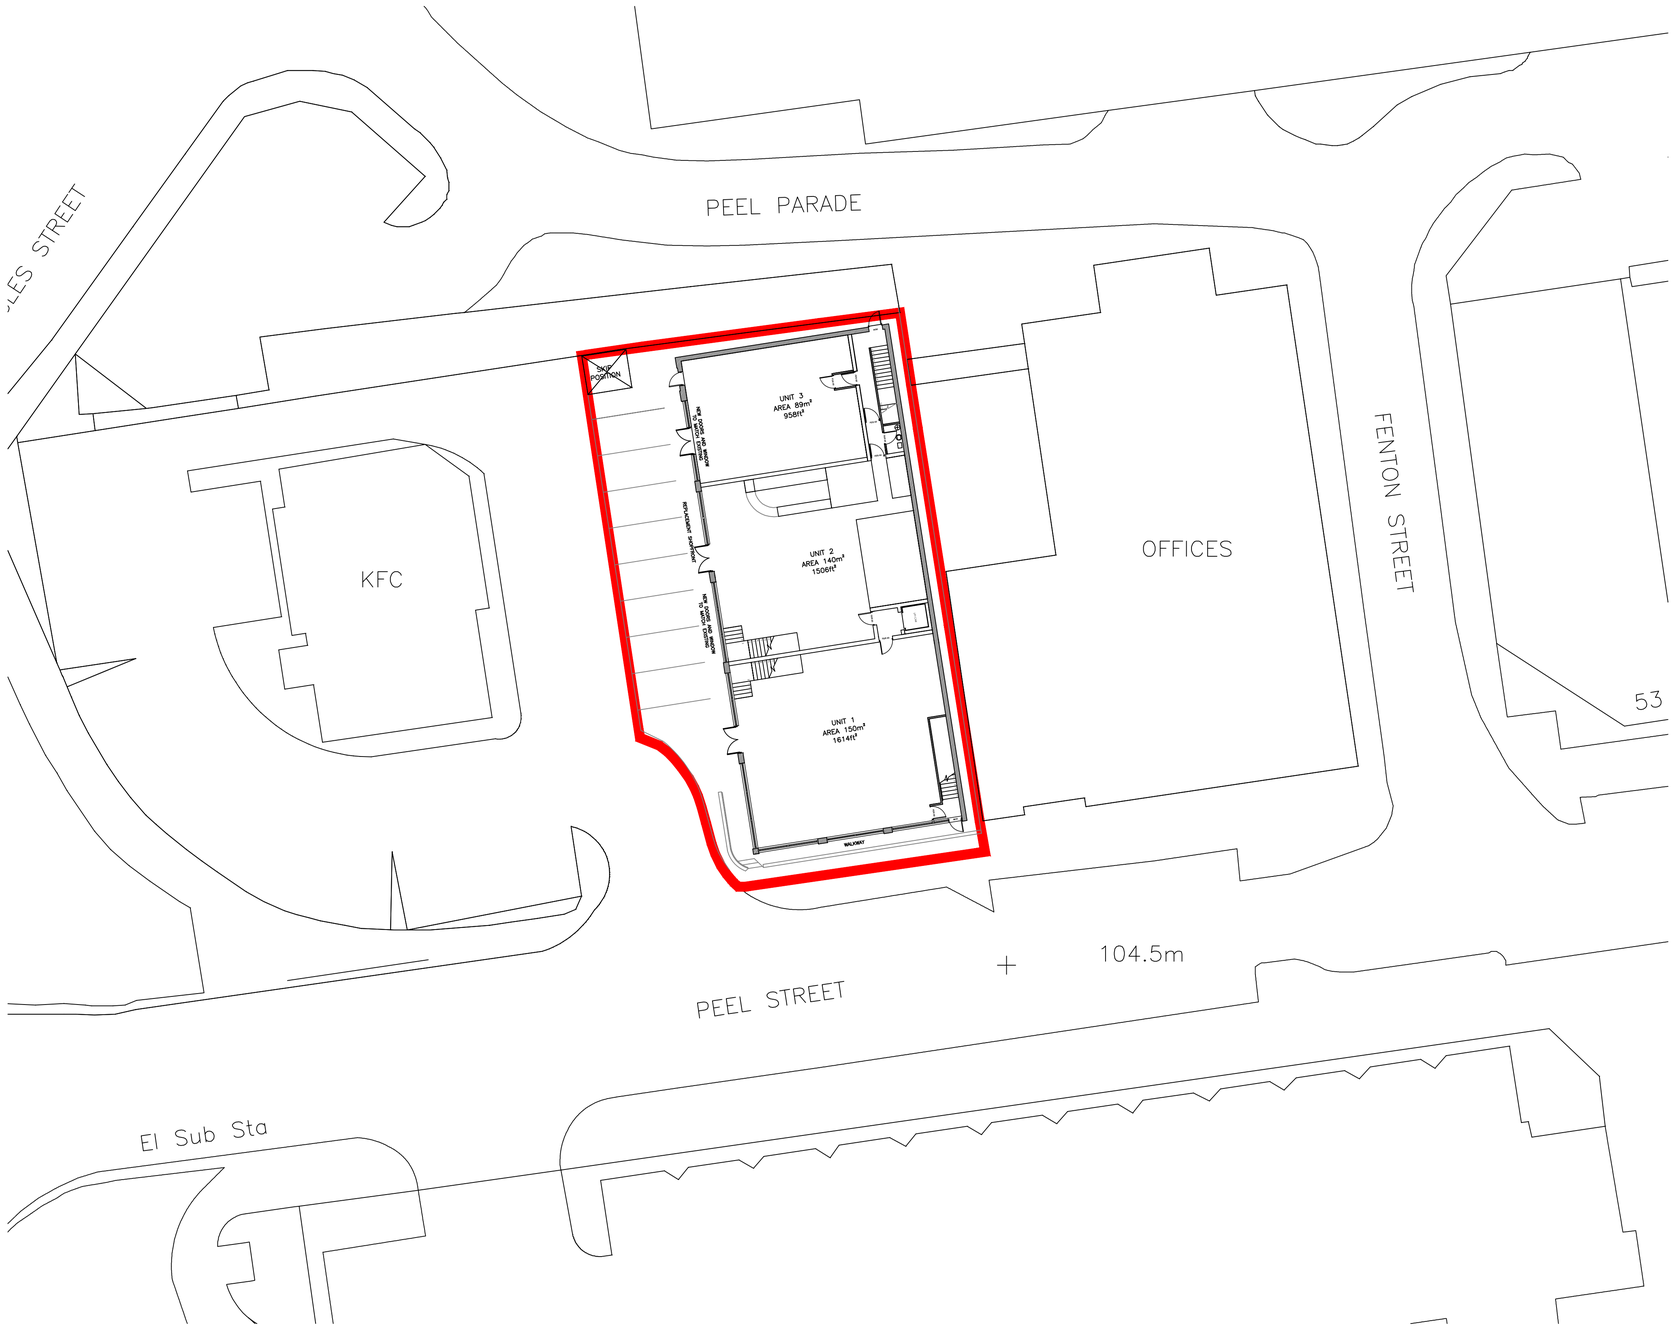

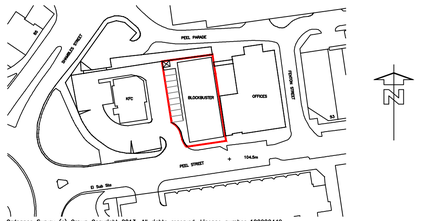

Ordnance Survey (c) Crown Copyright 2013. All rights reserved. Licence number 100020449

0 10 20 30 40 50 60 70 80 90 100
metres

LOCATION PLAN SCALE 1:1250 @ A1

Crown Copyright 2013. All rights reserved. Licence number 100020449

SITE PLAN SCALE 1:200 @A1

NOTES

This drawing and all the information shown is the property of @ architect ltd. and shall not be copied whole, or in part, or used for any other purpose without written permission of the company.

ALL DIMENSIONS TO BE CHECKED ON SITE.

DO NOT SCALE FROM THIS DRAWING EXCEPT FOR THE PURPOSES OF LOCAL AUTHORITY PLANNING

REV No.	DATE	REMARKS

architect ltd
ripon house
suite 7
35 station lane
hornchurch
essex rm12 6jl
tel.: 01708 477899
fax: 0709 223 4930
e : office@architect.ltd.uk
web.: www.architect.ltd.uk

Client
QFM

Job Title
Peel Street
Barnsley
South Yorkshire. S70 2RL

Drawing Title
Site and Location Plan
As Proposed
13-0146

Scale	Sheet size
as shown	A1
Date	Drn. by
11.13	@

Drg. No.	Rev.
13-0146/PL02	