
Drawing No.	Rev No.
MKT001 -001	

N

W E

S

INDICATIVE ONLY

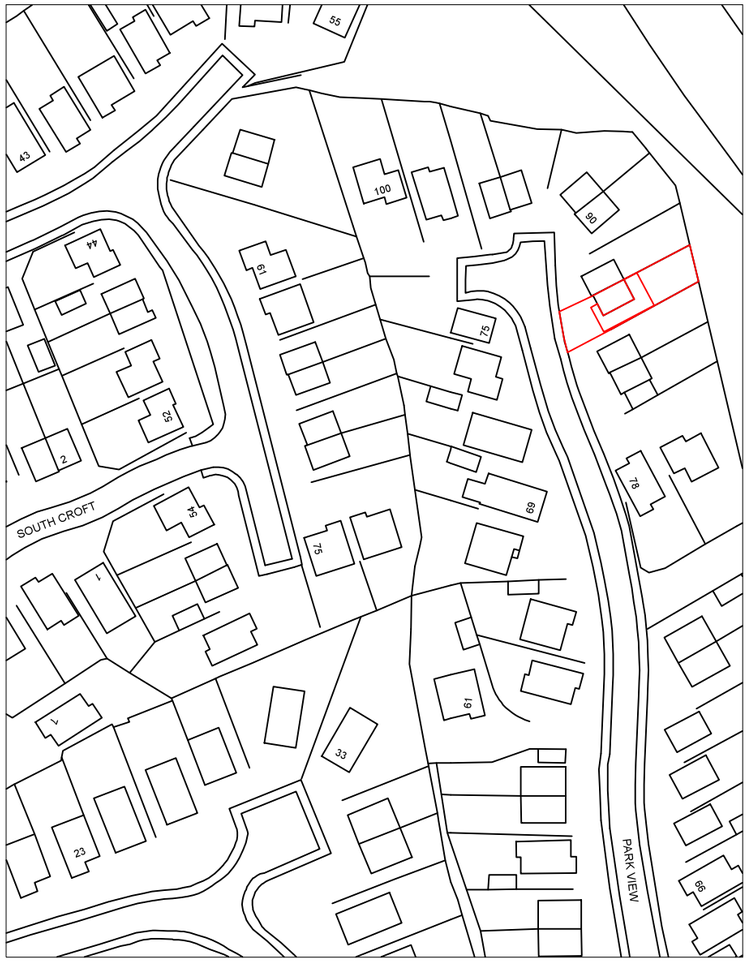

LOACATION PLAN
SCALE 1:1250 AT A3



SITE PLAN
SCALE 1:500 AT A3

DO NOT SCALE: Contractor to check all dimensions and report any omissions or errors

NOTES

Rev	Description	By	Chk	App	Date

JRB DESIGNS Ltd
1 Saville Road
Cudworth
Barnsley
S72 8LT
Tel: 01226 383542
Fax: 01226 380078
Mob: 07970 541192
Email: john@jrbdesigns.co.uk

This drawing is copyright. © jrbdesigns Ltd.

Client
MRS. K TELFORD

Drawing Title
SITE PLANS

Address
86 PARK VIEW
SHAFTON
BARNSLEY
S72 8GY

Project Title:
PROPOSED TWO STOREY SIDE & SINGLE FRONT & REAR EXT

Purpose of Issue:
PLANNING

Drawing Status
FIRST ISSUE

Scale at A3	Drawn By	Date	
AS SHOWN	JRB	24/09/2018	
Checked By	Date	Approved By	Date
	24/09/2018		24/09/2018
Project No.		Drawing No.	Revision
MKT001		001	-

APPROVAL [X] INFORMATION [ ] TENDER [ ] CONTRACT [ ] CONSTRUCTION [ ]