

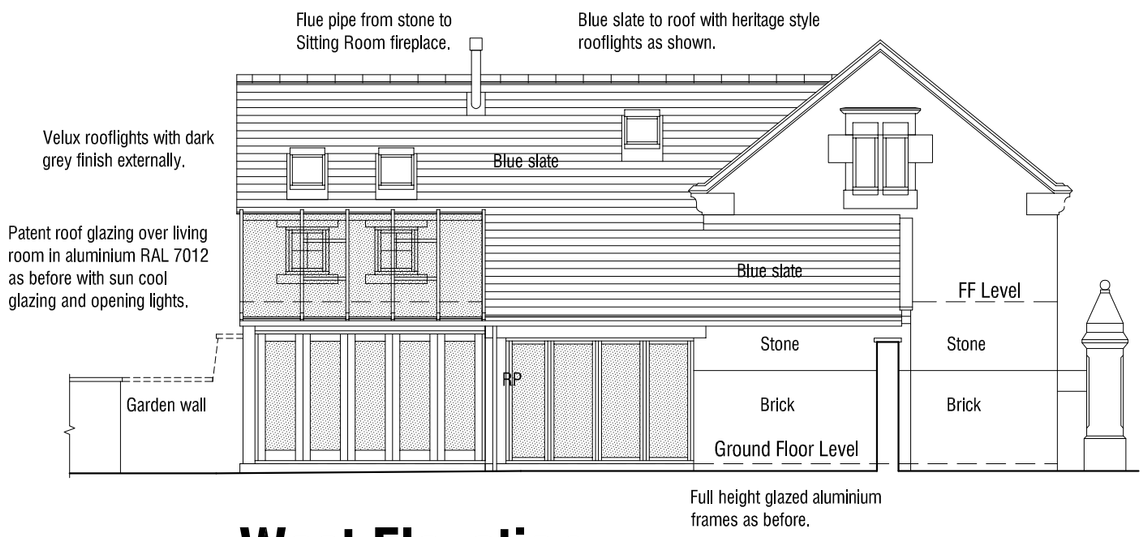



West Elevation 1:100

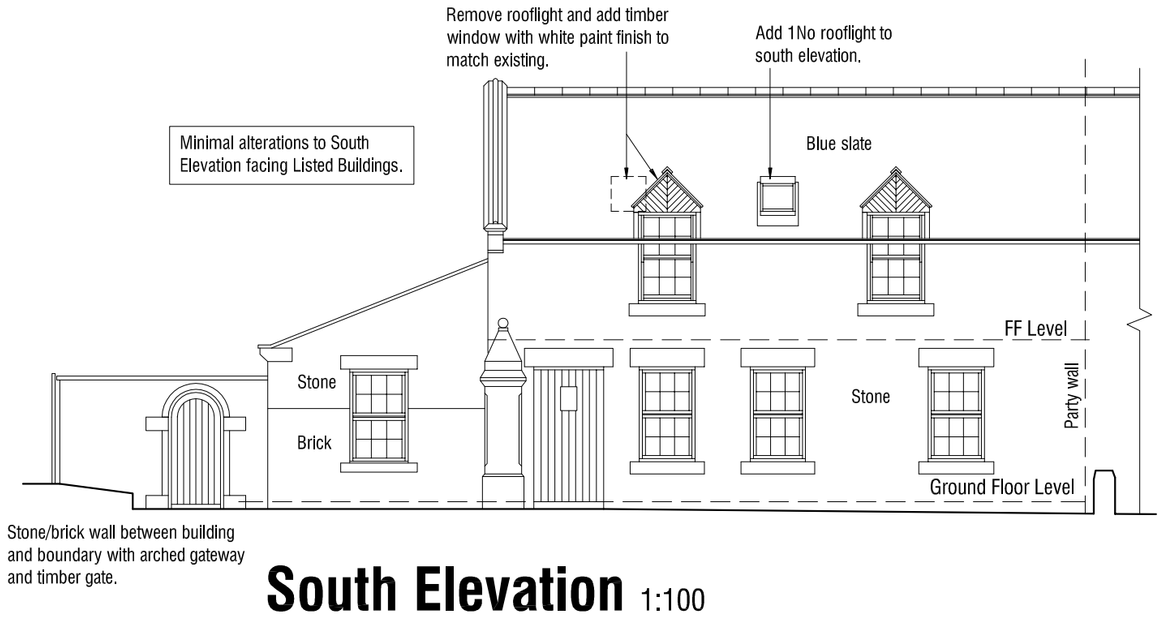

South Elevation 1:100

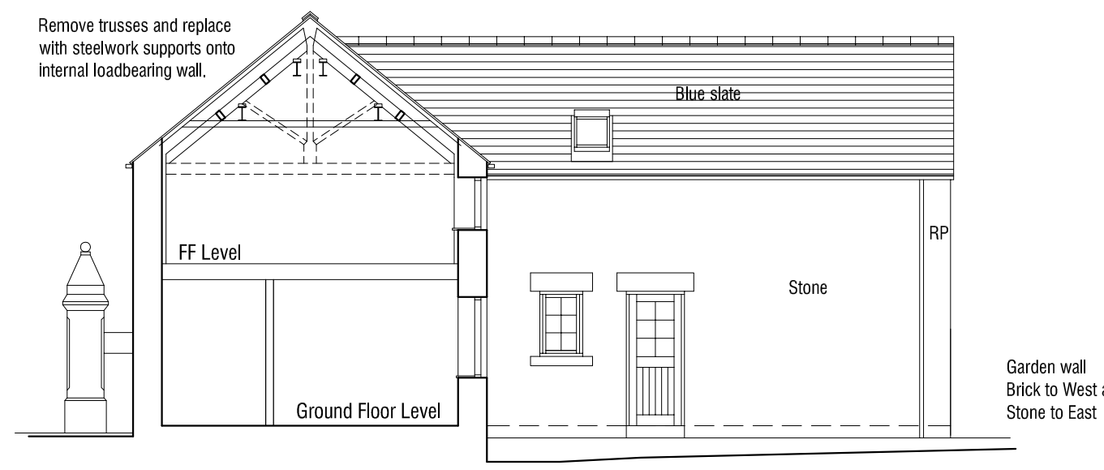


Sectional East Elevation 1:100

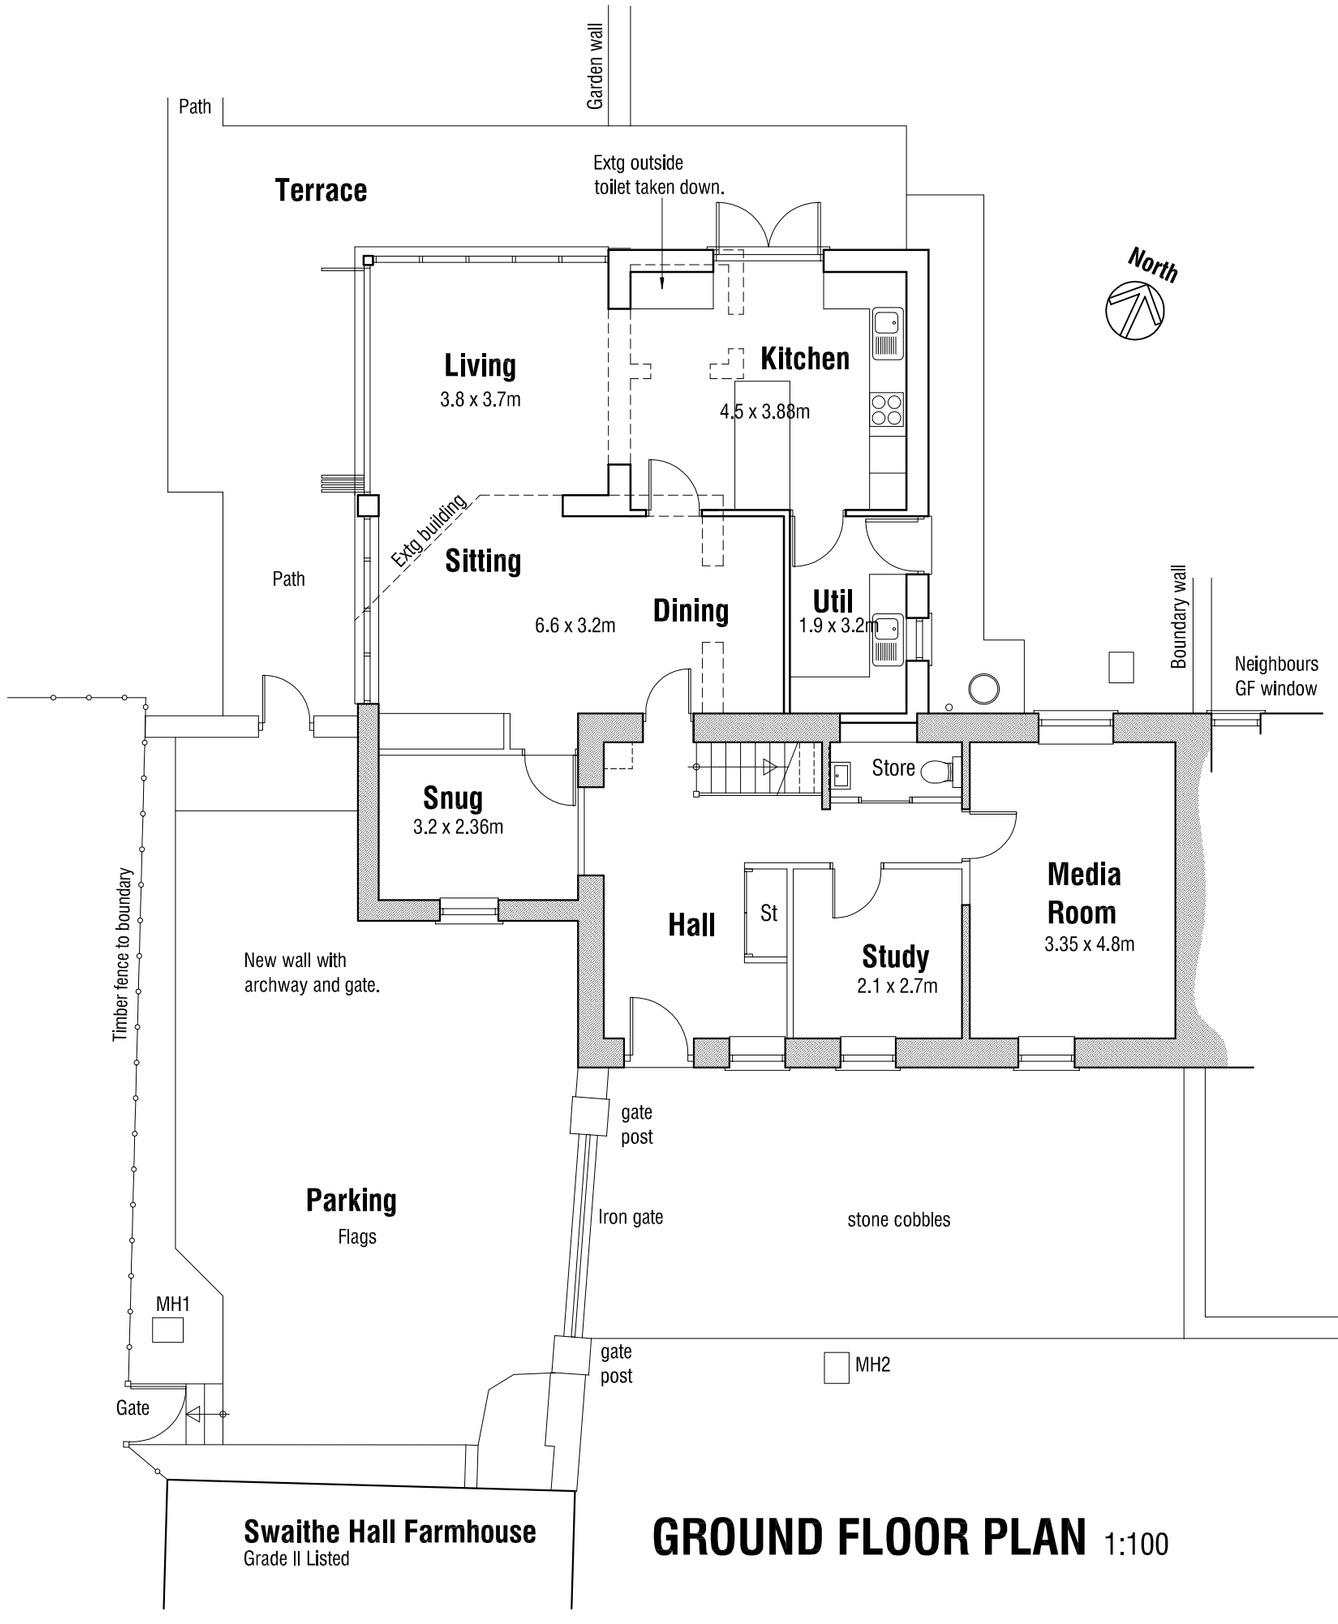


GROUND FLOOR PLAN 1:100

North

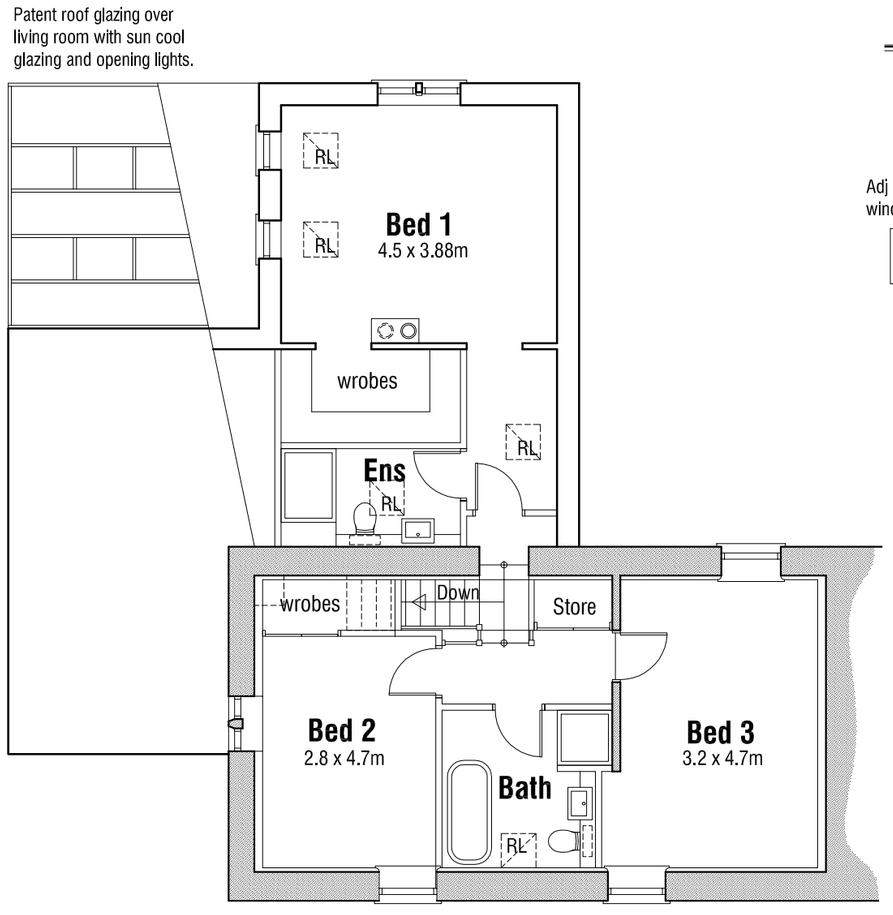

FIRST FLOOR PLAN 1:100

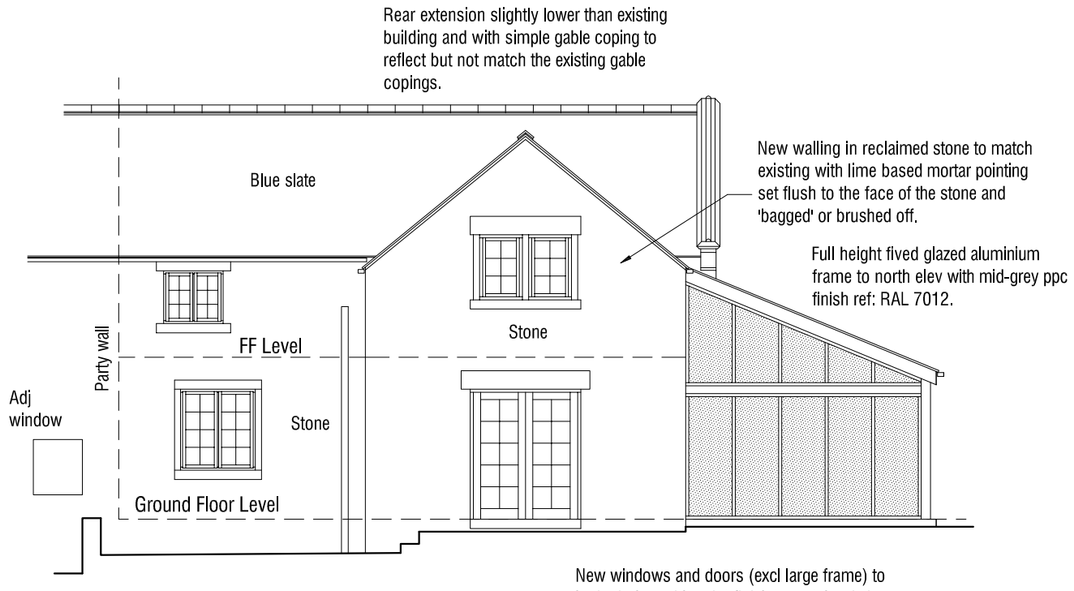

North Elevation 1:100

New windows and doors (excl large frame) to be in timber with paint finish to match existing with simple squared stone surrounds and mullions where shown.

Rev B 02.08.2017 - Planning Issue.
Rev A 31.07.2017 - Amend designs.

THE COACH HOUSE
CORK LANE
SWAITHE
BARNSLEY

DESIGN PROPOSALS
PLANS AND ELEVATIONS

mboothdesign
architectural design and building consultants

Fairfield House
Berneslai Close Barnsley
S70 2FL
T: 01226 286256
M: 07881898300
E: mboothdesign@btconnect.com

Scale	AS SHOWN @ A2	Drawn	MJB
Date	JUNE 2017	Ref.	17.20
Dwg No.	**P1**	Rev.	**B**

0cm 2cm 4cm 6cm

Copyright mboothdesign. All dimensions in millimeters unless otherwise stated. Dimensions for setting out in existing buildings are to be checked and verified on site.