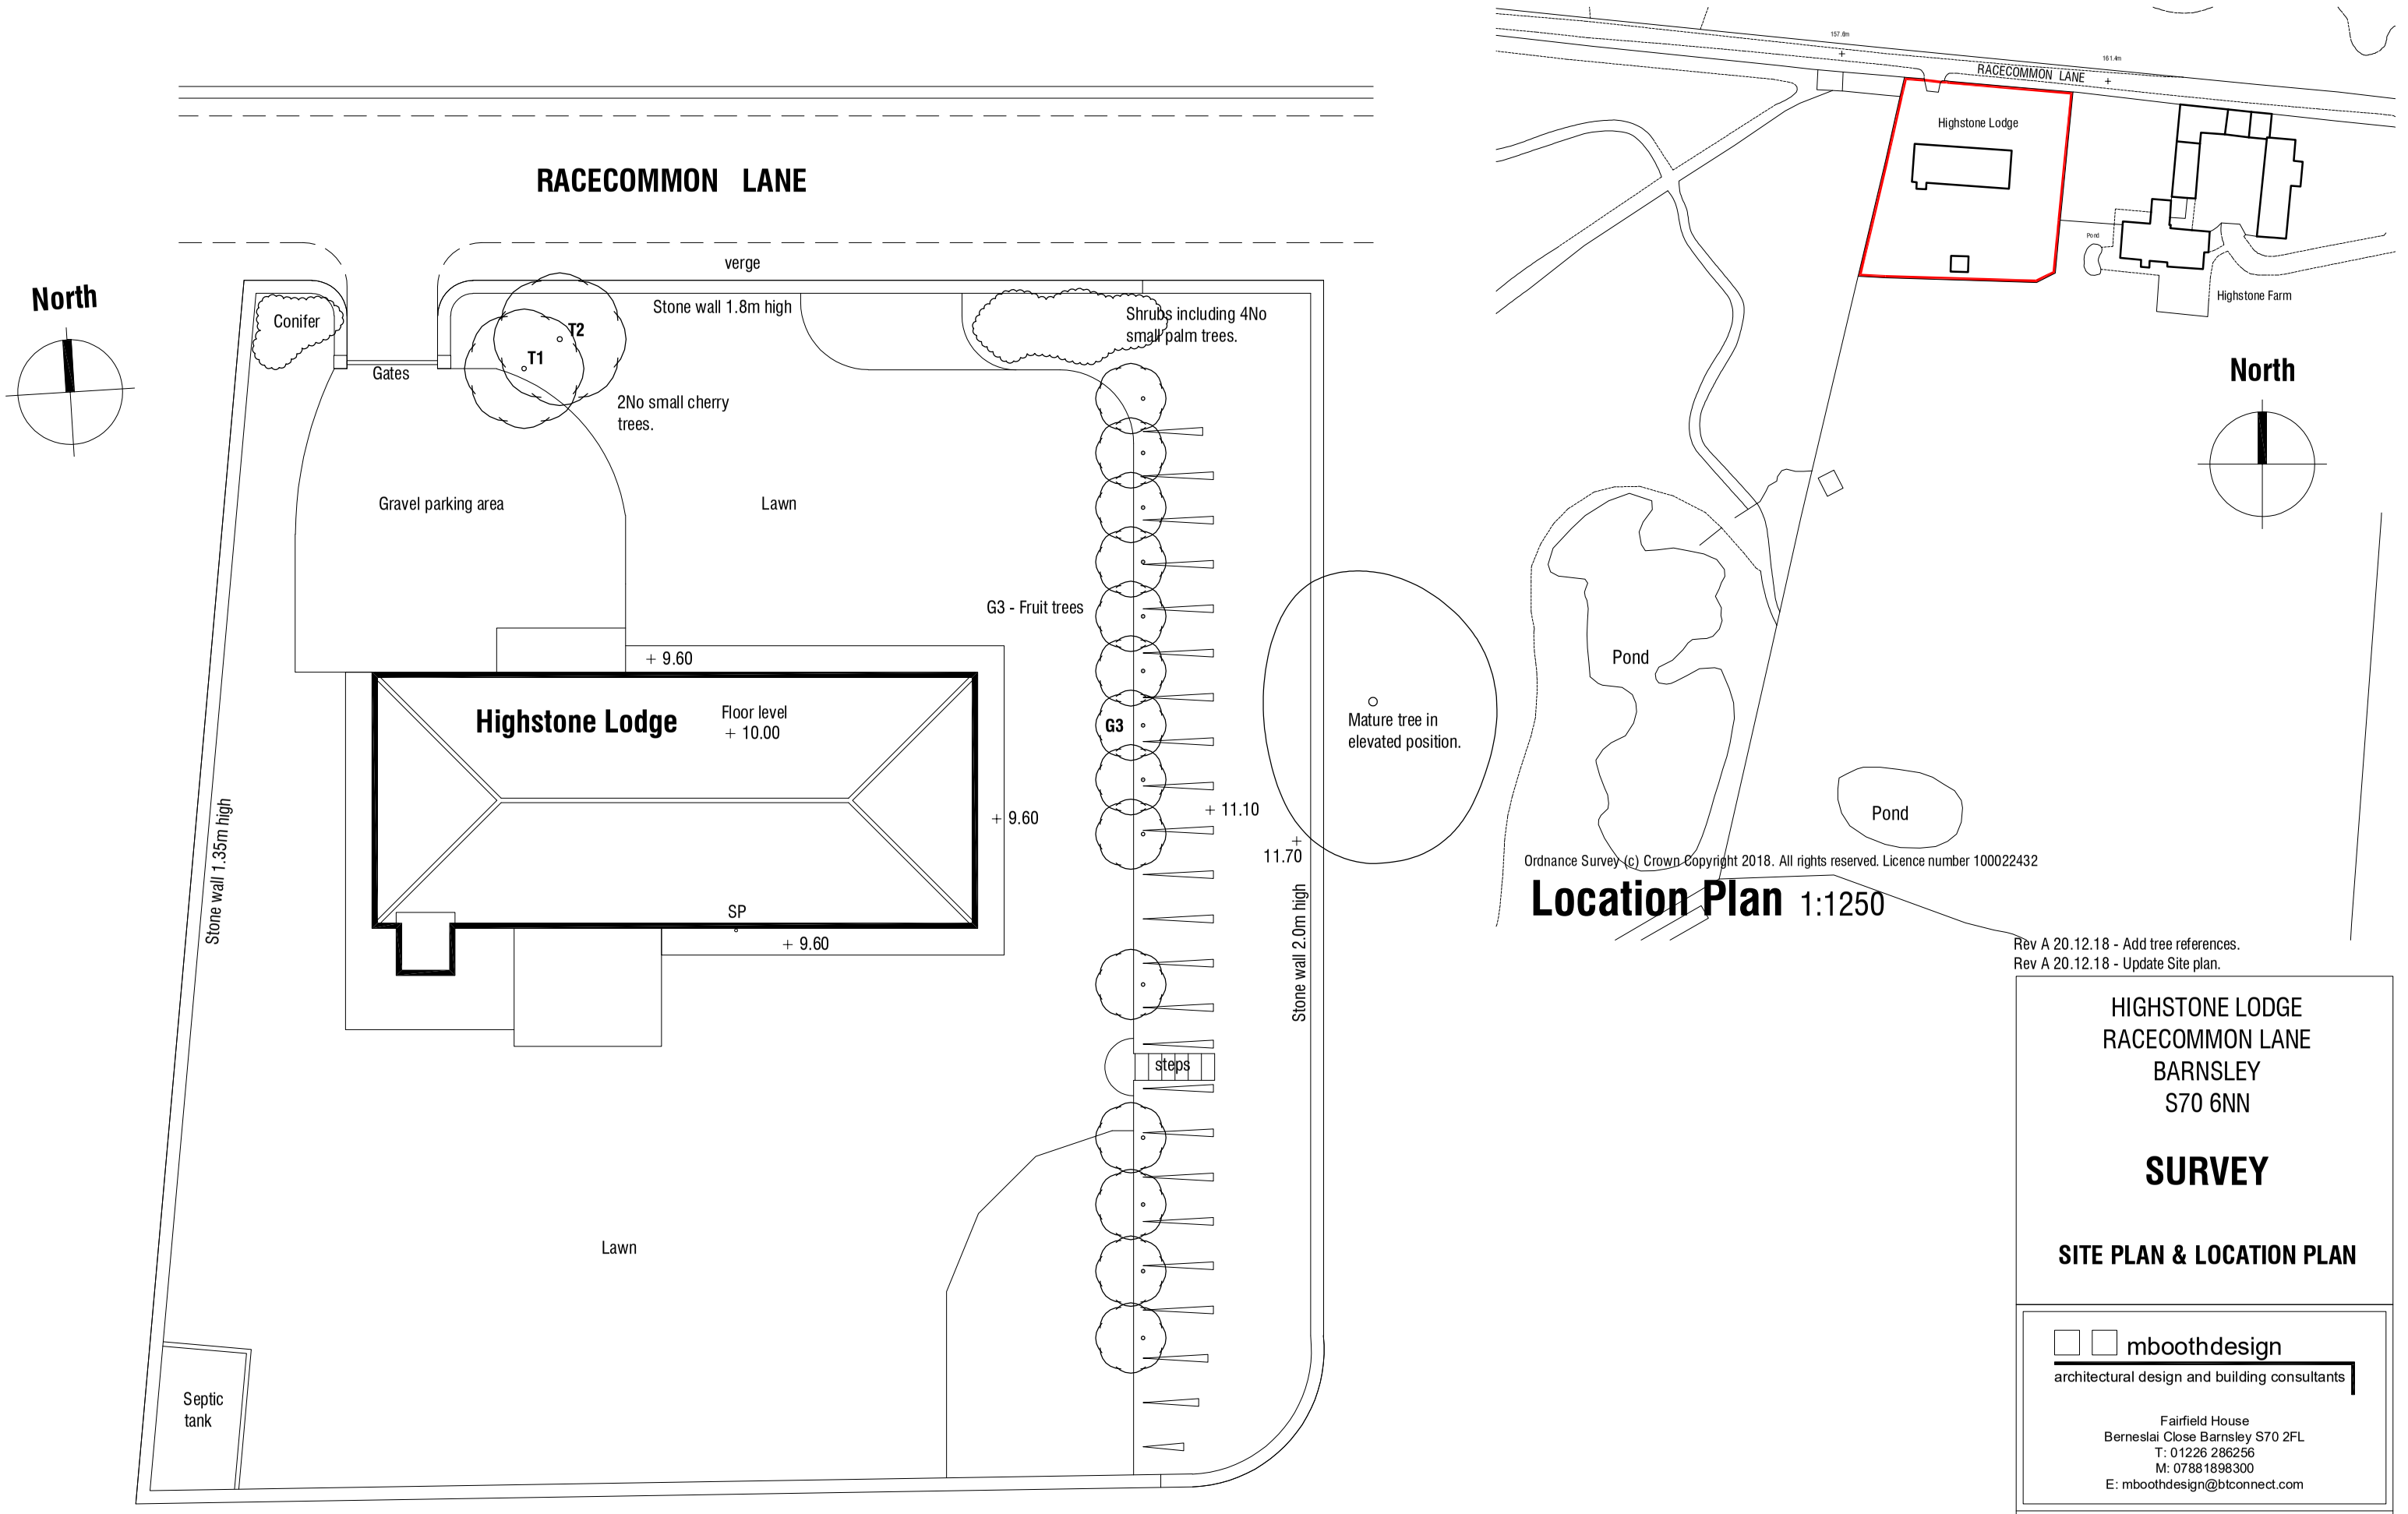


Ordnance Survey (c) Crown Copyright 2018. All rights reserved. Licence number 100022432

Site Plan 1:200

Location Plan 1:1250

Rev A 20.12.18 - Add tree references.
Rev A 20.12.18 - Update Site plan.

HIGHSTONE LODGE
RACECOMMON LANE
BARNSLEY
S70 6NN

SURVEY

SITE PLAN & LOCATION PLAN

mboothdesign
architectural design and building consultants

Fairfield House
Berneslai Close Barnsley S70 2FL
T: 01226 286256
M: 07881898300
E: mboothdesign@btconnect.com

Scale	1:200 1:1250 @ A3	Drawn	MJB
Date	DECEMBER 2018	Ref.	18.35
Dwg No.	S1	Rev.	B

0cm 2cm 4cm 6cm

Copyright mboothdesign. All dimensions in millimeters unless otherwise stated. Dimensions for setting out in existing buildings are to be checked and verified on site. to be checked on site