

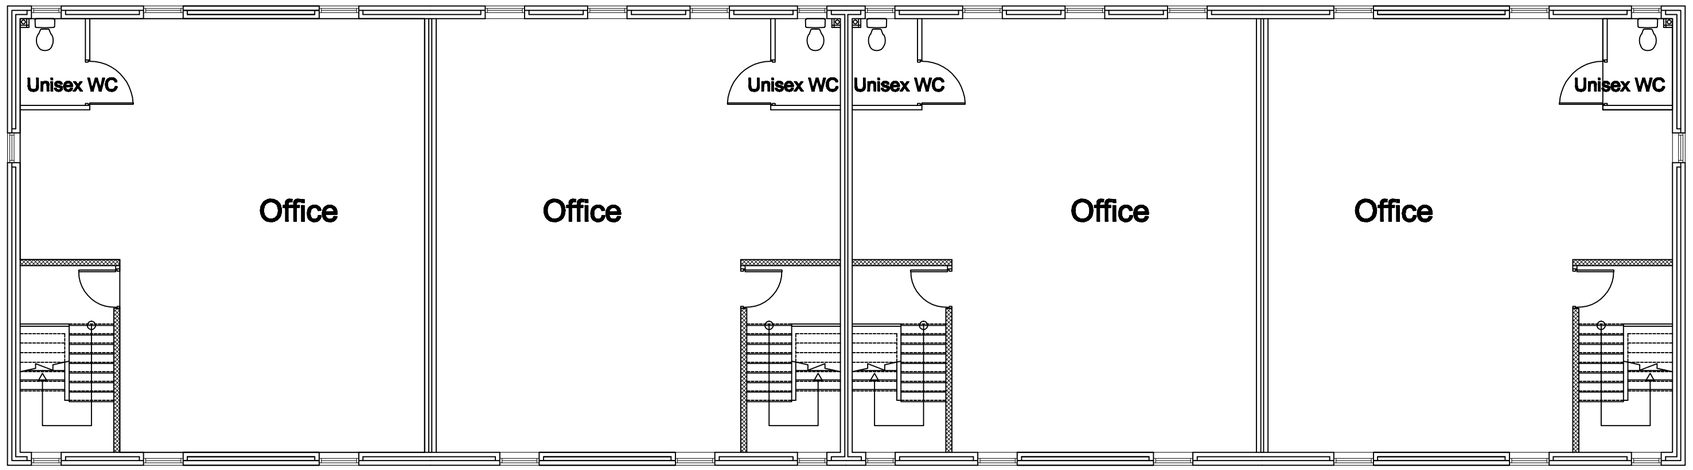



First Floor Plan

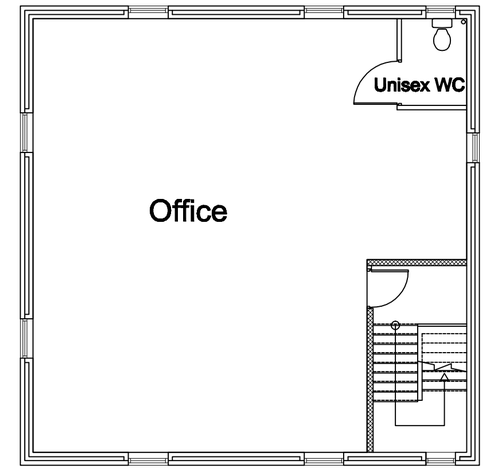

First Floor Plan

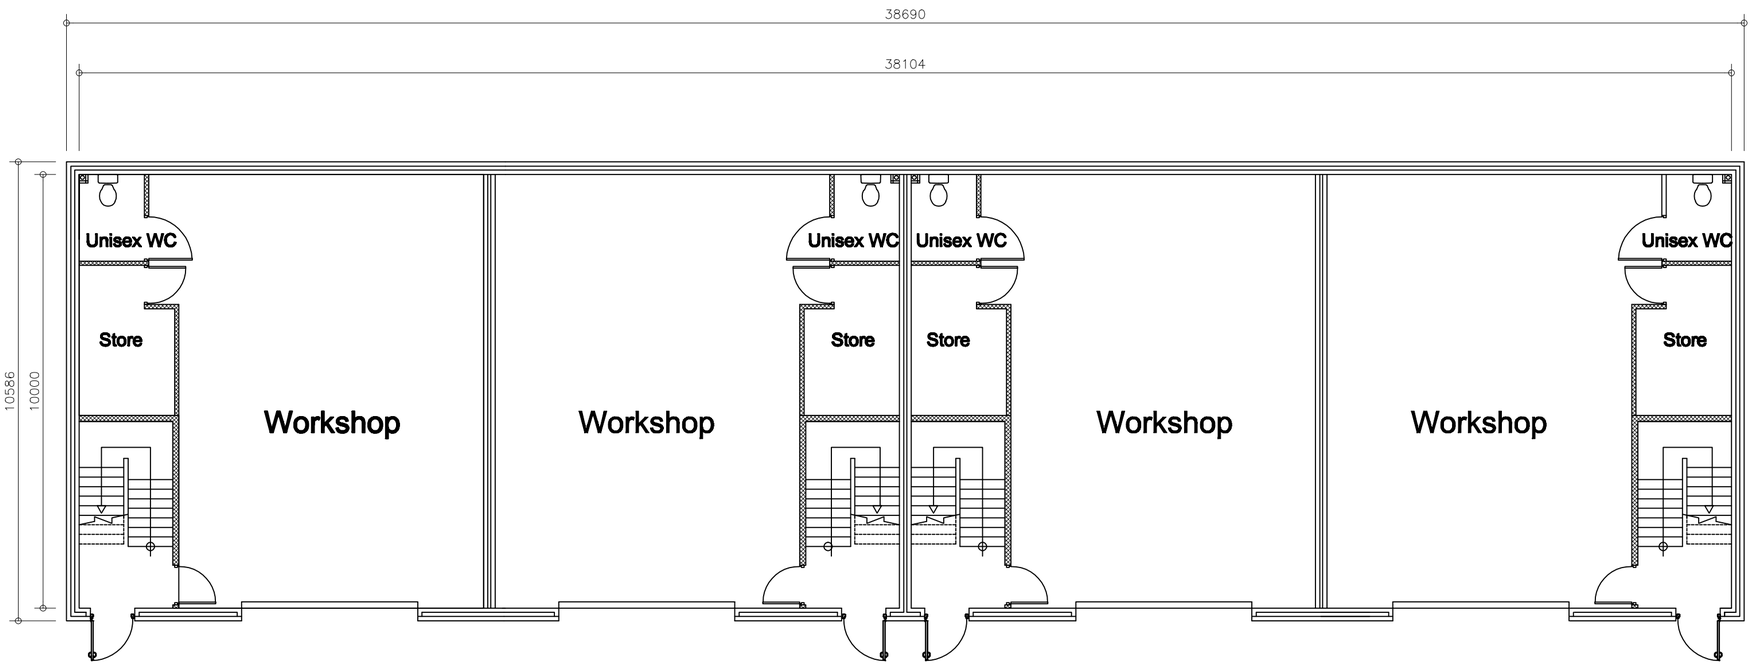

Ground Floor Plan
Units 2,3,4 & 5

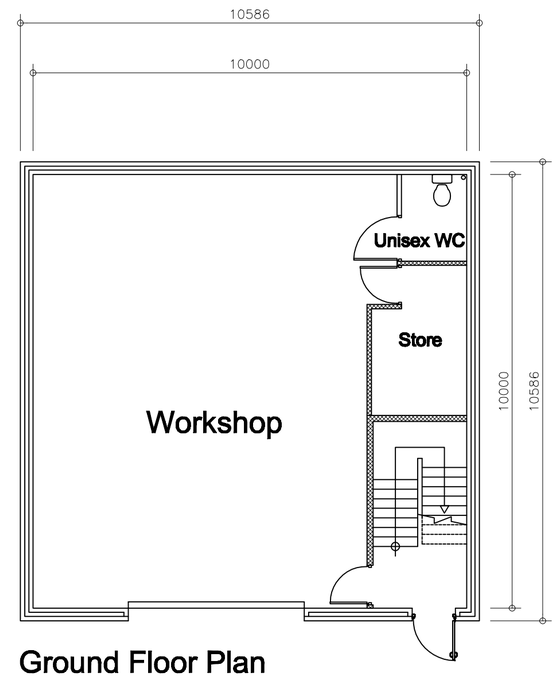

Ground Floor Plan
Units 1

Walls:
Comprising cavity construction with red multi facing brickwork, Class B engineering brick vertical soldier heads to doors and half brick soldiers to sills

Roof:
Comprising of dark grey Hardrow lightweight concrete roof tiles

Windows:
Upvc windows in white
External Doors:
Doors to be steel

A2 sheet size

PLANNING

PROPOSALS

CLIENT
David Youel –Form–It Construction

SITE ADDRESS
12 Peel Place,
Barnsley, S71 1LU

PROJECT
Proposed Industrial / Business Units
Proposed Floor Plans

drawn SH	date 06/03/09	
scale 1:100	drawing no 901–111	rev