
EXISTING REAR ELEVATION



PROPOSED REAR ELEVATION

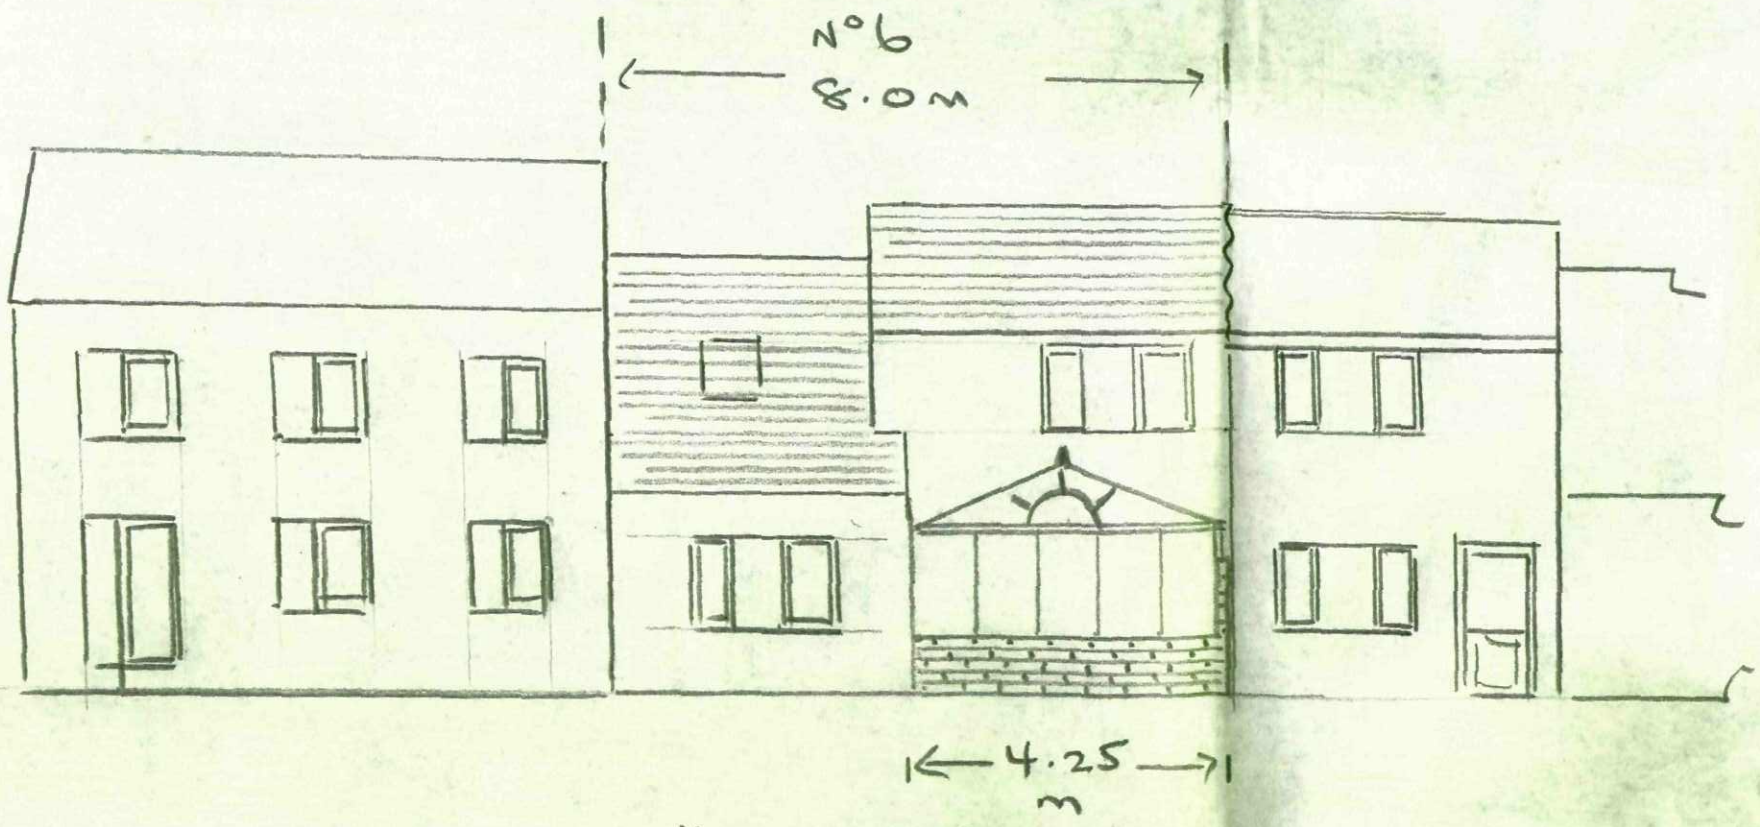

HEIGHT OF CONSERVATORY TO EAVES 2.25m
HEIGHT OF CONSERVATORY TO RIDGE 3.0 m

EXISTING | PROPOSED

REAR ELEVATION

SITE ADDRESS

6 LIDGETT GRANGE
BARNSLEY
S74 0FD

AGENT


RICHARD SANDERS
30 WINDMILL COURT
WOMBWELL
BARNSLEY
S73 8PN
01226 758567

SCALE 1:10

DATE 13/09/0


SIGNED

Pl EXISTING GROUND FLOOR PLAN

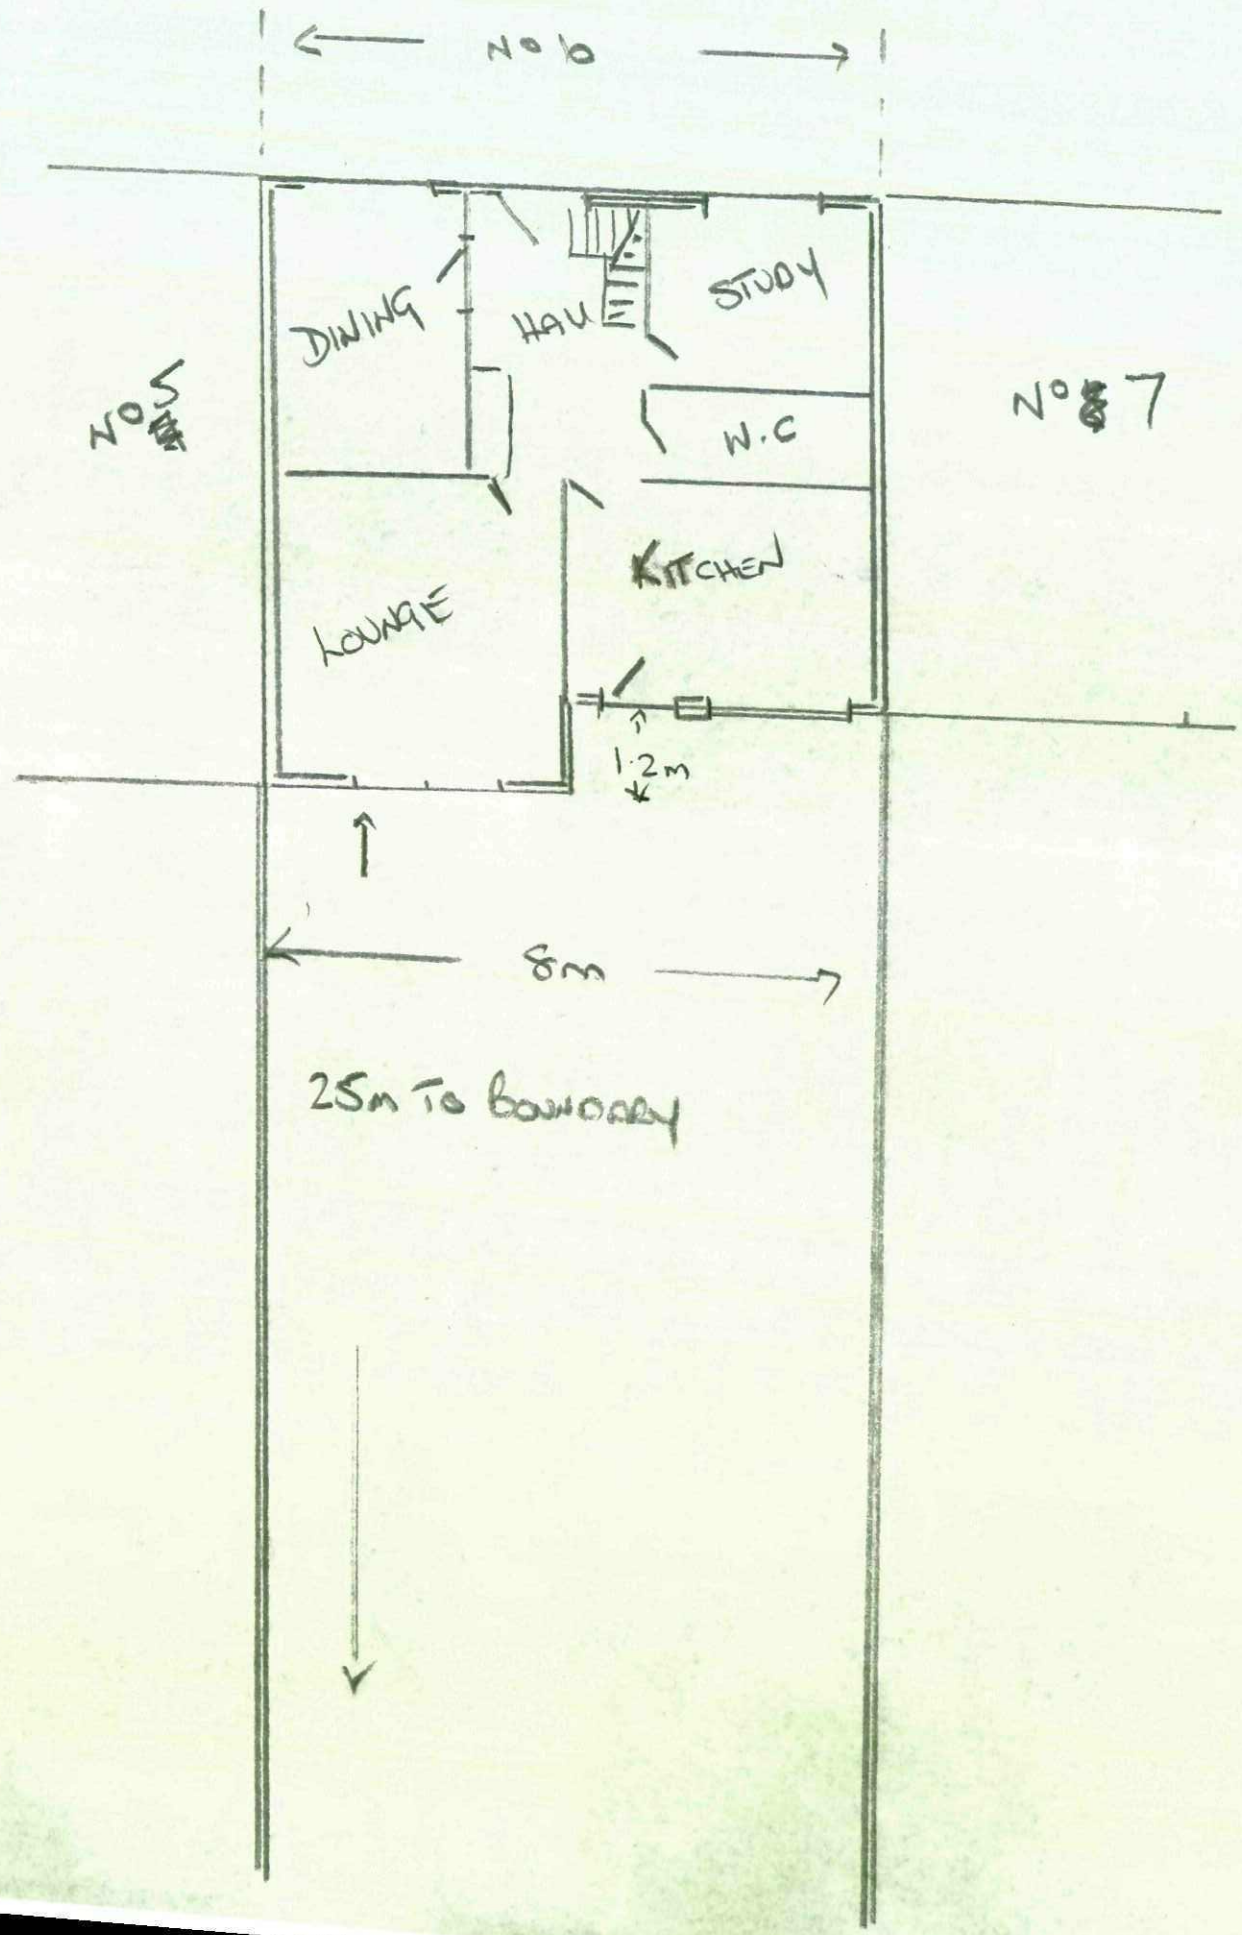

PROPOSED GROUND FLOOR PLAN.

No 002

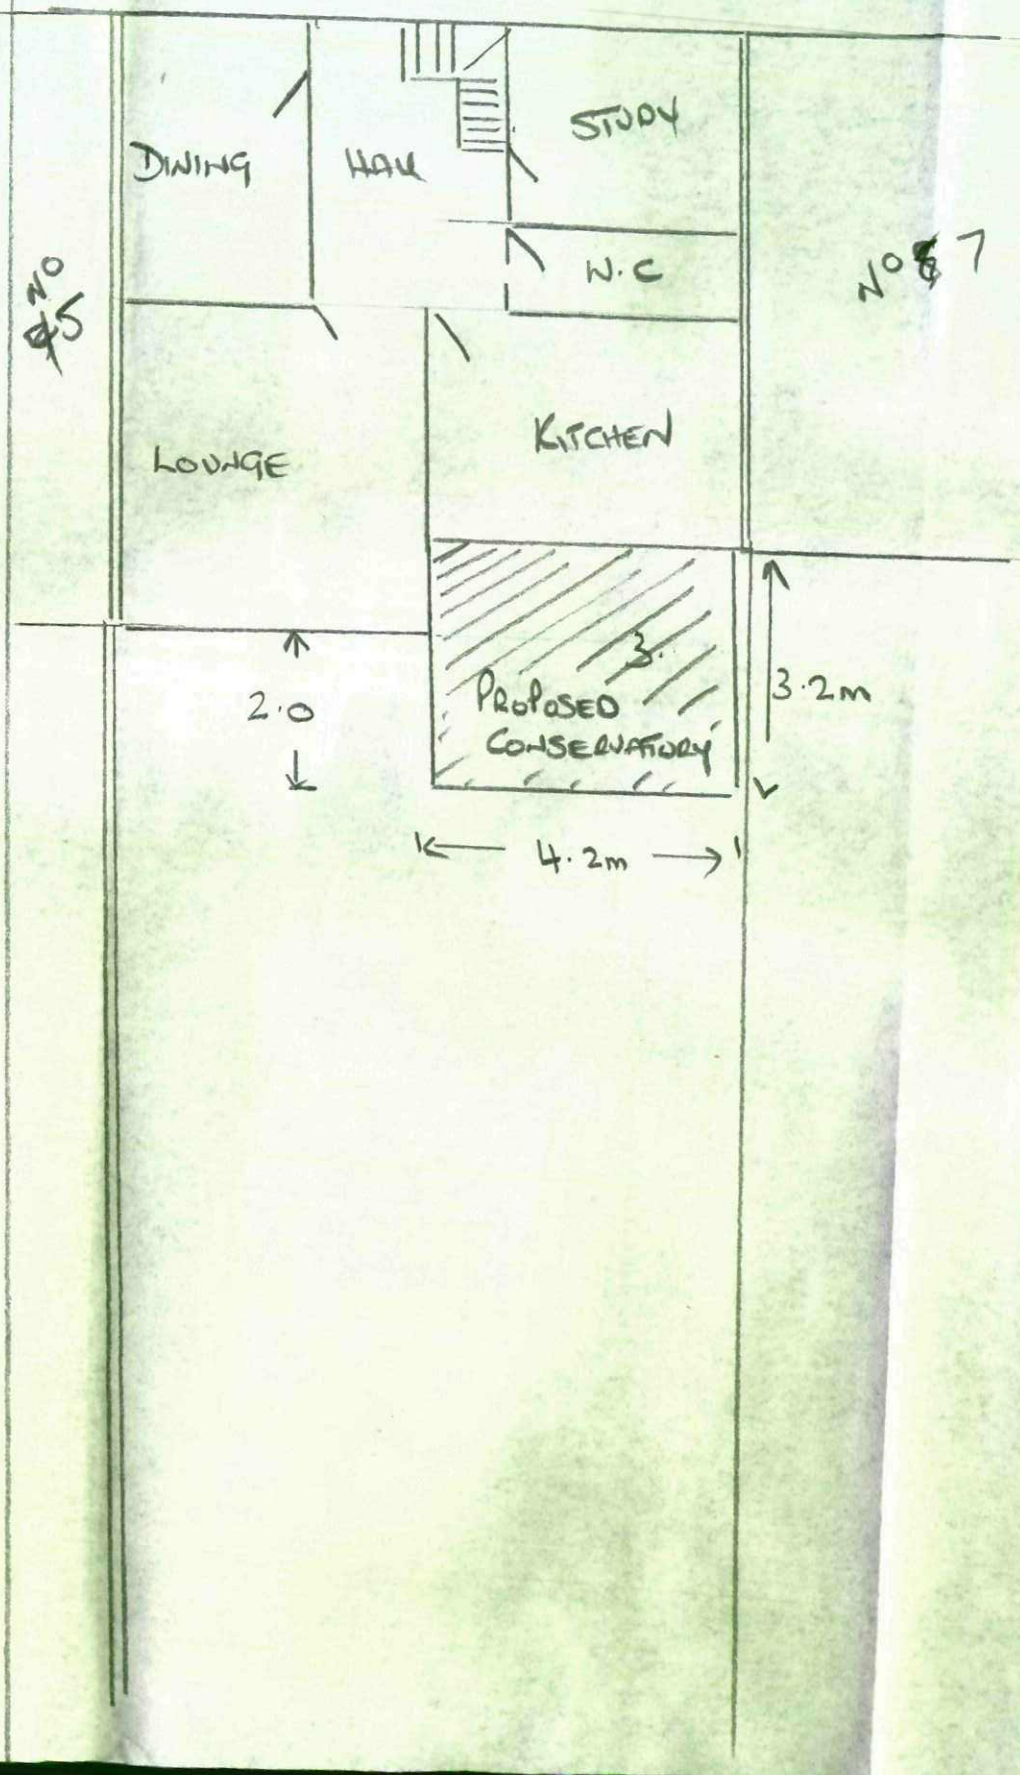

EXISTING/PRO
GROUND FLOO
PLAN

6 LIDGETT GR
BARNSLEY
S74 OFD


RICHARD SAND
30 WINDMILL C
NORMANTON
WF6 1PN
01226-75

SCALE 1:1


13/9/09

SIGNED


EXISTING SIDE ELEVATION
VIEWED FROM R/H SIDE

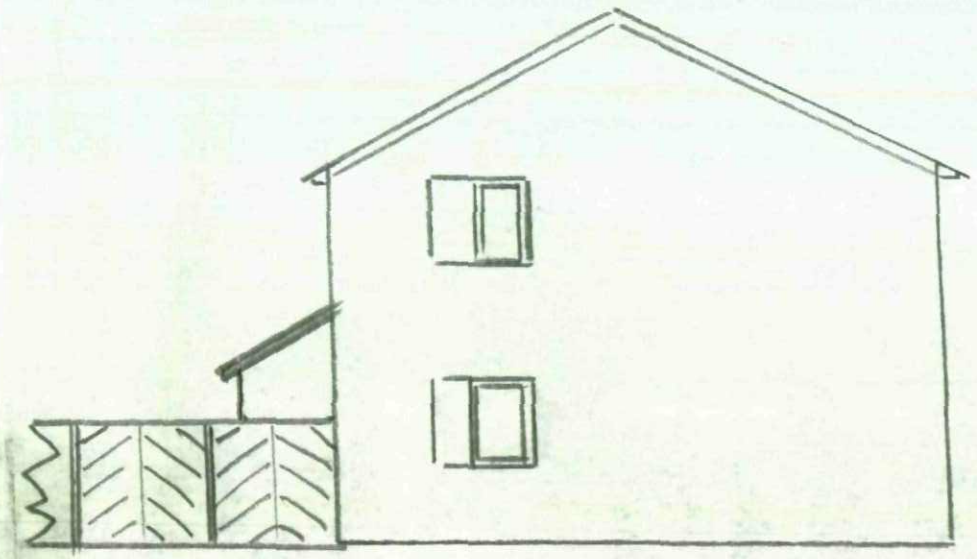


PROPOSED SIDE ELEVATION R/H SIDE

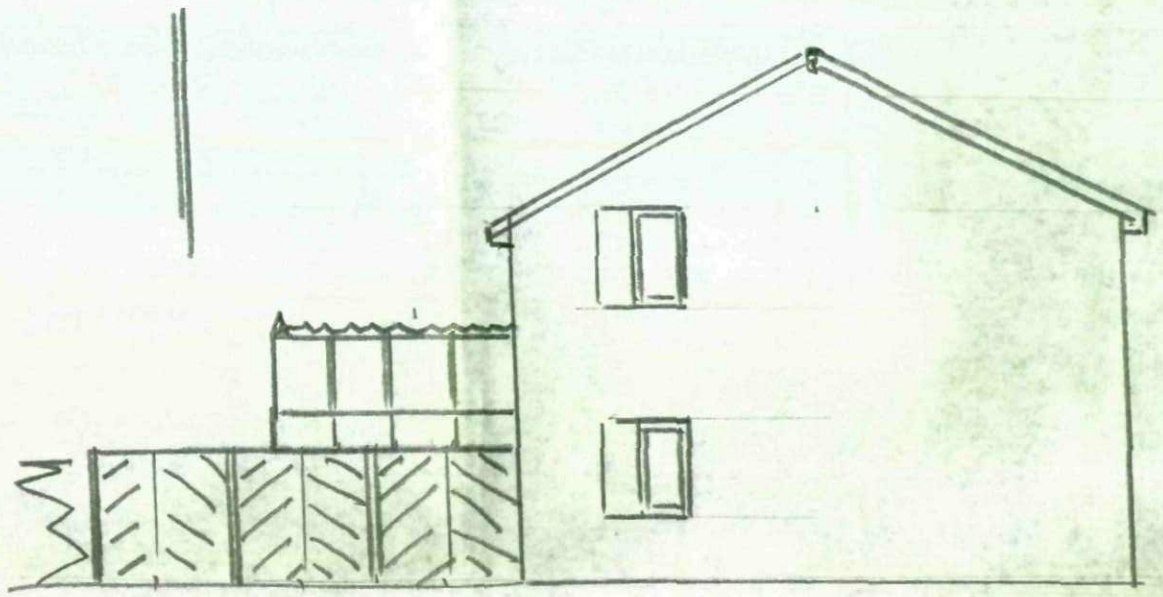

EXISTING SIDE ELEVATION L/H SIDE

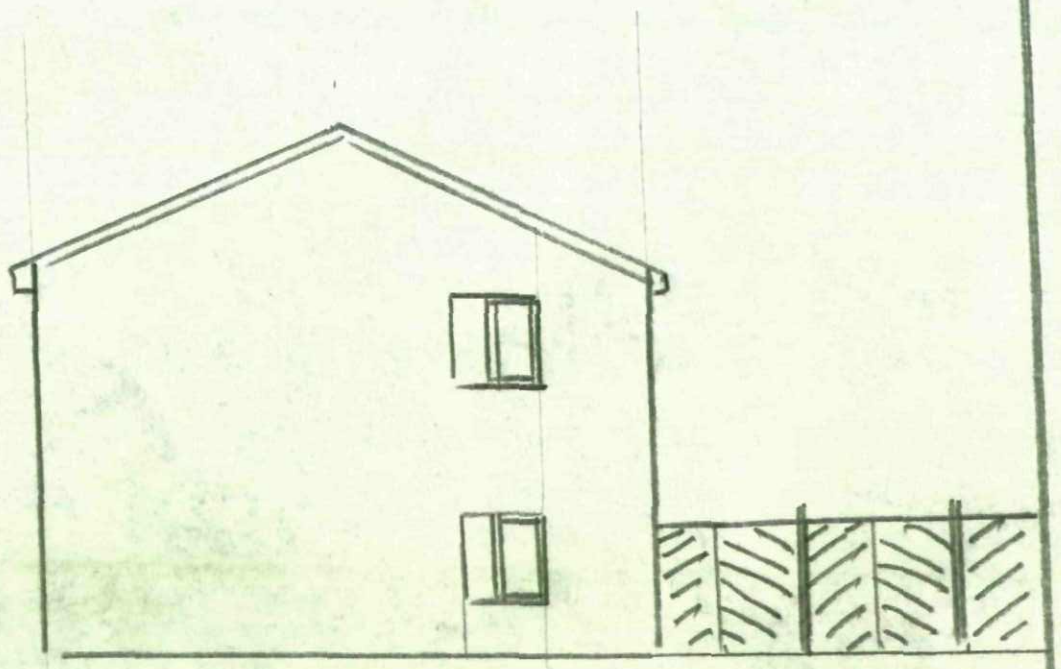

PROPOSED SIDE ELEVATION L/H SIDE

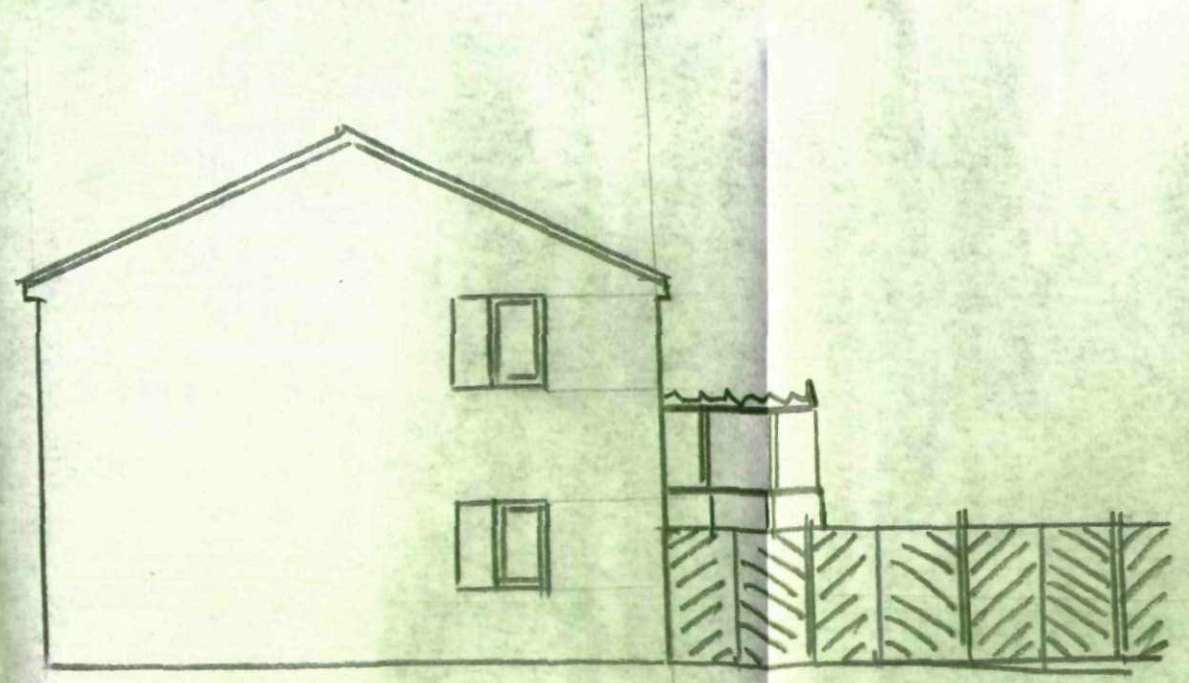

EXISTING/PROPOSED
ELEVATIONS

BUDGETT GRANGE
BARNSLEY
S74 0JD

RICHARD SANDER
30 WINDMILL COU
WOMBWELL
S738PN
01226-7585

SCALE 1:100

13/9/09

SIGNED