
0 5M

1 to 50 scale at A3

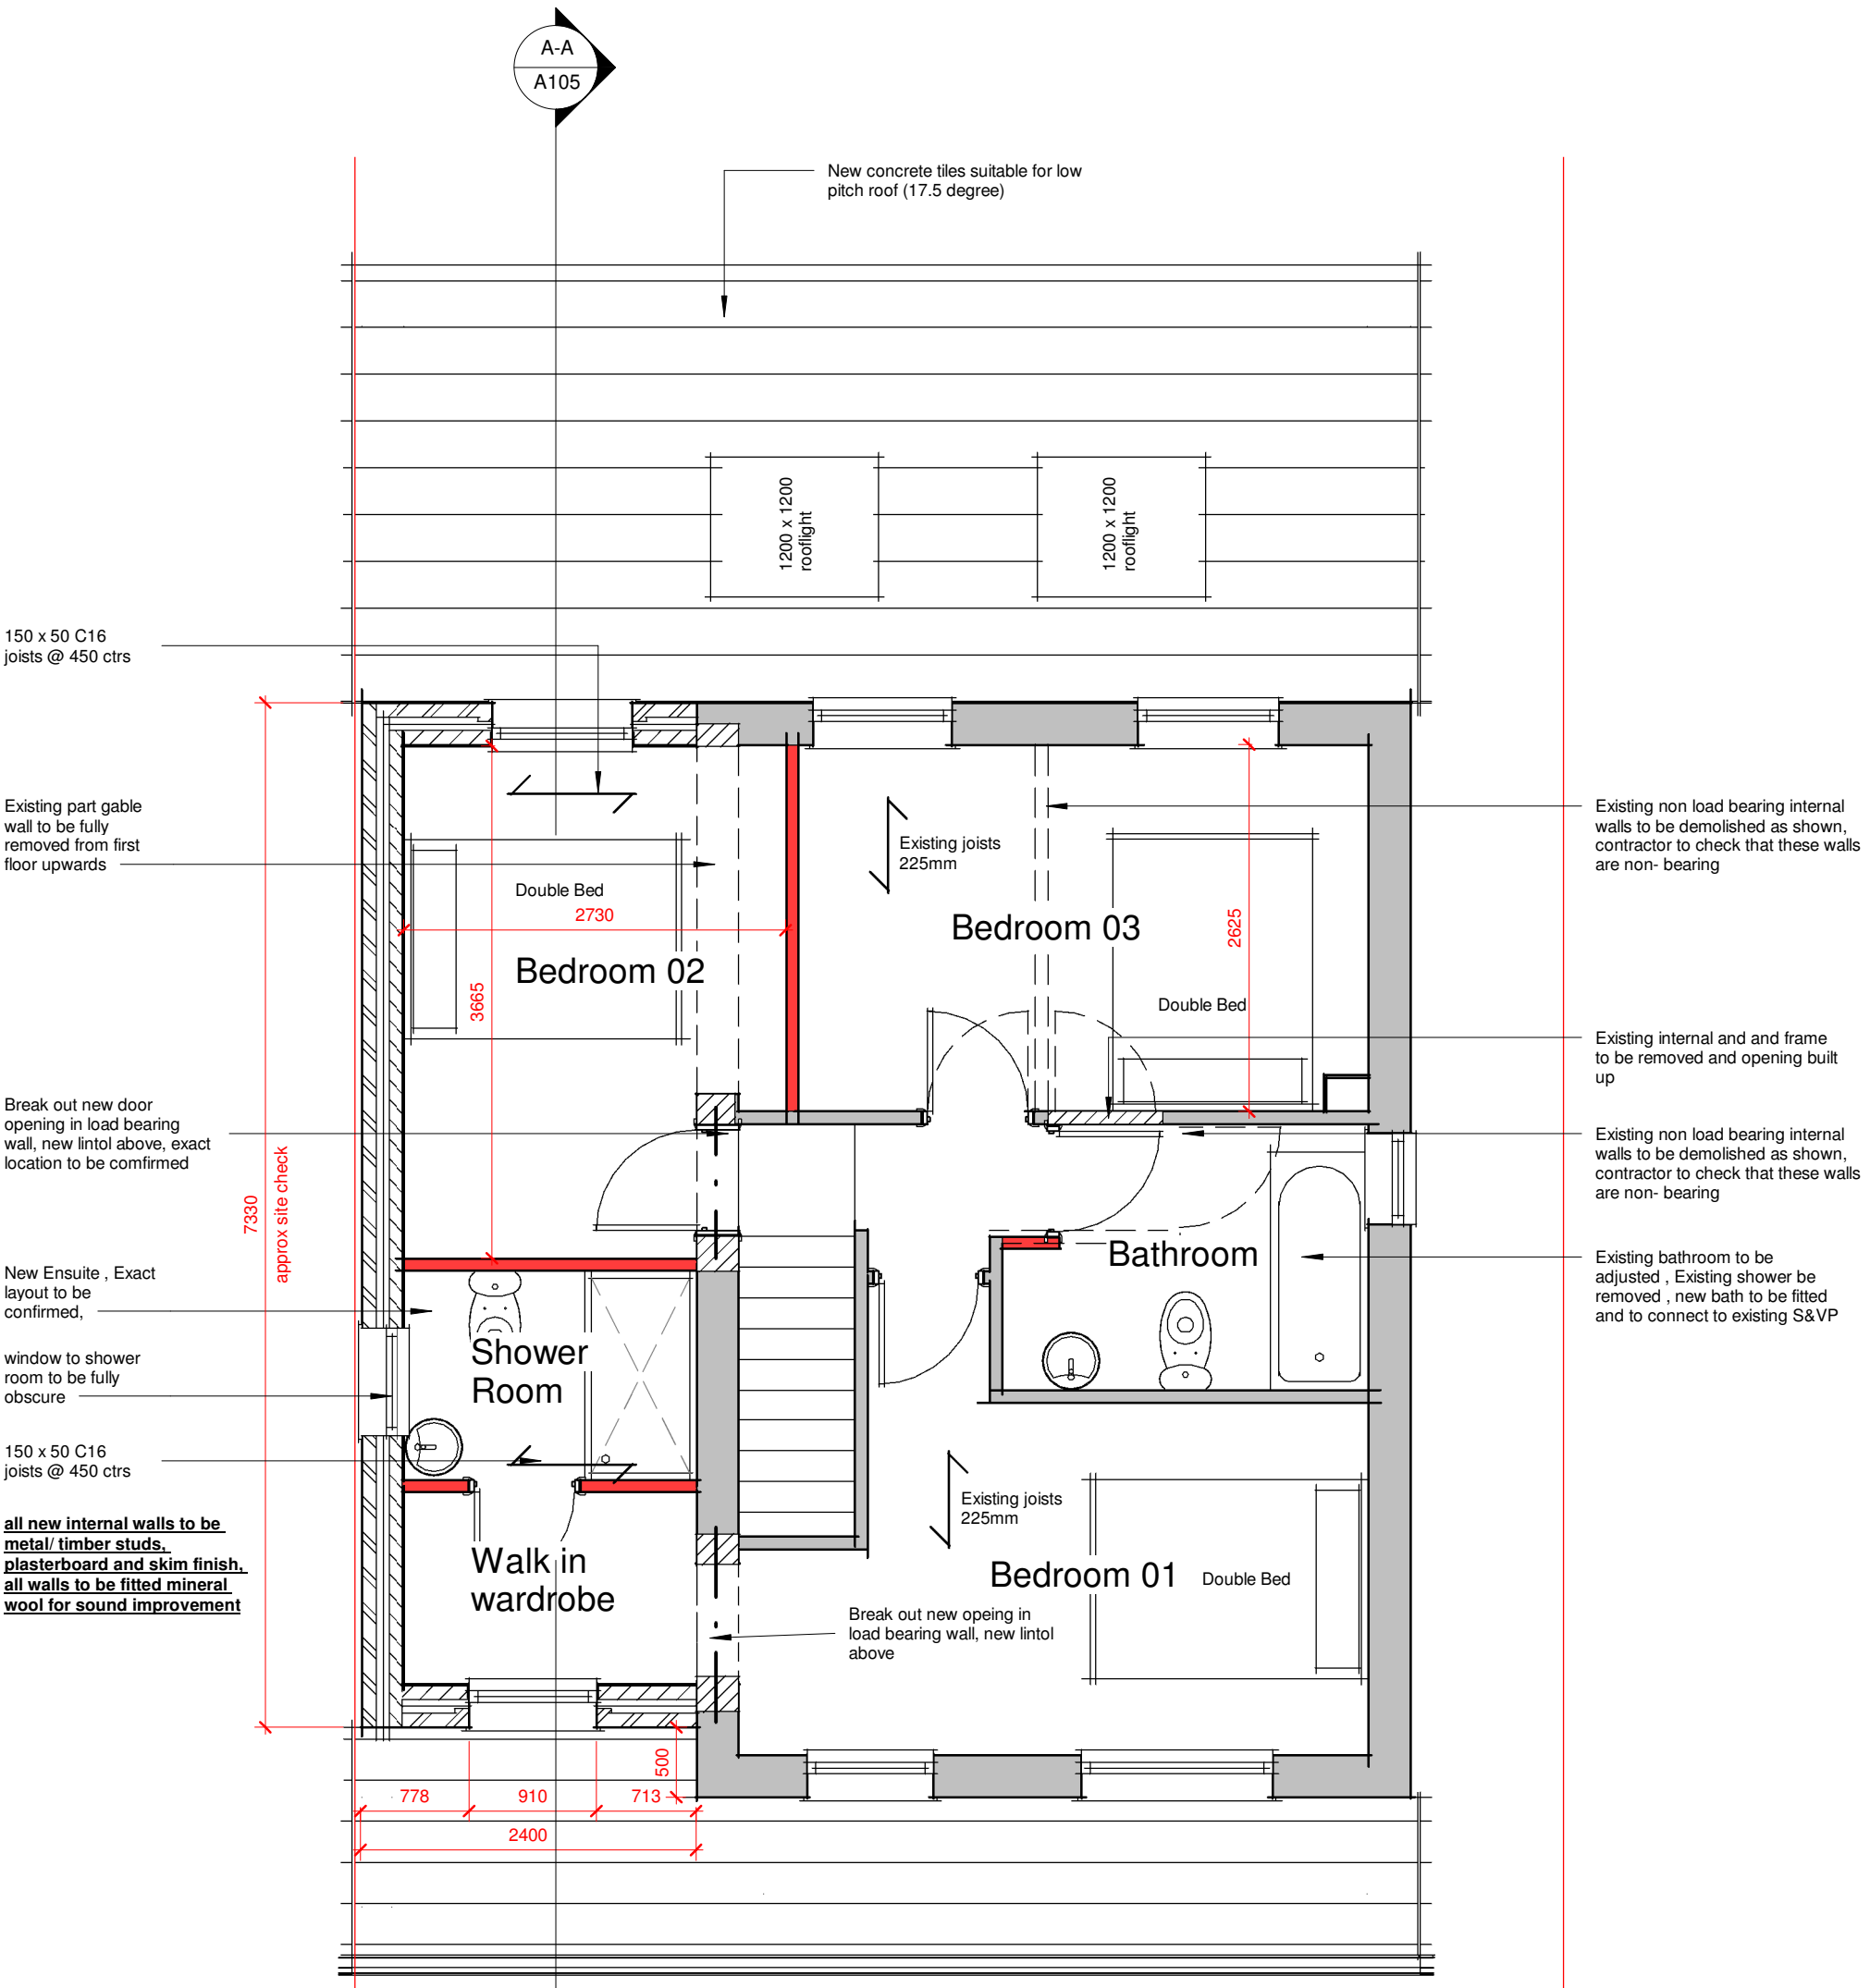


01_Proposed First Floor

1 : 50

***3 Cloverlands Drive***

***Proposed First Floor Plan***

Scale (@ A3) 1 : 50

Date Issue Date

Drg NO A104 REV

25/07/2019 18:19:28