

NATIONAL HOME ENERGY RATING SCHEME
REGISTERED MEMBER
H:\Software\CUPART\LOGOS\BEACON COUNCIL.jpg


Proposed Plan 1:200 @ A1

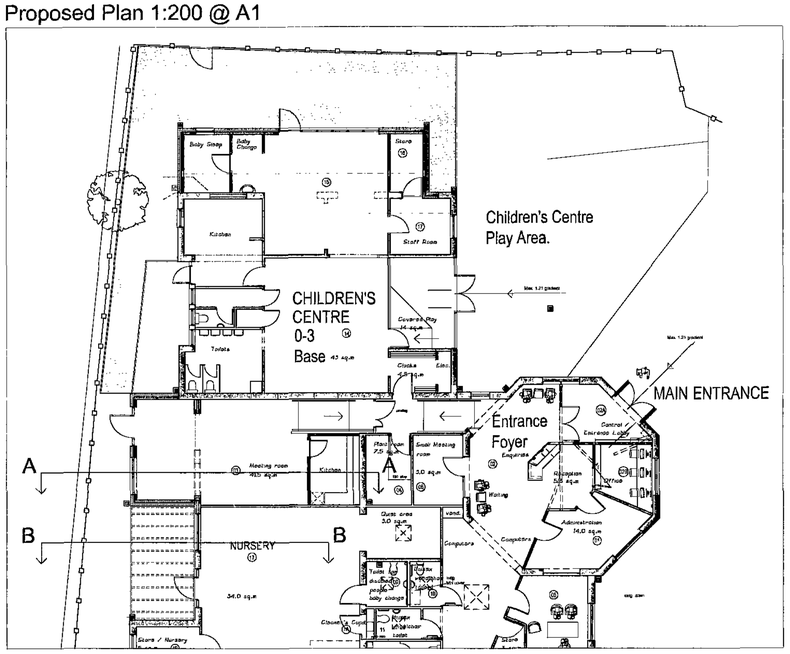


Proposed Section B-B 1:50 @ A1

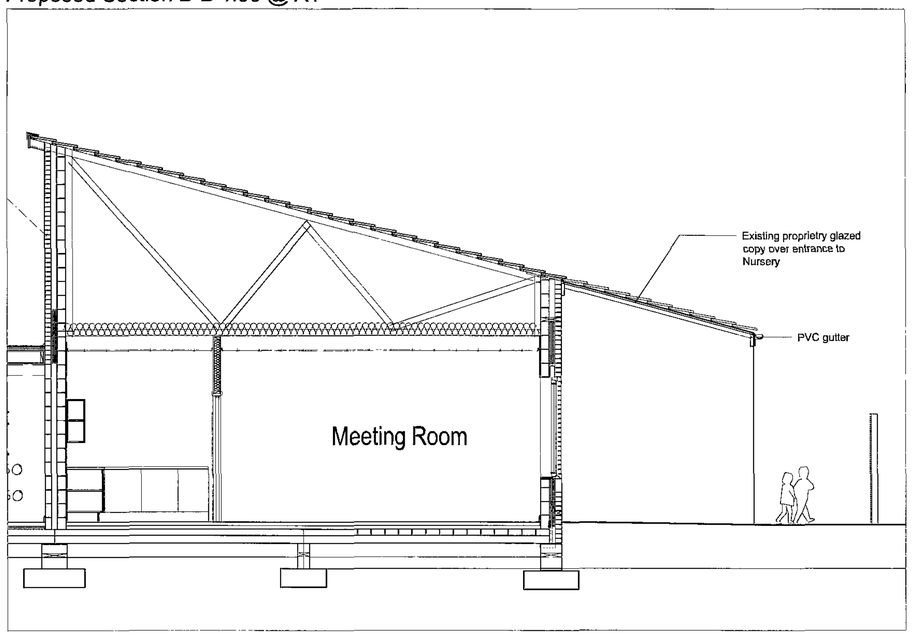

Detail A 1:20 @ A1

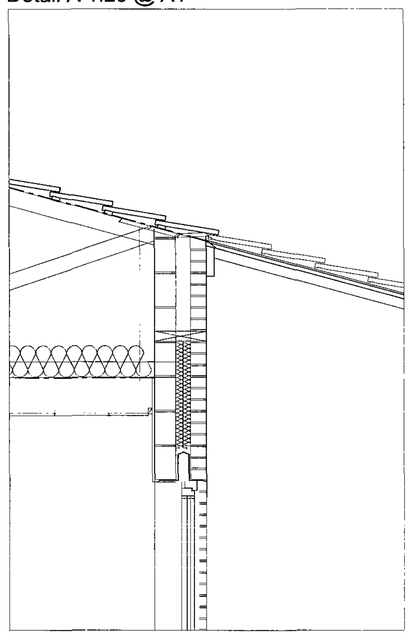

Proposed Section A-A 1:20 @ A1

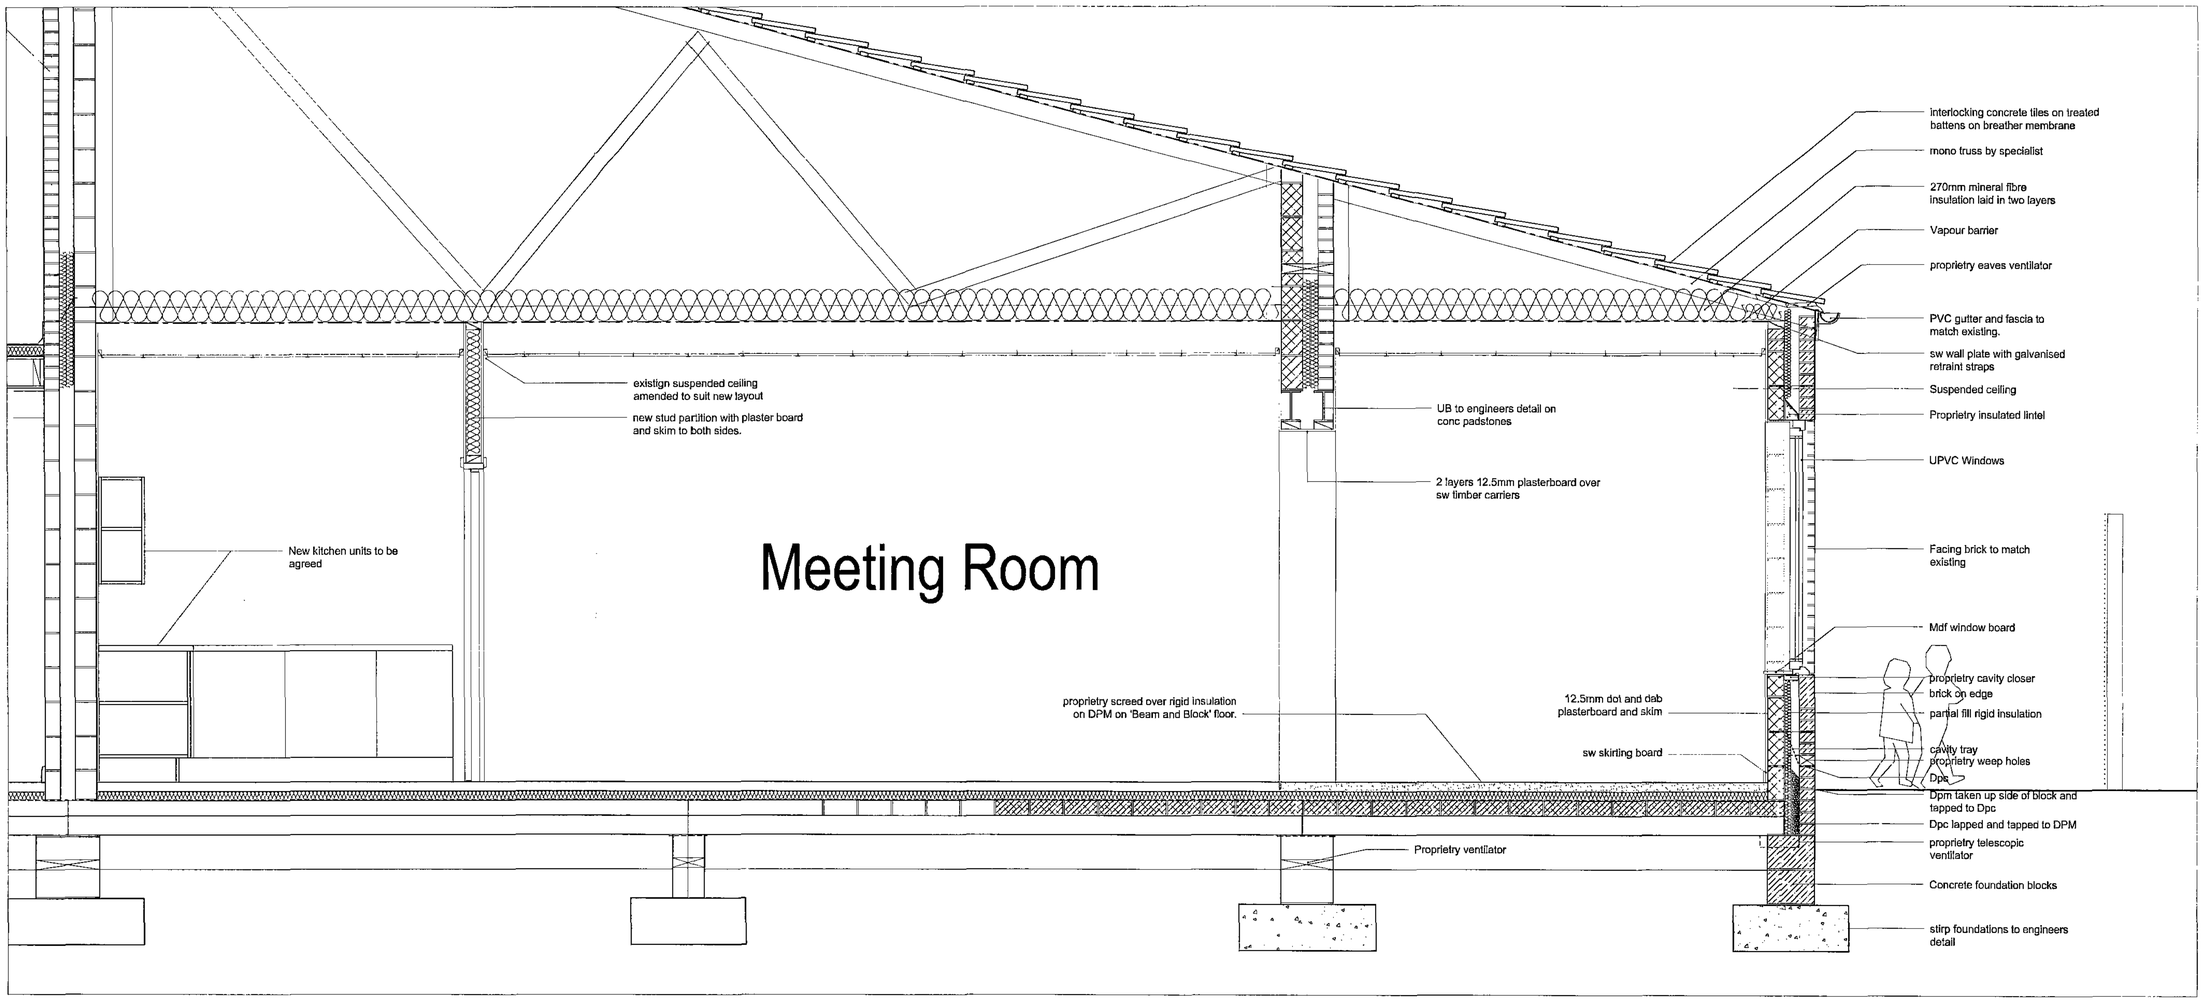

26 MAR 2008

BARNSLEY
Metropolitan Borough Council

Property & Procurement
Alan White
Assistant Executive Director
Springfield House, Springfield St
Barnsley S70 6HH
Tel. 01226 770770
Fax. 01226 774399

PROJECT
Ed 2035
Buttercup Childrens Centre
Cudworth & Birkwood

DRAWING
Proposed Sections 1

Drawn		Revision
ljk		–

Scale	Date
1:100 @ A1	FEB 08


Project Code	Drawing No.
ED 2035A	AL(0)04

NATIONAL HOME ENERGY RATING SCHEME


REGISTERED MEMBER

H:\Software\CLIPART\LOGOS\BEACON COUNCIL.jpg

Proposed plan 1:200 @ A1

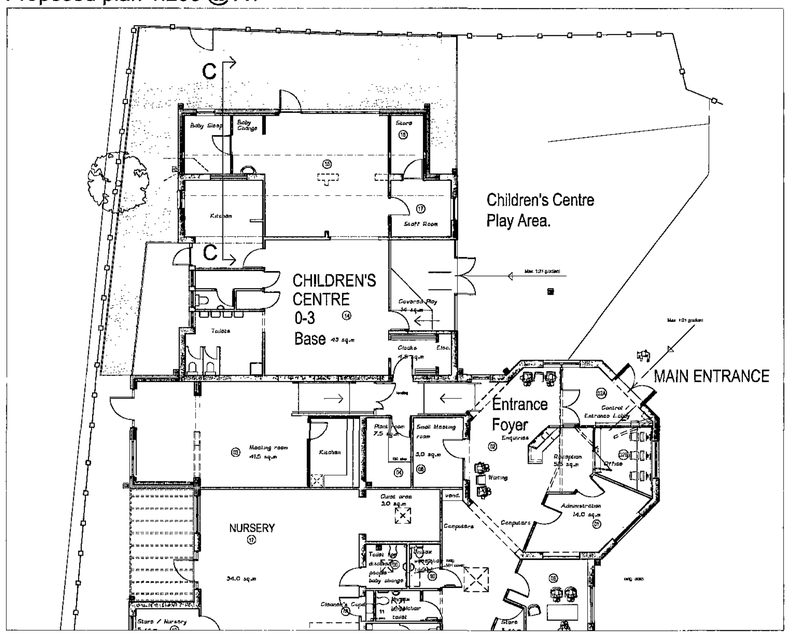

Proposed Section C-C 1:20 @ A1

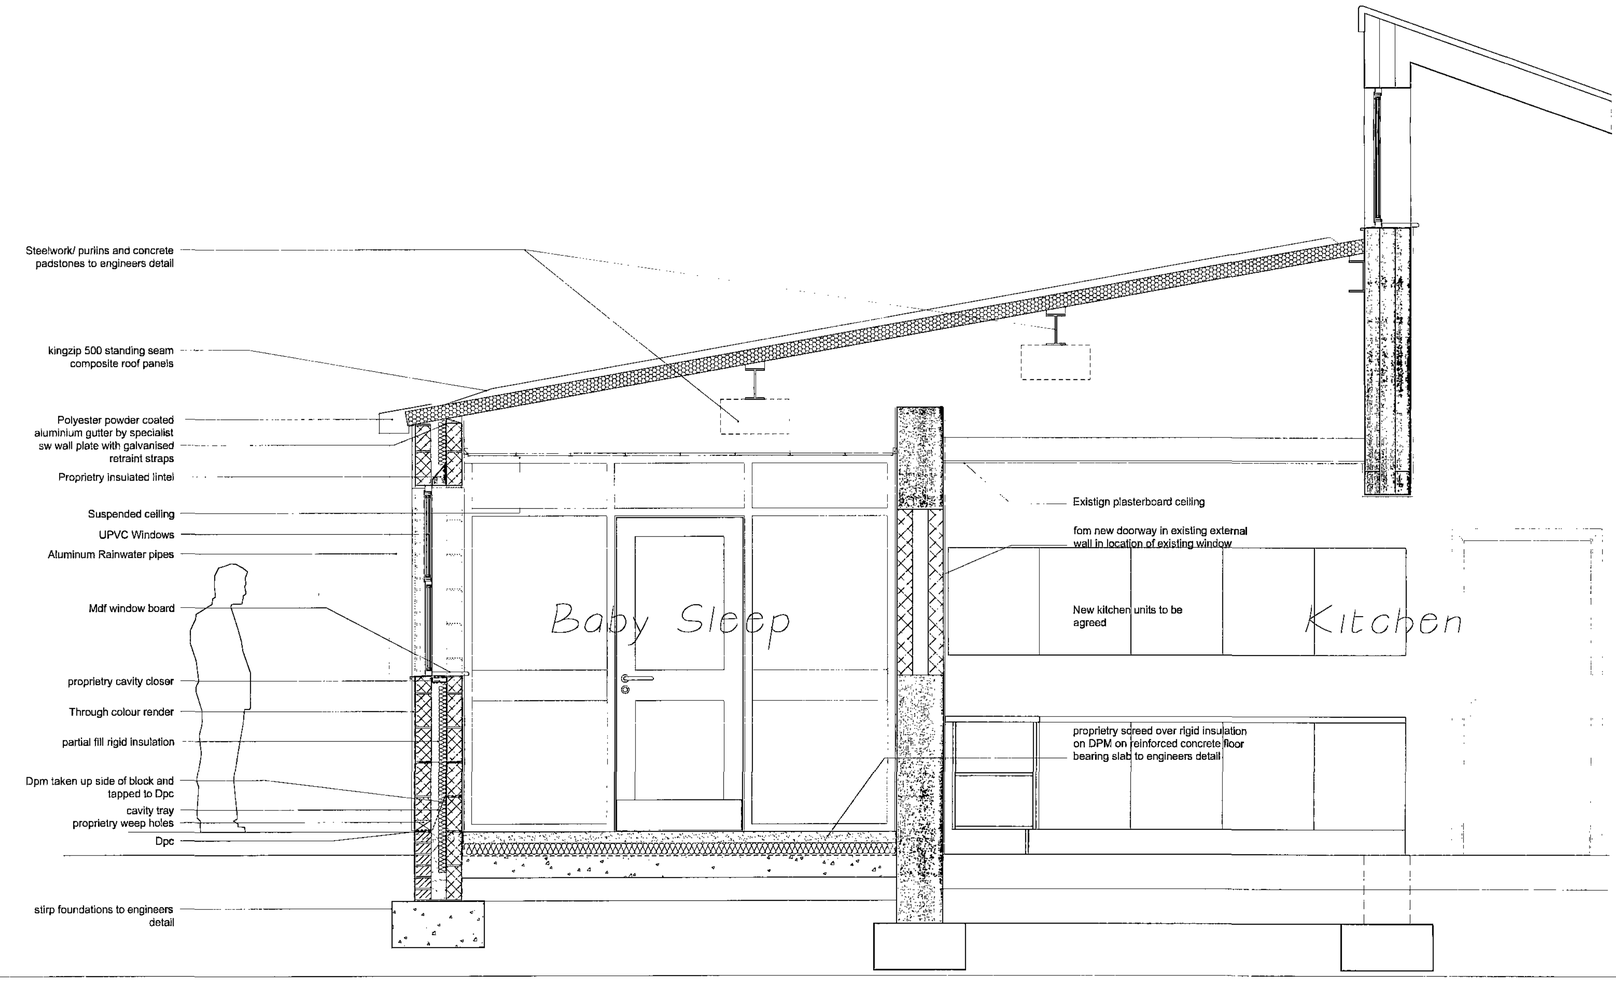

26 MAR 2010

BARNSLEY
Metropolitan Borough Council

Property & Procurement
Alan White
Assistant Executive Director
Springfield House, Springfield St
Barnsley S70 6HH
Tel. 01226 770770
Fax. 01226 774389

PROJECT
Ed 2035
Buttercup Childrens Centre
Cudworth & Birkwood

DRAWING
Proposed Sections 2

Drawn		Revision
ljk		–

Scale	Date
1:100 @ A1	FEB 08


Project Code	Drawing No.
ED 2035A	AL(0)05

NATIONAL HOME ENERGY RATING SCHEME

REGISTERED MEMBER


H:\Software\CLIPART\LOGOS\BEACON COUNCIL.jpg

Existing Northwest Elevation 1:100 @ A1

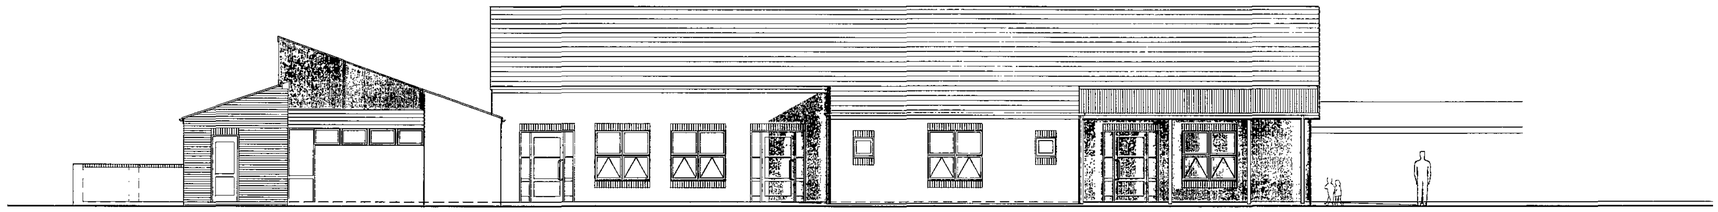


REAR ELEVATION

Proposed Northwest Elevation 1:100 @ A1

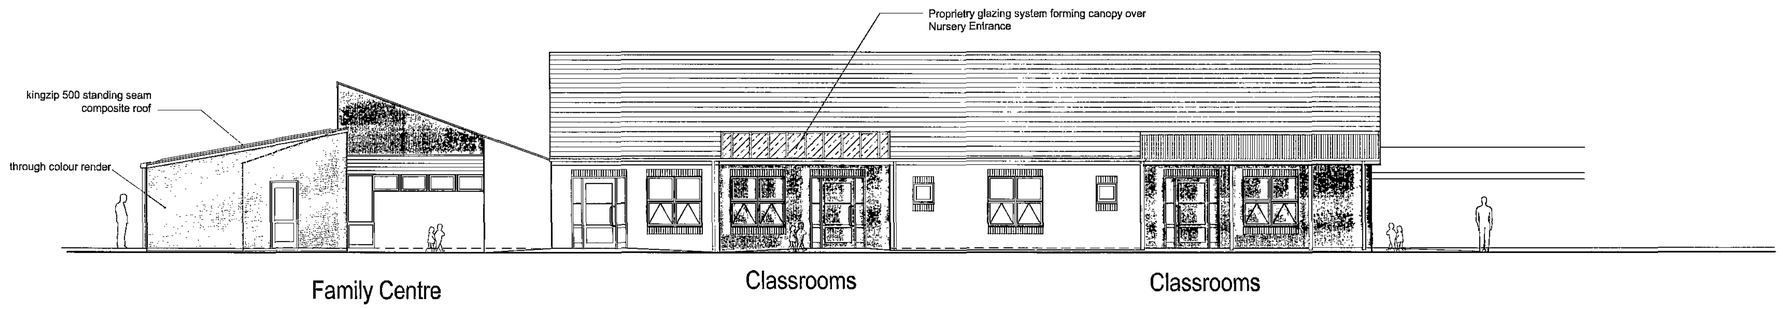

Existing Northeast Elevation 1:100 @ A1

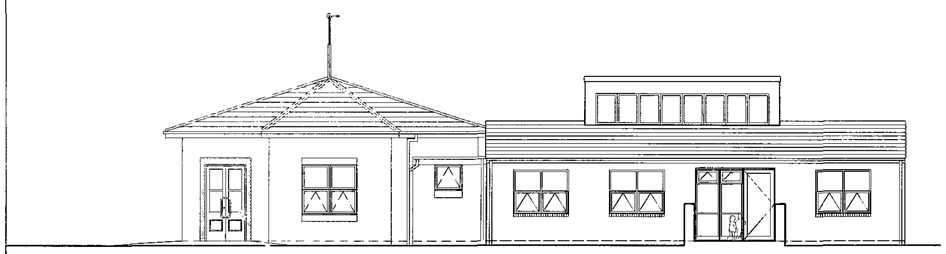

Proposed Northeast Elevation 1:100 @ A1



RECEIVED 26 MAR 2010

BARNSLEY
Metropolitan Borough Council

Property & Procurement
Alan White
Assistant Executive Director
Springfield House, Springfield St
Barnsley S70 6HH
Tel. 01226 770770
Fax. 01226 774399

PROJECT
Ed 2035
Buttercup Childrens Centre
Cudworth & Birkwood


DRAWING
Proposed Elevations

Drawn		Revision
ljk		–

Scale	Date
1:100 @ A1	FEB 08

Project Code	Drawing No.
ED 2035A	AL(0)03

Proposed Plan 1:50 @ A1

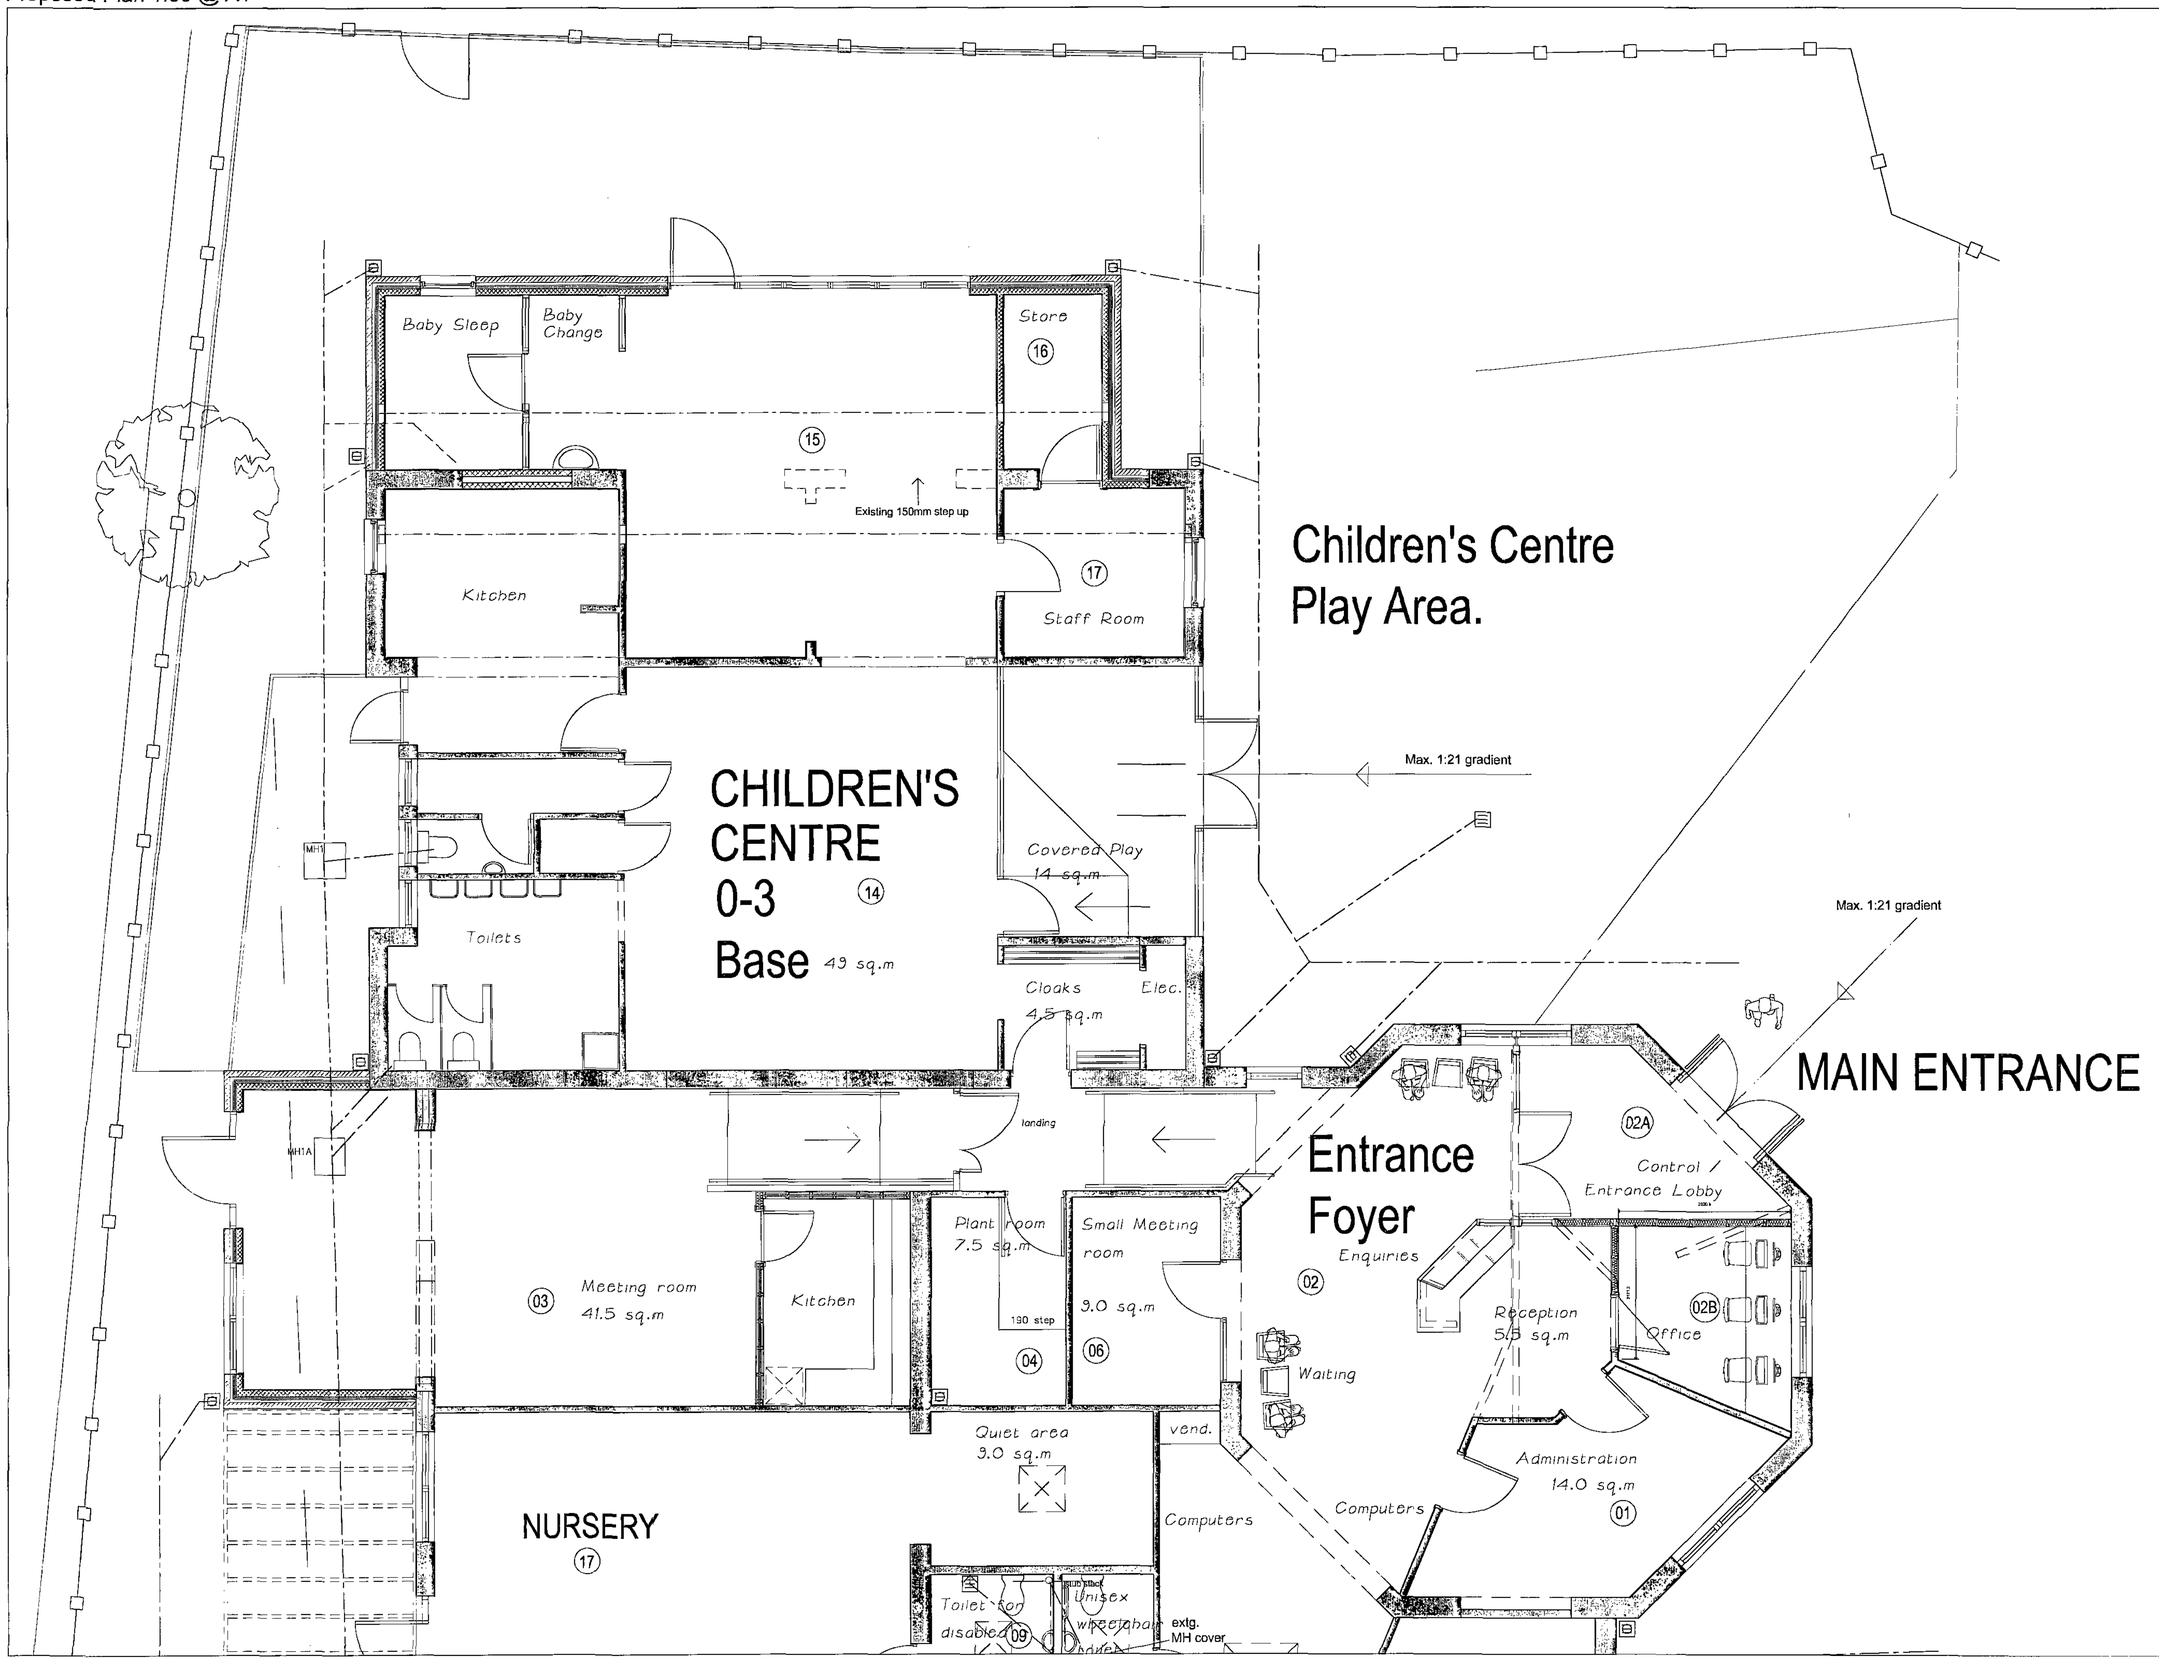

NATIONAL HOME ENERGY RATING SCHEME
REGISTERED MEMBER

H:\Software\CLIPART\LOGOS\BEACON COUNCIL.jpg

BARNSLEY
Metropolitan Borough Council

Property & Procurement
Alan White
Assistant Executive Director
Springfield House, Springfield St
Barnsley S70 6HH
Tel. 01226 770770
Fax. 01226 774399

PROJECT
ED 2035
Buttercup Childrens Centre
Cudworth & Birkwood

DRAWING
Proposed plan

Drawn		Revision
ljk		–

Scale	Date
1:50 @ A1	FEB 08


Project Code	Drawing No.
ED 2035A	AL(0)02

NATIONAL HOME ENERGY RATING SCHEME


REGISTERED MEMBER

H:\Software\CLIPART\LOGOS\BTACON COUNCIL.jpg


Site Plan 1:1250 @ A1

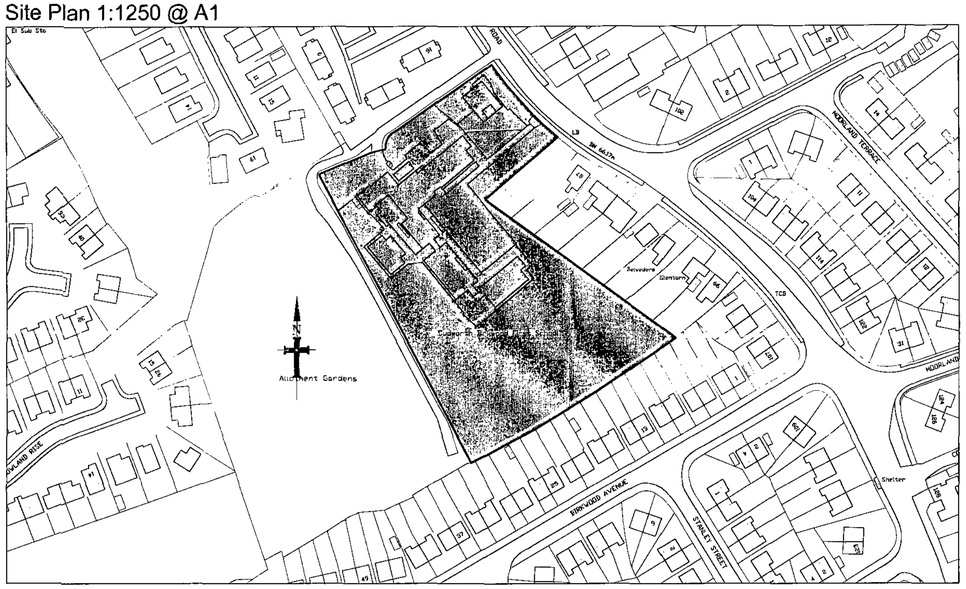

Ground Floor Plan 1:100 @ A1

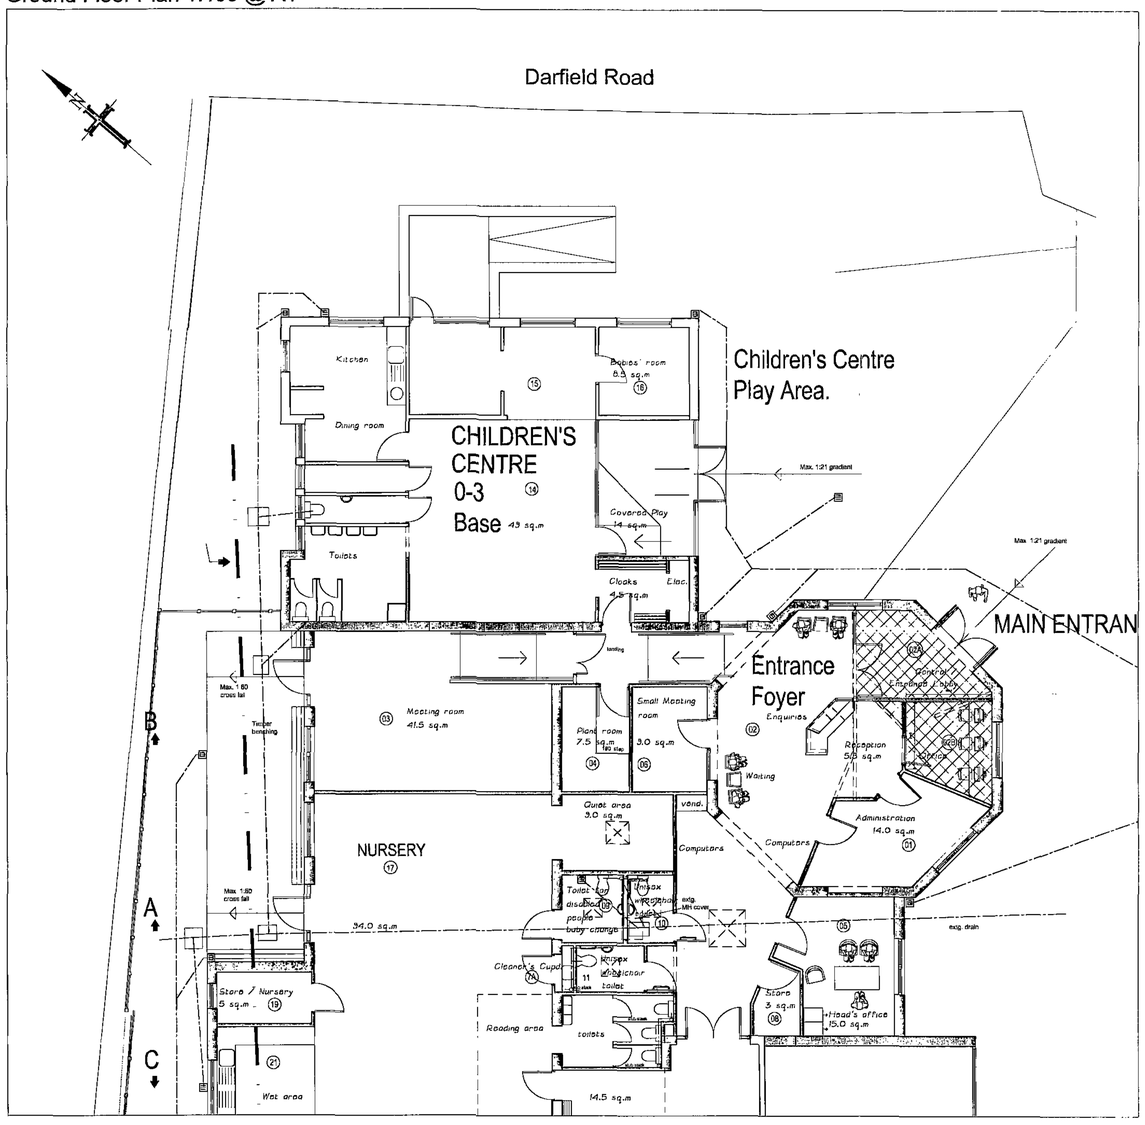


North East Elevation 1:100 @ A1

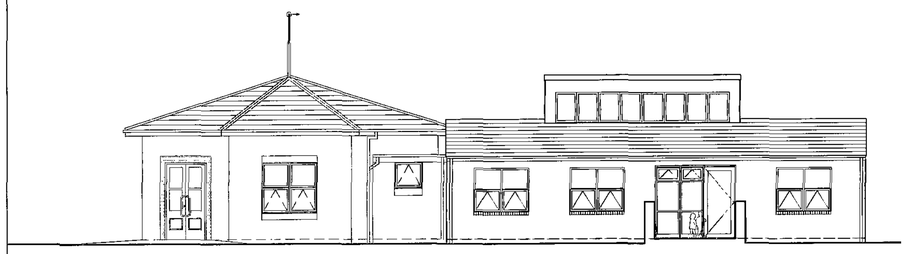

Main Entrance

North West Elevation 1:100 @ A1

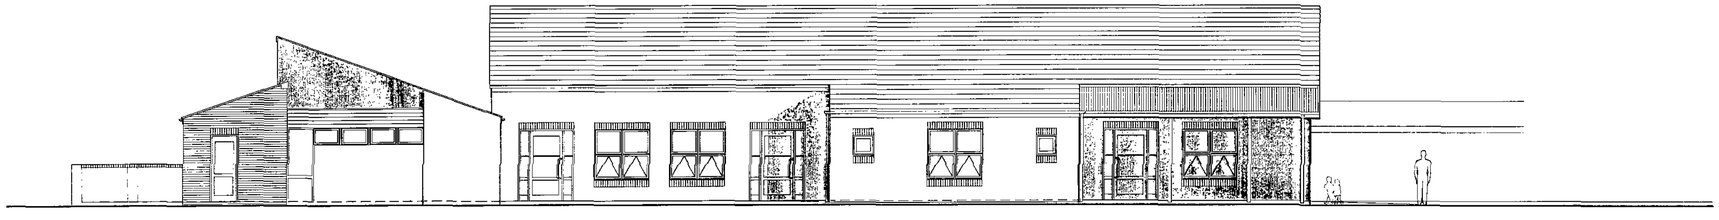

Family Centre

Classrooms

Classrooms

REAR ELEVATION

RECEIVED 7 MAR 2016 CORPORATE DIRECTORATE

BARNSLEY
Metropolitan Borough Council
Property & Procurement
Alan White
Assistant Executive Director
Springfield House, Springfield St
Barnsley S70 6HH
Tel. 01226 770770
Fax. 01226 774399

PROJECT
ED 2035
Buttercup Childrens Centre
Cudworth & Birkwood

DRAWING
Plan & Elevations as Existing

Drawn		Revision
ljk		–

Scale	Date
As shown	FEB 08

Project Code	Drawing No.
ED 2035A	AL(0)01



NATIONAL HOME ENERGY RATING SCHEME

REGISTERED MEMBER

H:\Software\CLIPART\LOGOS\BEACON COUNCIL.jpg

Reproduced from the FastMAP GIS v4.43

Ordnance Survey 1:1250 mapping with the permission of the Controller of Her Majesty's Stationery Office © CROWN COPYRIGHT Unauthorised reproduction infringes Crown Copyright and may lead to prosecution or Civil Proceedings

Property & Procurement
B.M.B.C.
Springfield House, Barnsley S70 6HH

Date March 2010 | LICENSE No. LA076090

N

BARNSLEY
Metropolitan Borough Council

Property & Procurement
Springfield House, Springfield St
Barnsley S70 6HH
Tel. 01226 774300
Fax. 01226 774399

PROJECT
BUTTERCUP CHILDRENS CENTRE CUDWORTH

DRAWING
LOCATION PLAN

RECEIVED 26 MAR 2010 PLANNING CONTROL

Drawn		Revision
ab		

Scale	Date
1:1250	March 2010

Project Code	Drawing No.
ED 2035A	AL(0)06

C.A.D File Name

Layer State