

ORIGINAL


Exisiting Front Elevation

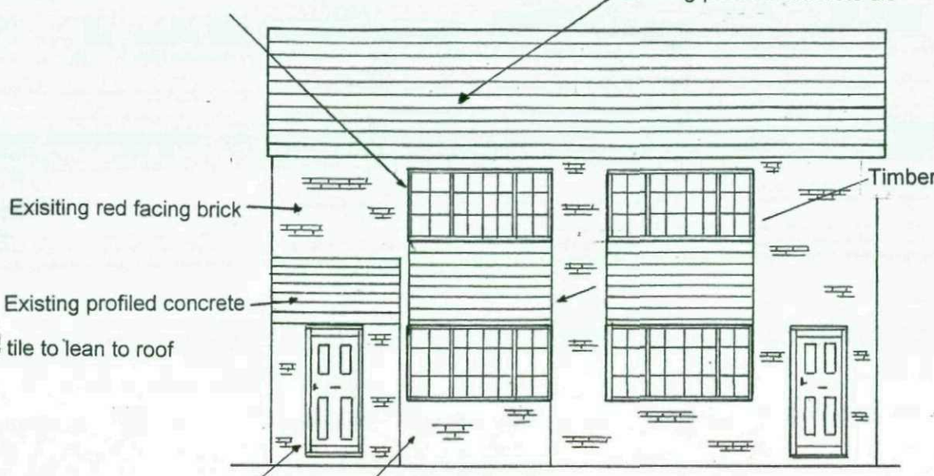


Existing Rear Elevation

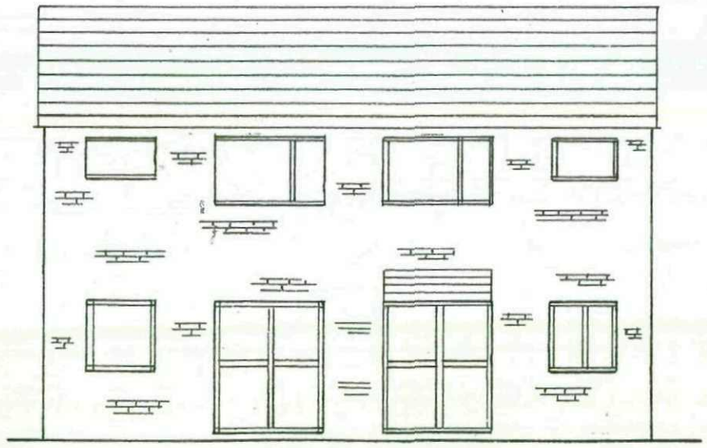

Proposed Front Elevation

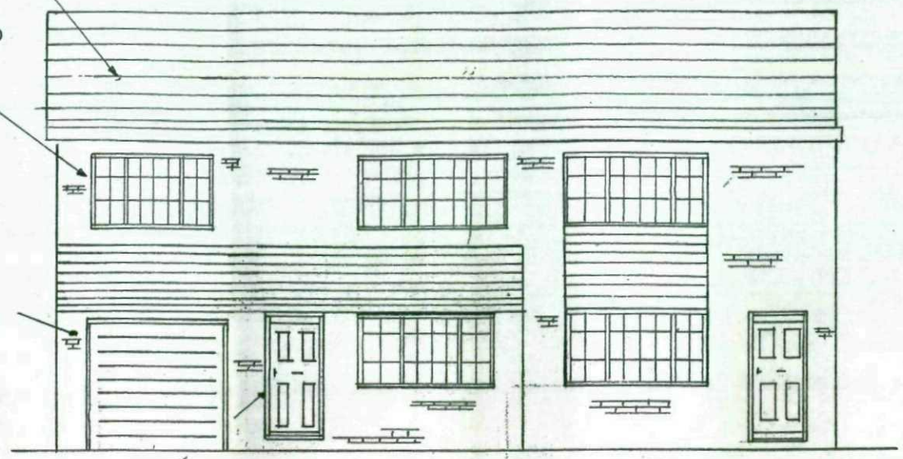


Proposed Rear Elevation

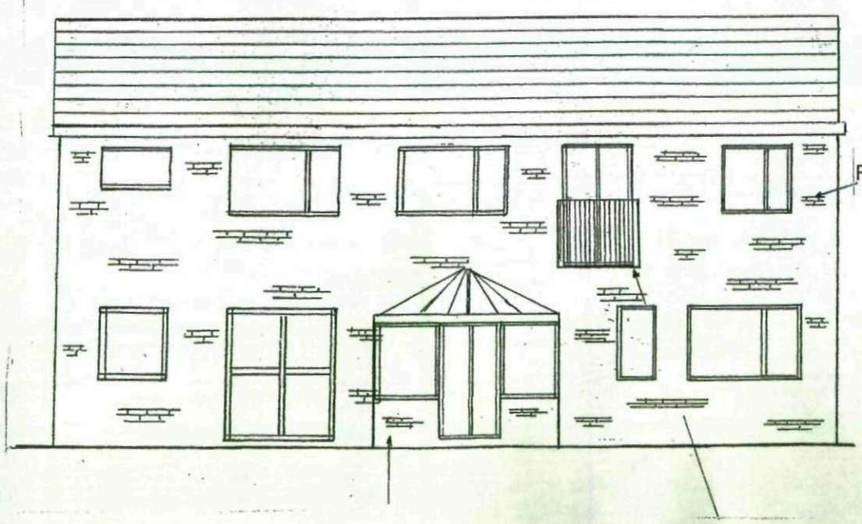


Drawing Number 1
Proposed Garage/Kitchen/Conservatory
9 Silverstone Avenue
Cudworth
Exisiting/Proposed Front and Rear Elevations
Scale 1:100

X2

Exisiting Front Elevation

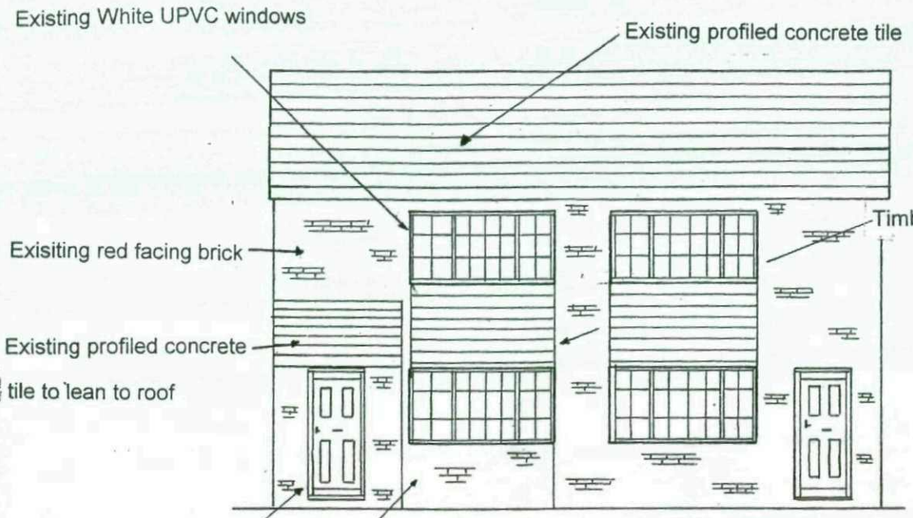

Existing Rear Elevation

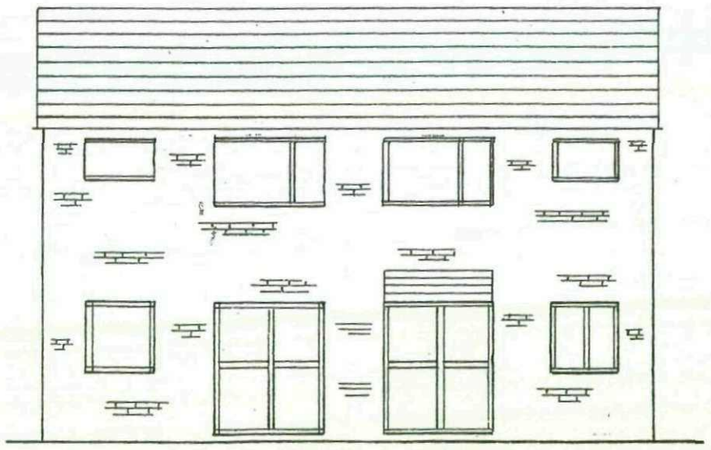


Proposed Front Elevation

AMENDED



Proposed Rear Elevation

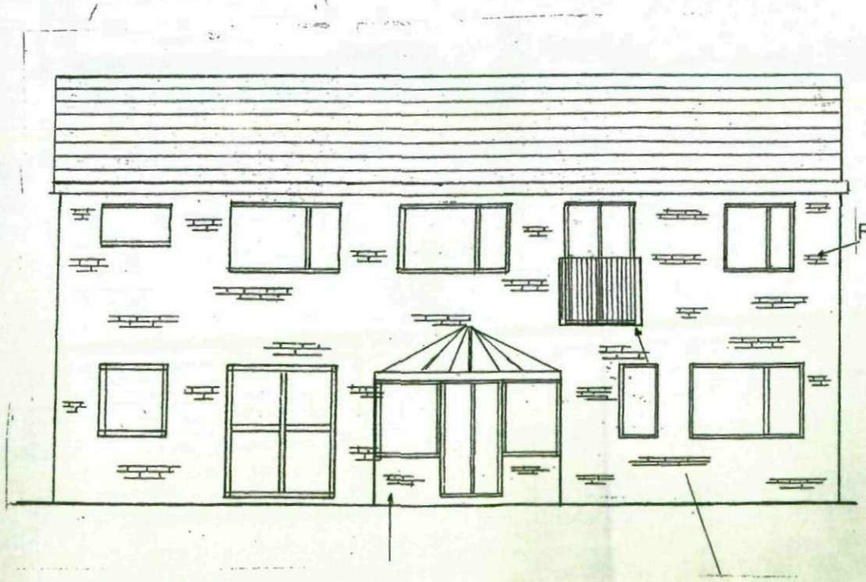

Drawing Number 1
Proposed Garage/Kitchen/Conservatory
9 Silverstone Avenue
Cudworth
Exisiting/Proposed Front and Rear Elevations
Scale 1:100