

This drawing is to scale but scaled dimensions should not be used for on-site construction purposes. Only drawings showing dimensions should be used for construction work.

This drawing is the sole copyright of Oldfield Design Ltd. Any discrepancies between this drawing and other information shall be reported to Oldfield Design Ltd.



FRONT ELEVATION (SOUTH-EAST)




SIDE ELEVATION (SOUTH-WEST)



REAR ELEVATION (NORTH-WEST)



SIDE ELEVATION (NORTH-EAST)

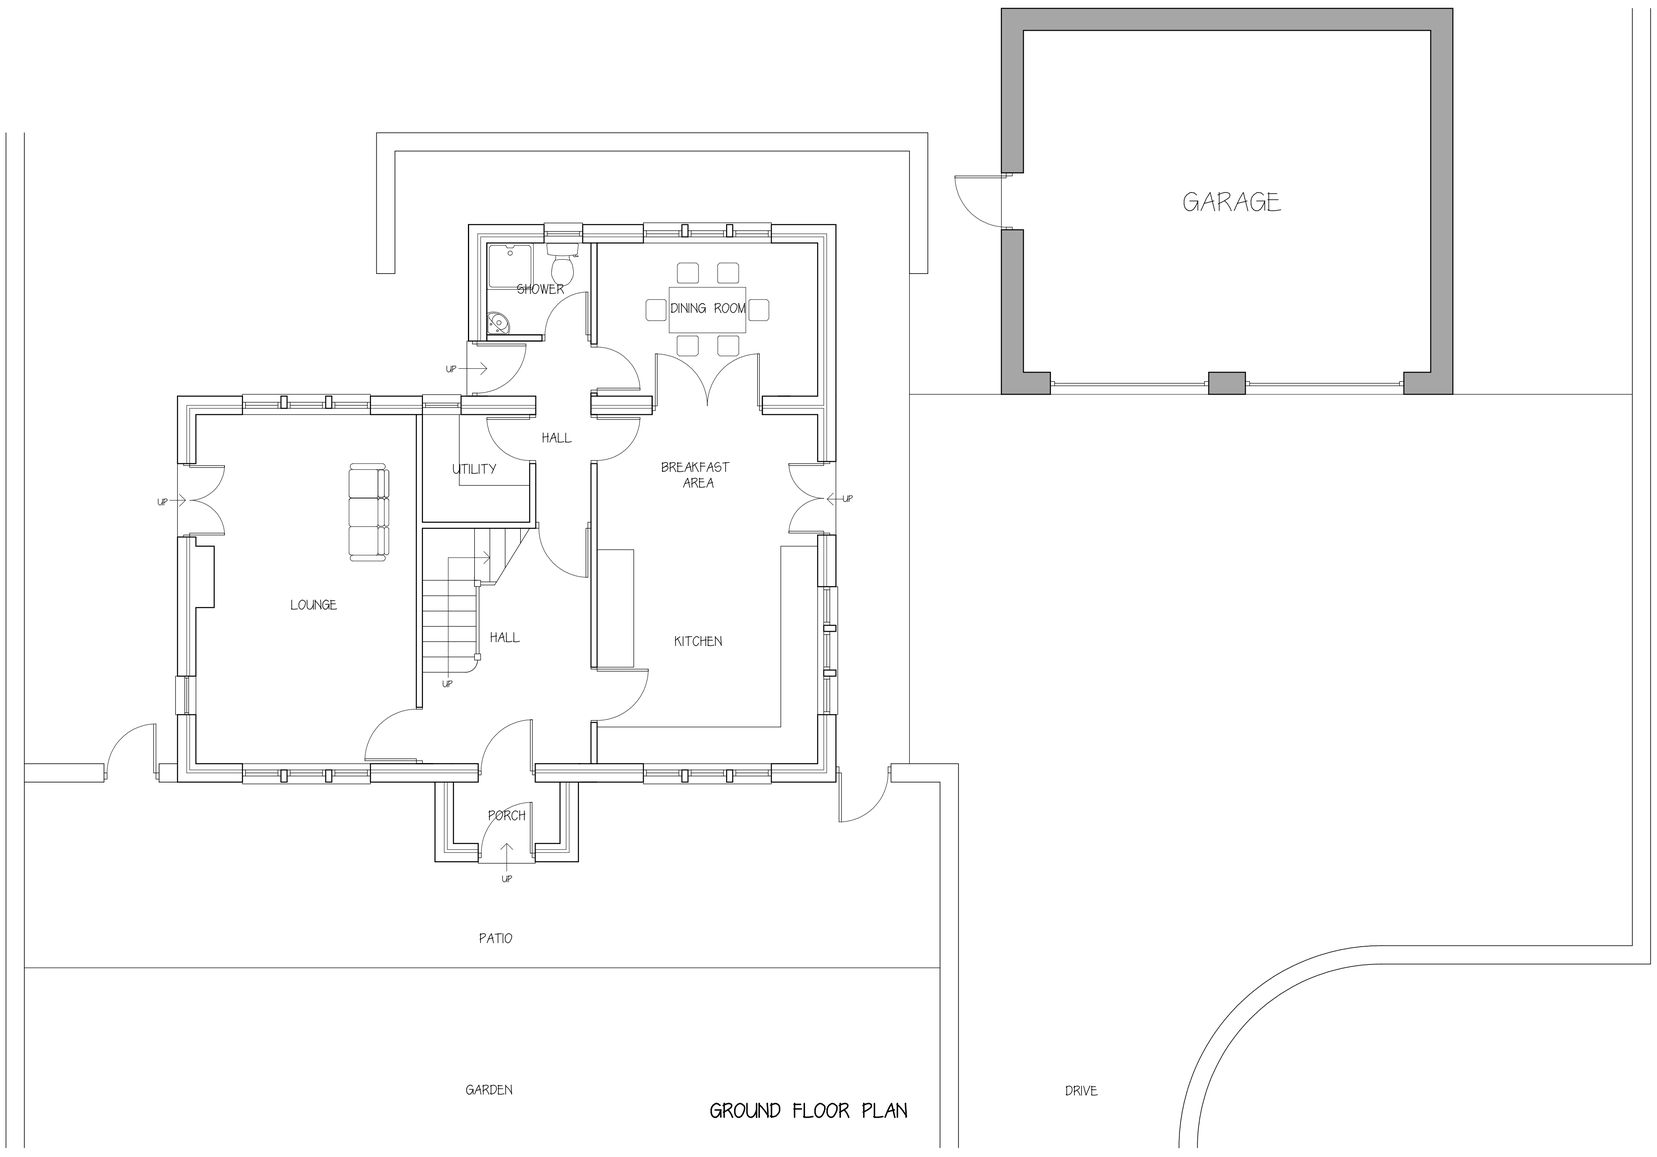

GROUND FLOOR PLAN

materials

Roof – Stone slates to Planning Authority's approval

Walls – Coursed gritstone with gritstone quoins etc.

Windows & Doors – Timber finished to Planning Authority's approval

revisions

A – Aug '18 – Amendments to Clients' requirements
B – Oct '18 – Garage amended to Local Authority requirements
C – Oct '18 – Garage amended to Clients' requirements

project
PROPOSED GARAGE AND WORKSHOP WITH ANCILARY ACCOMODATION OVER

address
'MARTIN NEST FARM',
GRIME LANE, HEPWORTH

for
MR & MRS DAVID TURNER

title
PROPOSED PLANS AND ELEVATIONS

dwg no.
1814-04B

scale
1:50 & 1:100 on A1 Sheet

date
JULY 2018

OLDFIELD DESIGN
PLANNING AND ARCHITECTURAL CONSULTANTS