

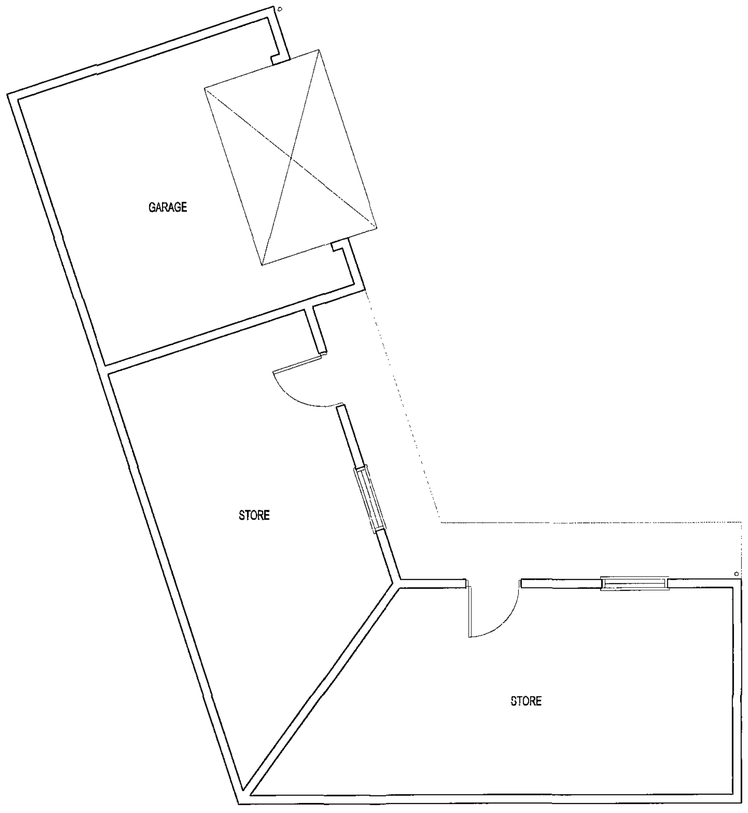



EXISTING FLOOR PLAN 1:50

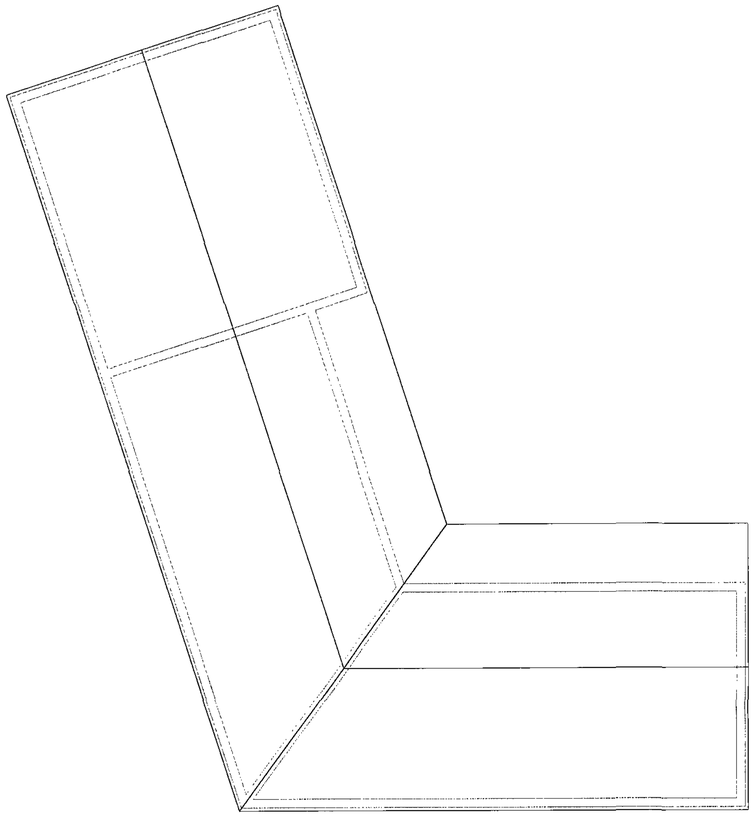


ROOF PLAN 1:50

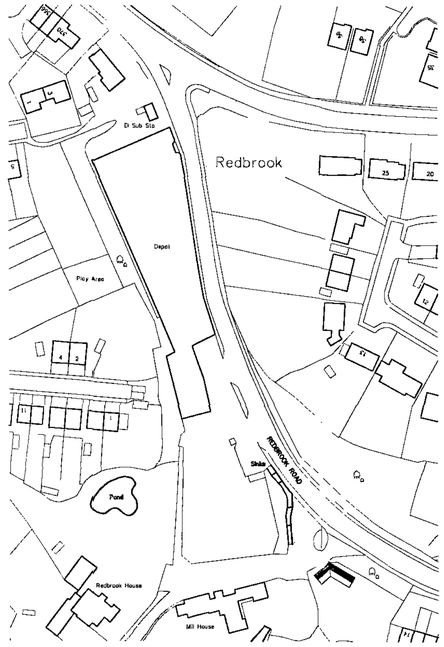

SITE LOCATION 1:1250

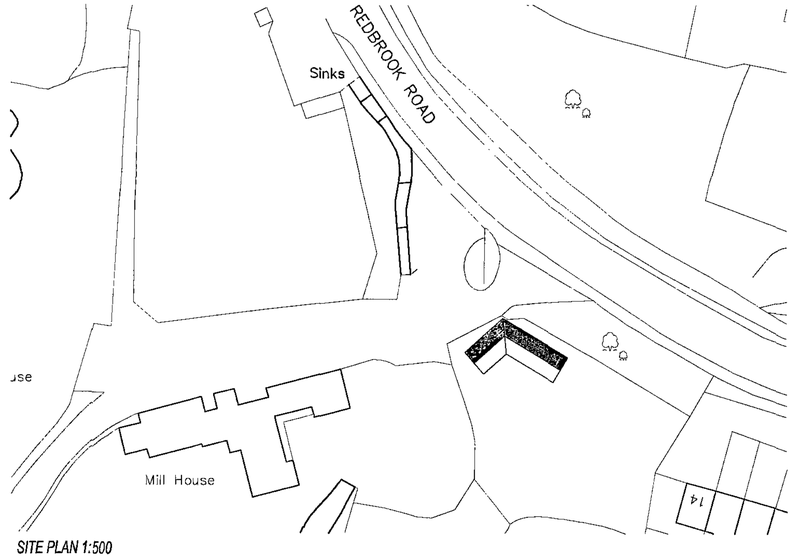

SITE PLAN 1:500

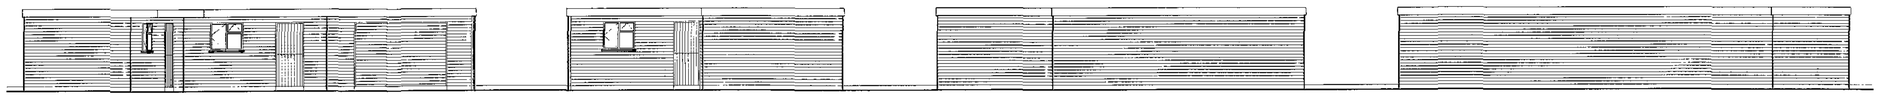


EXISTING FRONT ELEVATION 1:100

EXISTING SIDE ELEVATION 1:100

EXISTING REAR ELEVATION 1:100

EXISTING REAR ELEVATION 1:100

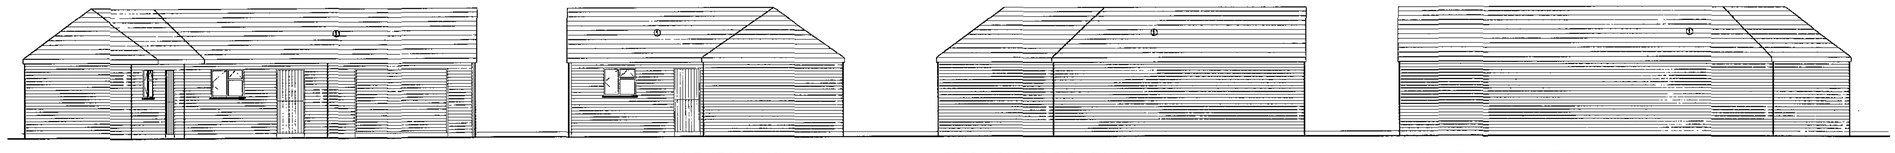

PROPOSED FRONT ELEVATION 1:100

PROPOSED SIDE ELEVATION 1:100

PROPOSED REAR ELEVATION 1:100

PROPOSED REAR ELEVATION 1:100

MATERIALS:

① SLATE EFFECT ROOF TILES

CMR
25 JUN 2008

coda
Coda Studios Ltd
Hope Works, 25 Mowbray Street, Sheffield, S3 8EL
t: 0870 9903095 f: 0870 9903096
e:information@codastudios.co.uk

ROBIN MASTERS	Client
MILL HOUSE, REDBROOK ROAD	Job
FLOOR PLANS, ELEVATIONS, AND SITE PLAN	Title

DRAWN	CHECKED	DATE	SCALE	
			A3 ISSUE:	A1 ISSUE:
TDG		23/05/2008	VARIES	VARIES

REVISION	DRAWING STATUS	
-		RED/001

FILENAME.DWG

© COPYRIGHT EXISTS ON THE DESIGNS AND INFORMATION SHOWN ON THIS DRAWING
The Contractor must verify all dimensions on site before making shop drawings or commencing work of any kind. No dimensions to be scaled from this drawing. Architect to be notified of any discrepancies in dimensions immediately.

Revision Date