



EXISTING FRONT / SOUTH ELEVATION

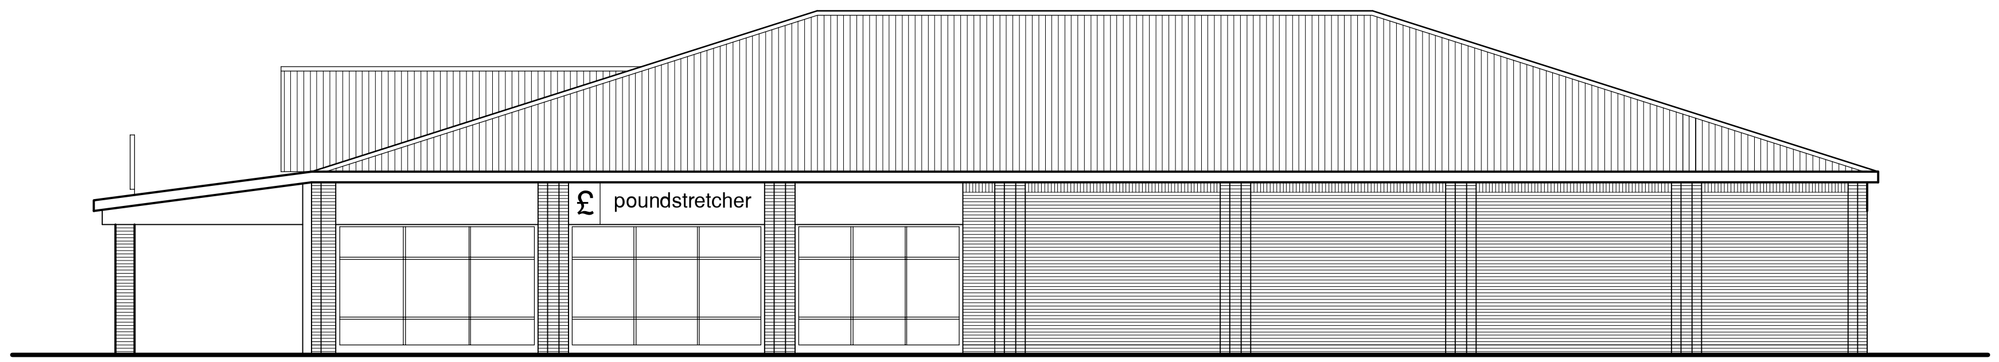

PROPOSED FRONT / SOUTH ELEVATION



EXISTING EAST / SIDE ELEVATION

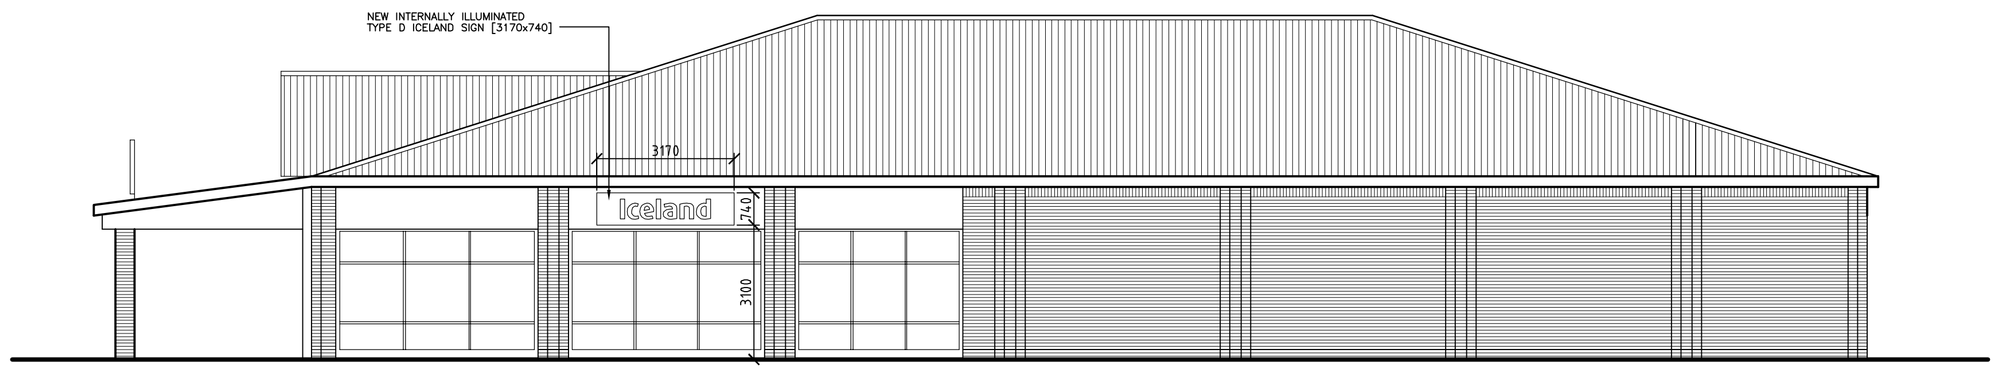

PROPOSED EAST / SIDE ELEVATION

Iceland
Second Avenue
Deeside Industrial Park
Deeside
Flintshire
CH5 2NW

Tel: (0)1244 830100
Fax: (0)1244 814531

All dimensions to be checked on site and any discrepancies to be reported immediately to Iceland Foods plc.

REV	DATE	BY	DESCRIPTION

AREAS		
TOTAL GROSS	NETT SALES	
BASEMENT	GROUND	
FIRST	SECOND	

	EXISTING	PROPOSE
FROZEN RANGE CABINET EQUIVALENT		
601		
910		
COMBI		
REMOTE FULL HEIGHT DOORS		
REMOTE 1/2 GLASS DOORS		
PARIS		
OPEN ENDS STANDARD		
OPEN ENDS SLIM		
SYMPHONY 1380		
SYMPHONY 1000		
TOTAL FROZEN RANGE		
CHILLED (LINEAR METRES)		
REMOTE CHILLED		
REMOTE LOW LEVEL		
2.5 CHILLER		
1.9 CHILLER		
REMOTE MILK CHILLER		
3.5 MILK CHILLER		
2.5 MILK CHILLER		
OPERA FULL HEIGHT		
TOTAL CHILLED		
FRUIT AND VEG (LINEAR METRES)		
2.5 F&V CHILLER		
1.9 F&V CHILLER		
FRAMBIENT UNIT		
F&V REMOTE CHILLER		
F&V TABLE		
F&V STACKERS		
TOTAL F&V		
GROCERY (LINEAR METRES)		
GROCERY 2000		
GROCERY 1800		
GROCERY 1600		
GROCERY 1400		
SPINE (TRIPLE)		
SPINE (DOUBLE)		
SPINE (SINGLE)		
TOTAL GROCERY		
MISCELLANEOUS		
XXXXXXX SUGAR MOBILE		
MARS SWEET UNIT		
COKE CHILLER		
WINE TOWER - LARGE		
WINE TOWER - SMALL		
WINE CHILLER		
NEWSPAPER BAY FULL HEIGHT (5264)		
NEWSPAPER BAY 1400 HIGH (5390)		
NEWSPAPER QUAD (4189)		
NEWSPAPER DOUBLE TOWER (5181)		
MAGAZINE BAY FULL HEIGHT (5266)		
MAGAZINE MOBILE UNIT (4188)		
FLOWER DISPLAY		
XXXXXXXXXXXX 1M SYMPHONY(ICE)		
CHECKOUTS		
FLAT BED		
EXPRESS		
MICRO-STATIC		
MICRO-BELTED		
OTHER		
APPLIANCES (SQ FT)		
COLDROOM (CU FT)		

DWG NO. 2621 | SHEET NO. 3 | REV.

PROJECT
MONK BRETTON

STORE NO.

ADDRESS
10-12 CASTLE CLOSE
MONK BRETTON S71 2QR

TITLE
ELEVATIONS

DATE 04/12/2012 | SCALE 1:100

DRAWN KEN | CHECKED

Iceland