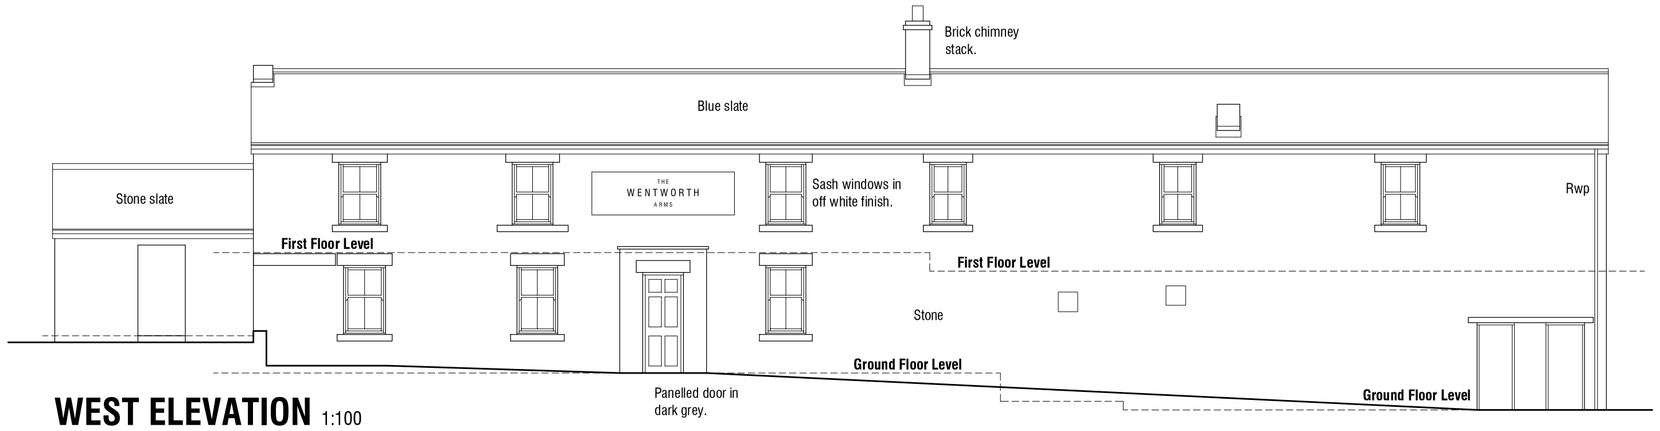

WEST ELEVATION 1:100

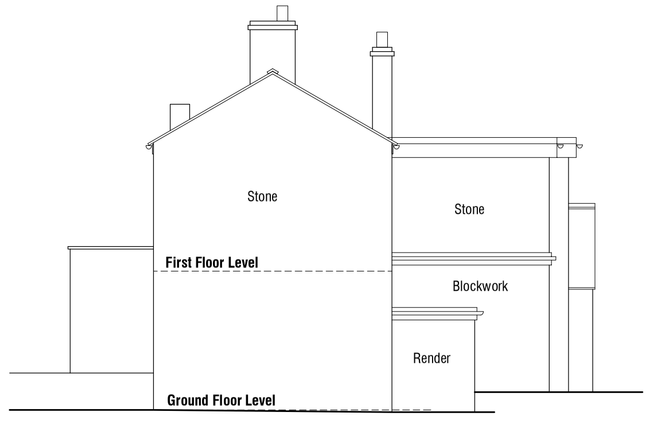

SOUTH ELEVATION 1:100

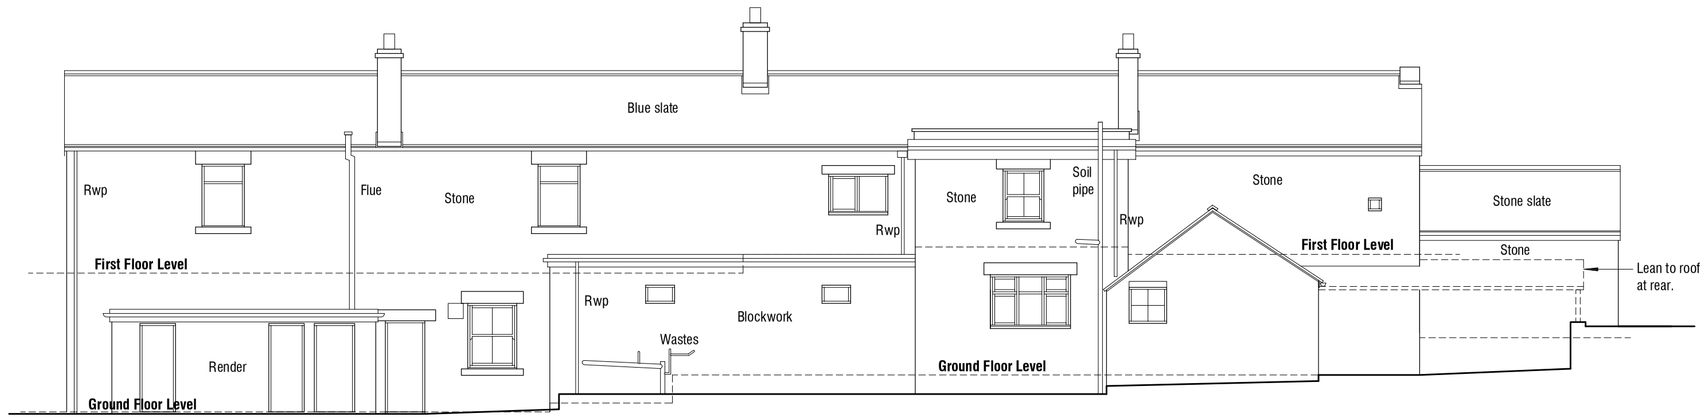

EAST ELEVATION 1:100

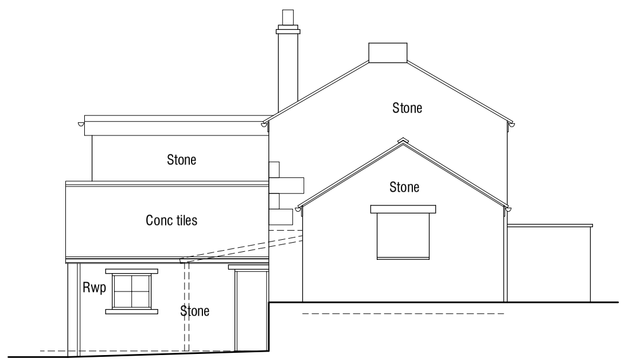

NORTH ELEVATION 1:100

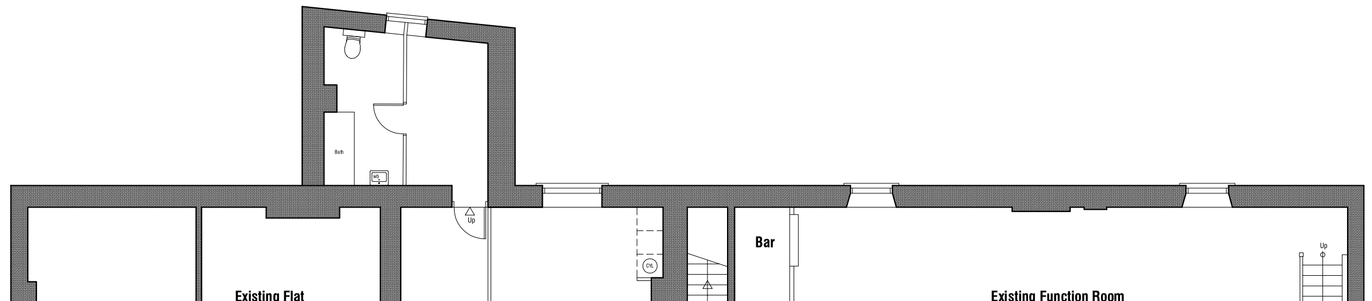

FIRST FLOOR PLAN 1:50

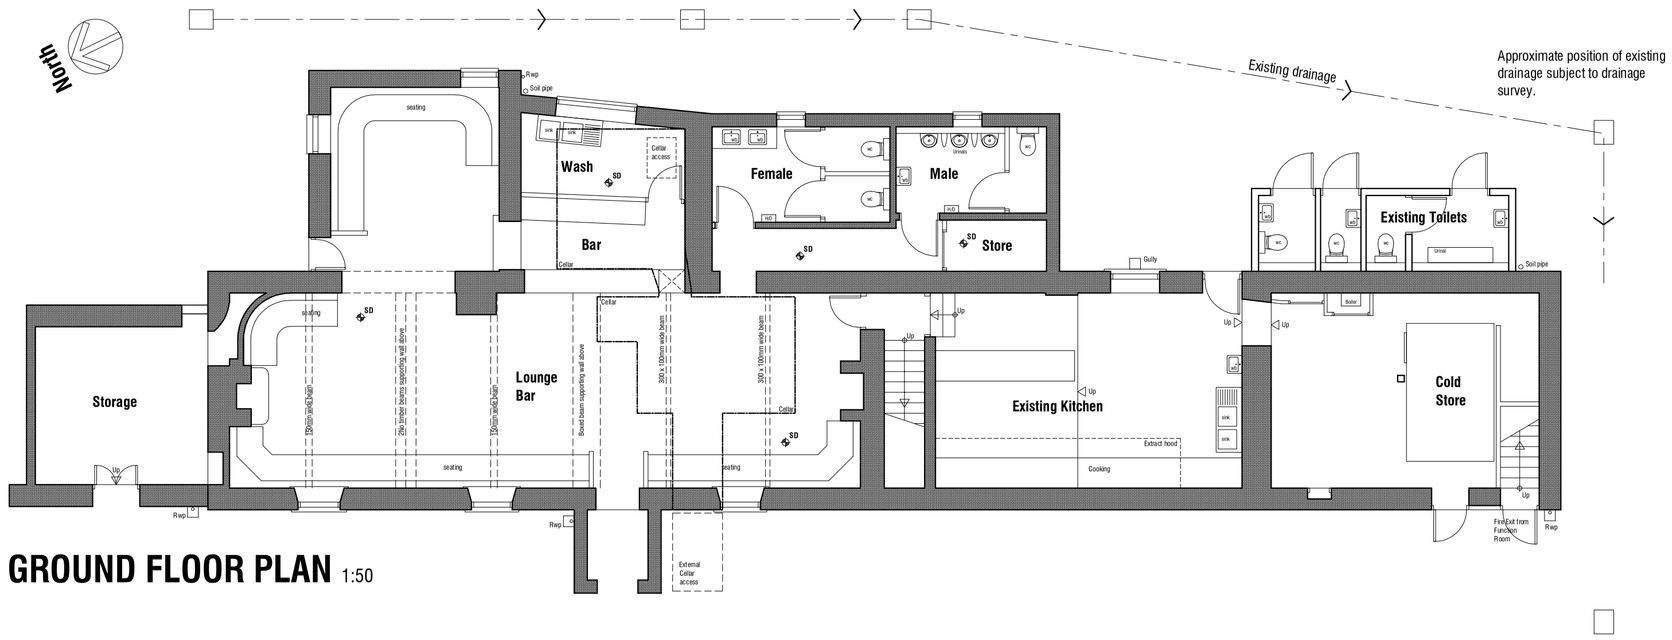

GROUND FLOOR PLAN 1:50

THE WENTWORTH ARMS
GREENSIDE MAPPLEWELL
BARNSLEY

SURVEY

PLANS AND ELEVATIONS

mbooth design
architectural design and building consultants
Fairfield House
Berneslai Close Barnsley
S70 2FL
T: 01226 286256
M: 07881898300
E: mboothdesign@btconnect.com

Scale	1:500 1:100@ A12	Drawn	MJB
Date	MARCH 2019	Ref.	17.14
Dwg No.	**S1**	Rev.	

0cm | 2cm | 4cm | 6cm

Copyright mboothdesign. All dimensions in millimeters unless otherwise stated. Dimensions for setting out in existing buildings are to be checked and verified on site.