

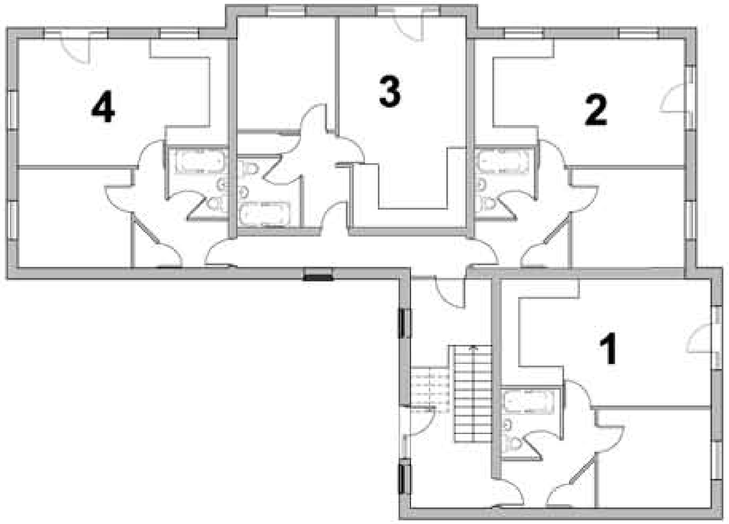


1 Proposed Ground Floor
1:100

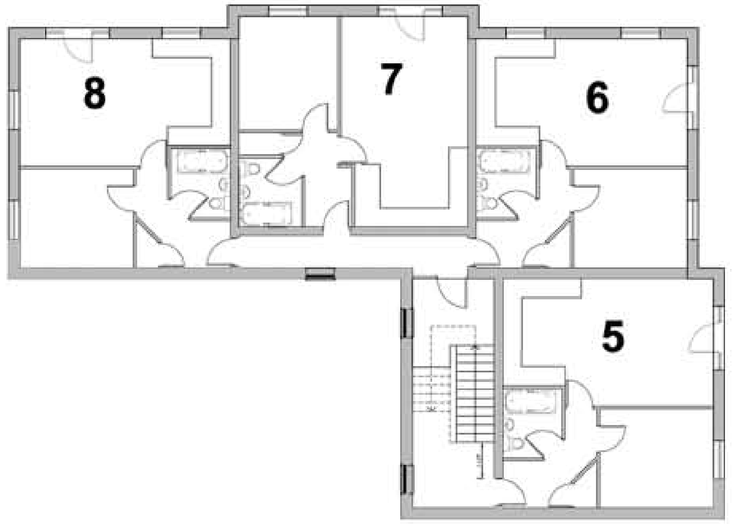

2 Proposed First Floor
1:100

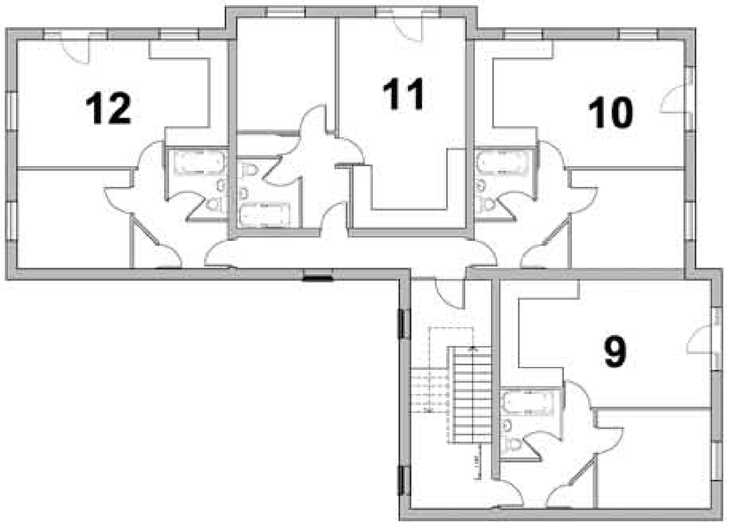

3 Proposed Second Floor
1:100



4 Proposed Roof Plan
1:100

General Notes

1) *To be read in conjunction with Specification / Project Drawings.*
2) *Do not scale from this drawing. Check all dimensions on site and report any discrepancies to the architect.*
3) *All structural and design work is to be to the satisfaction of CDM on site.*
4) *H+S duty, etc.*

Drawing Status

Revisions

BY DATE

© Copyright. All rights reserved.

SYHA Architects
43-47 Wellington Street Sheffield South Yorkshire S1 4HF
tel: 0114 2999 200
fax: 0114 2999 250
web: www.syha.co.uk

SYHA

Drawing name: Nov 2012
Scale: 1:100 @ A1
Job: Gann Lane, Worsbrough, Barnsley
Client: SYHA Development Section
Title: Proposed Floor Plans
Drawing no: 300
Rev: