

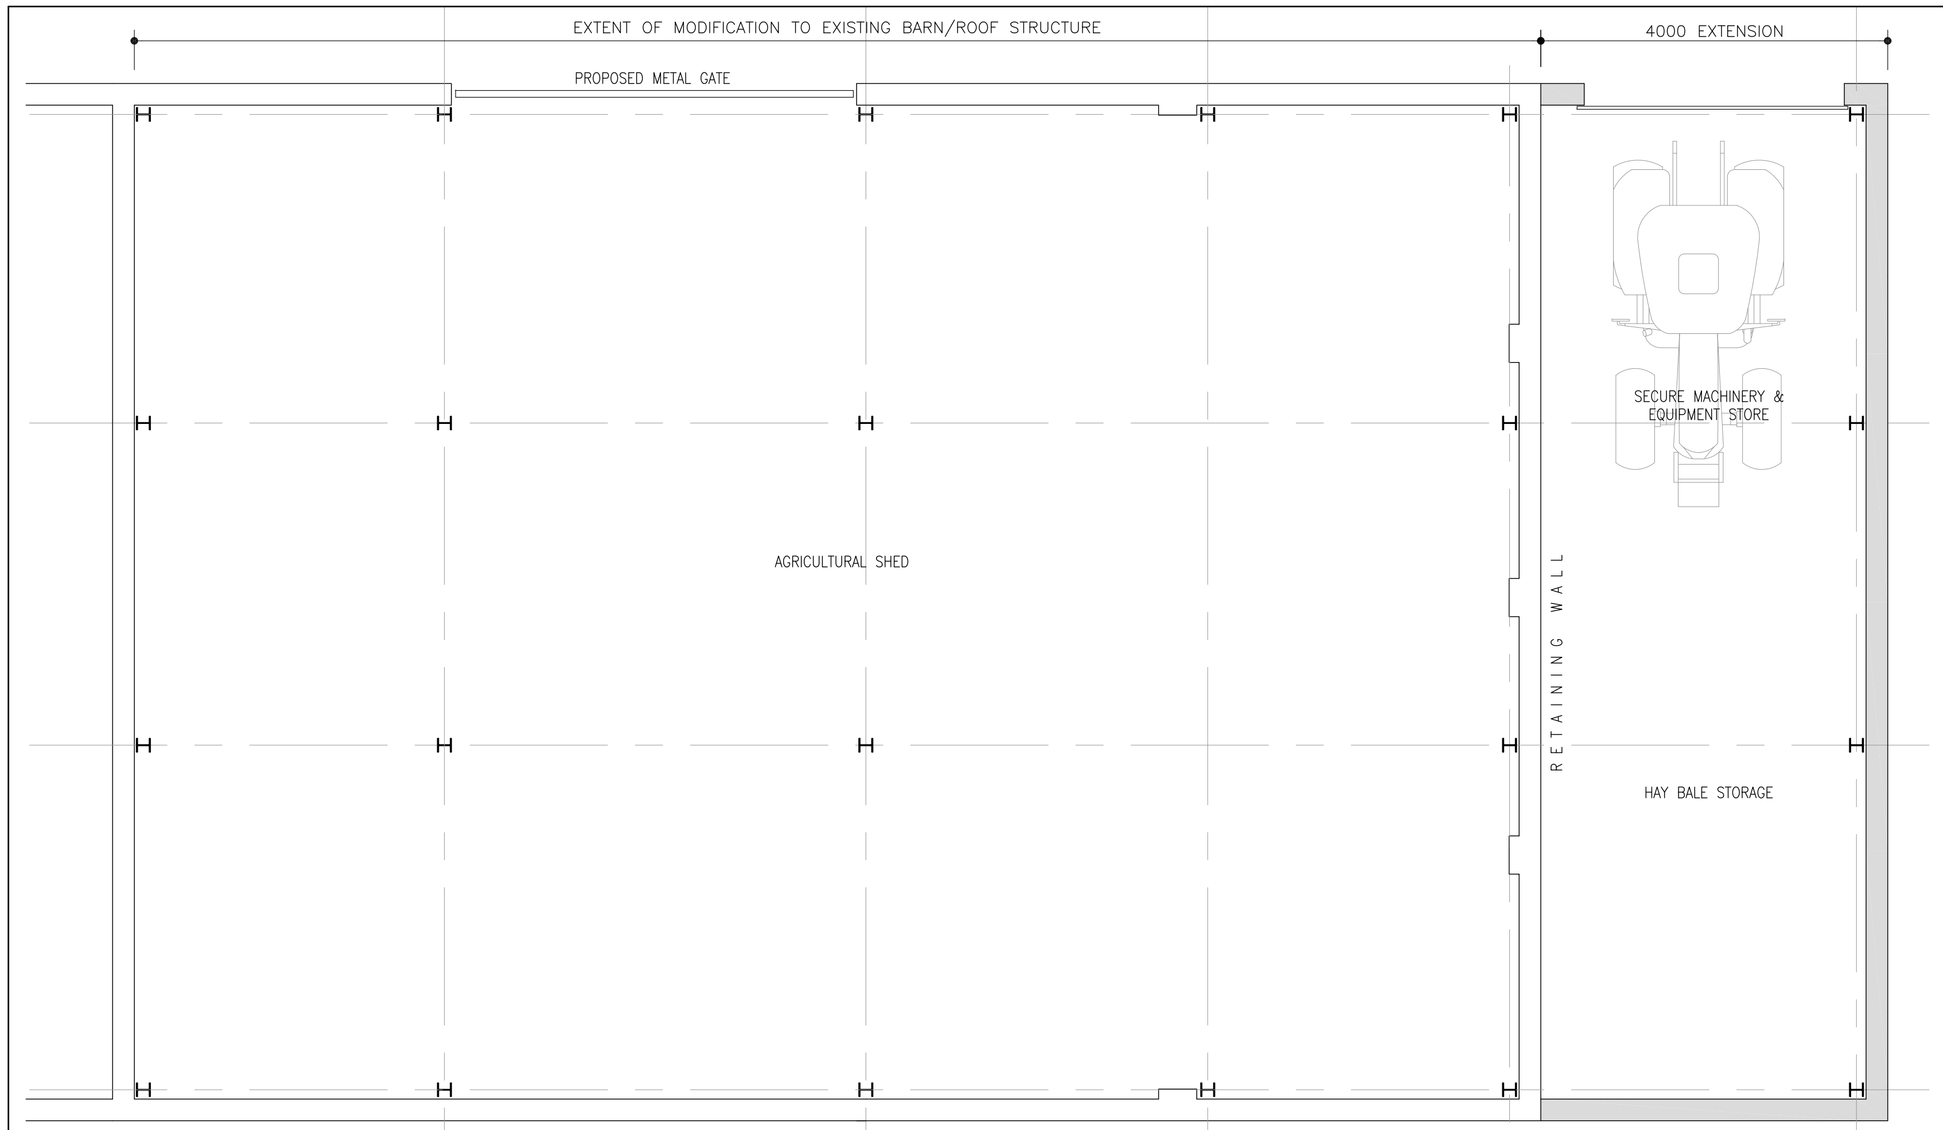


PROPOSED GROUND FLOOR G.A.
SCALE 1:50

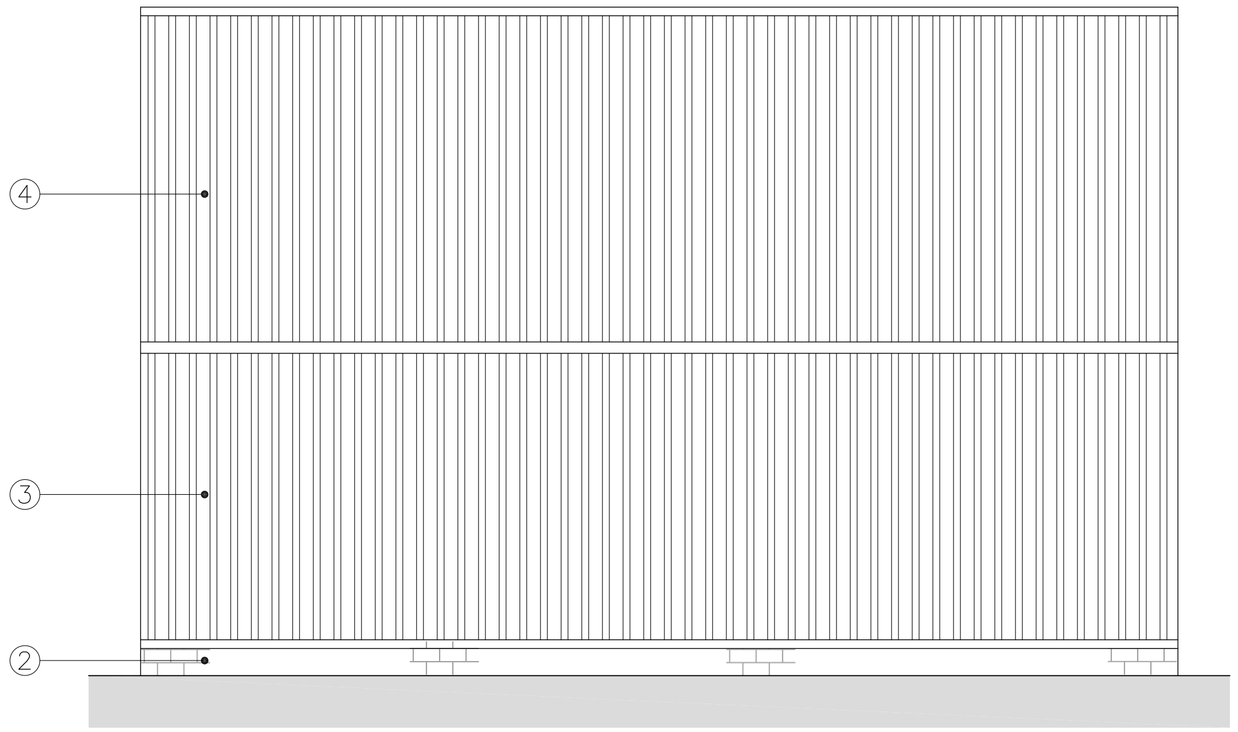


PROPOSED SOUTH FACING ELEVATION
SCALE 1:50

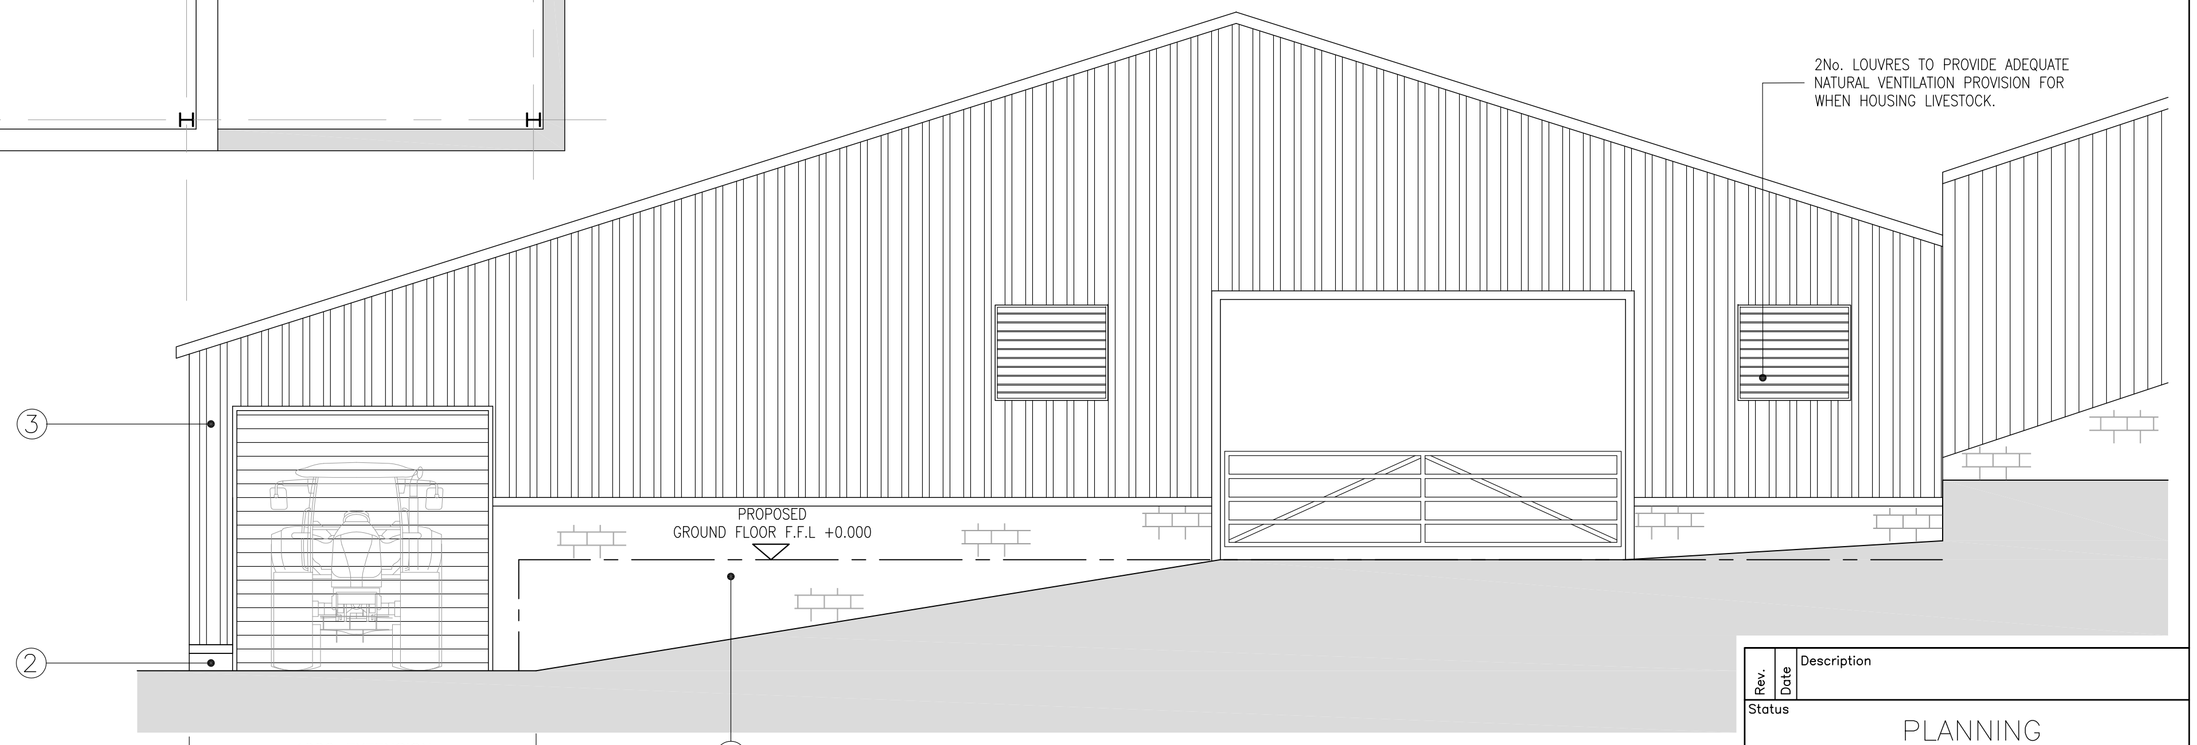

PROPOSED EAST FACING ELEVATION
SCALE 1:50

NOTE: CONTRACTOR TO CHECK ALL DIMENSIONS ON SITE PRIOR TO ANY FABRICATION OR CONSTRUCTION

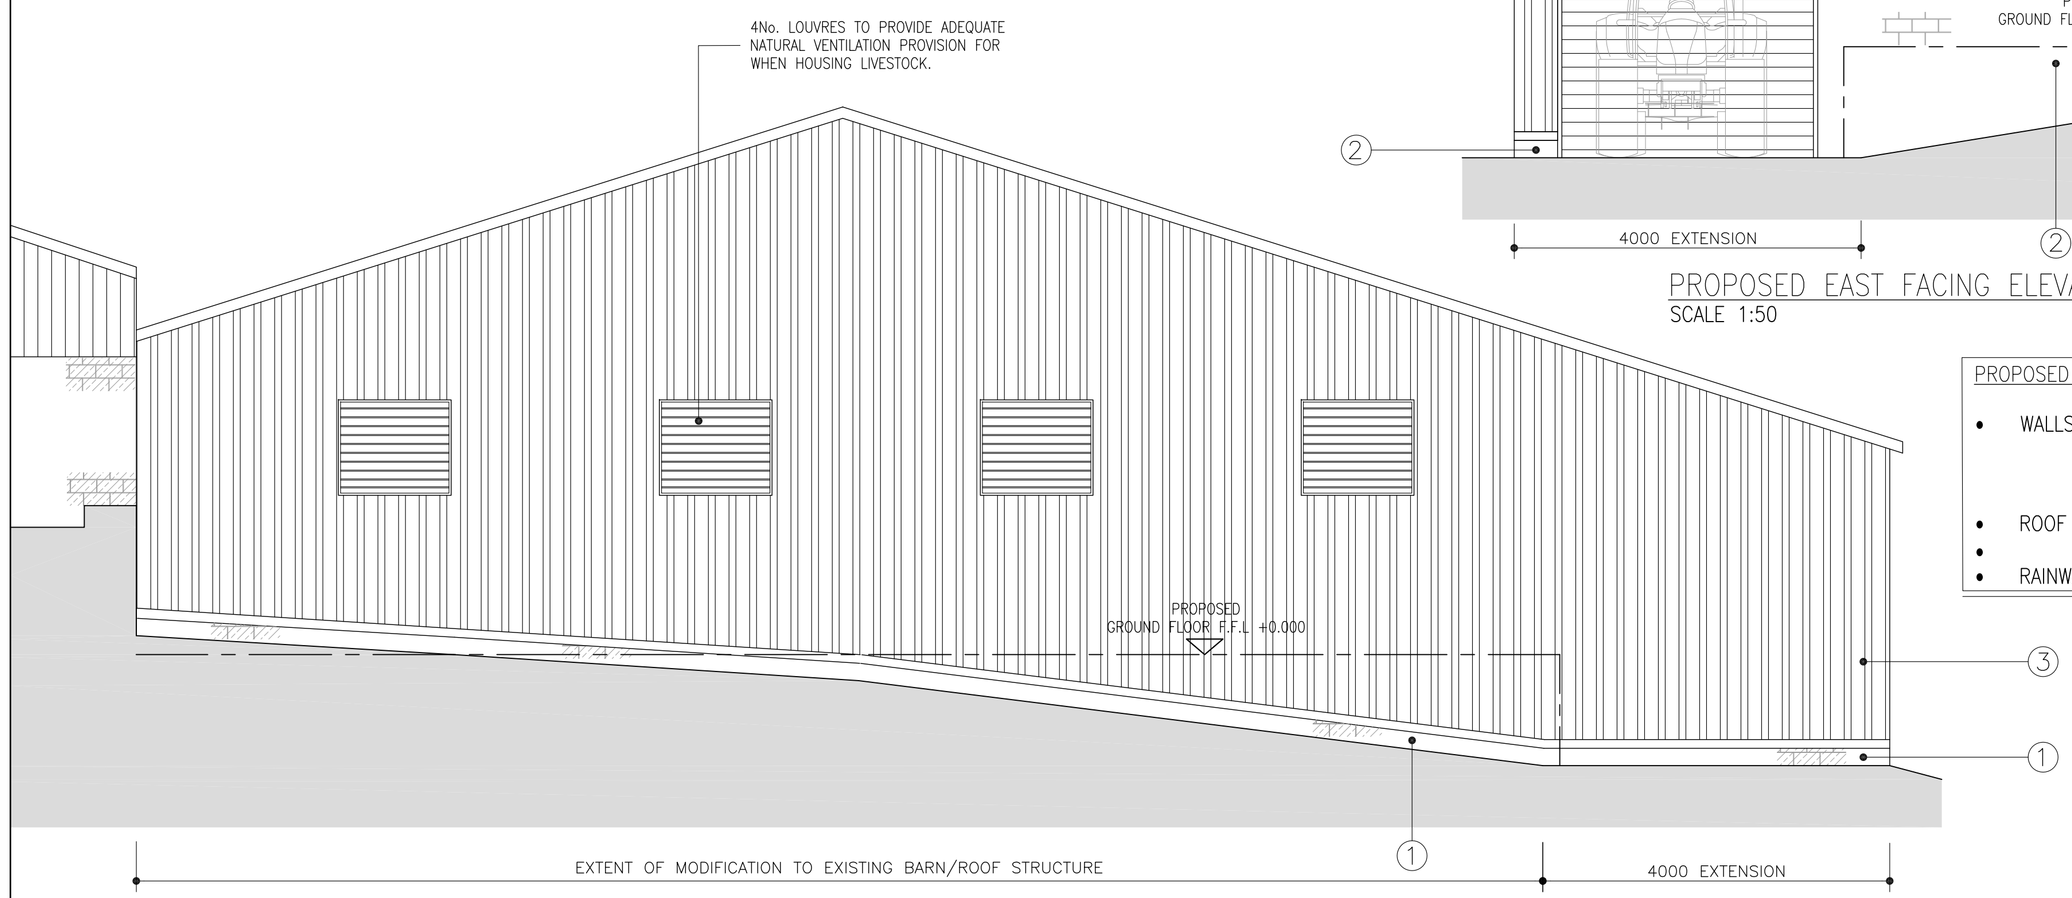

PROPOSED WEST FACING ELEVATION
SCALE 1:50

PROPOSED MATERIALS

- WALLS – 1=NATURAL COURSED STONE
  – 2=BLOCKWORK
  – 3=JUNIPER GREEN ALUMINIUM PROFILED CLADDING
- ROOF COVERING – 4=JUNIPER GREEN ALUMINIUM PROFILED CLADDING (INSULATED)
- RAINWATER GOODS – BLACK PVCu

NOTES

1. No dimensions to be scaled. IF IN DOUBT ASK.

2. All dimensions must be checked and verified on site by the Contractor prior to the commencement of works and Hinchliffe Architecture & Design Ltd. to be notified of any discrepancies.

3. The copyright of these drawings remains the property or Hinchliffe Architecture & Design Ltd. They must not be reproduced in any way without prior written consent from the originator (Hinchliffe Architecture & Design Ltd.)

4. Any works undertaken on site prior to obtaining full written approval from Barnsley Planning Department is at the Contractor/Clients own risk. Works should not commence until ALL approvals are granted.

THANK YOU NHS

Rev.	Date	Description

Status: PLANNING

hinchliffe
architecture & design
Hinchliffe A&D
24 Carr View Road
Hepworth
Holmfirth
West Yorkshire
HD9 1HX
07921 907 162
01484 520 764
info@hinch-architecture.co.uk
www.hinch-architecture.co.uk

Client: MRS L. TUNNACLIFFE

Project: NETHER HOUSE FARM
NETHER HOUSE LANE
PENISTONE
SHEFFIELD, S36 9FL

Drawing Title: PROPOSED AGRICULTURAL BUILDINGS FLOOR PLAN & ELEVATIONS

Scale (at A1)	Date
AS SHOWN	13.10.2020

Drg. no.	Rev.
NHFA–20–PL02	A

10 0 10 20 50 100mm NATURAL SCALE

ORIGINAL DRAWING SIZE 841 x 594