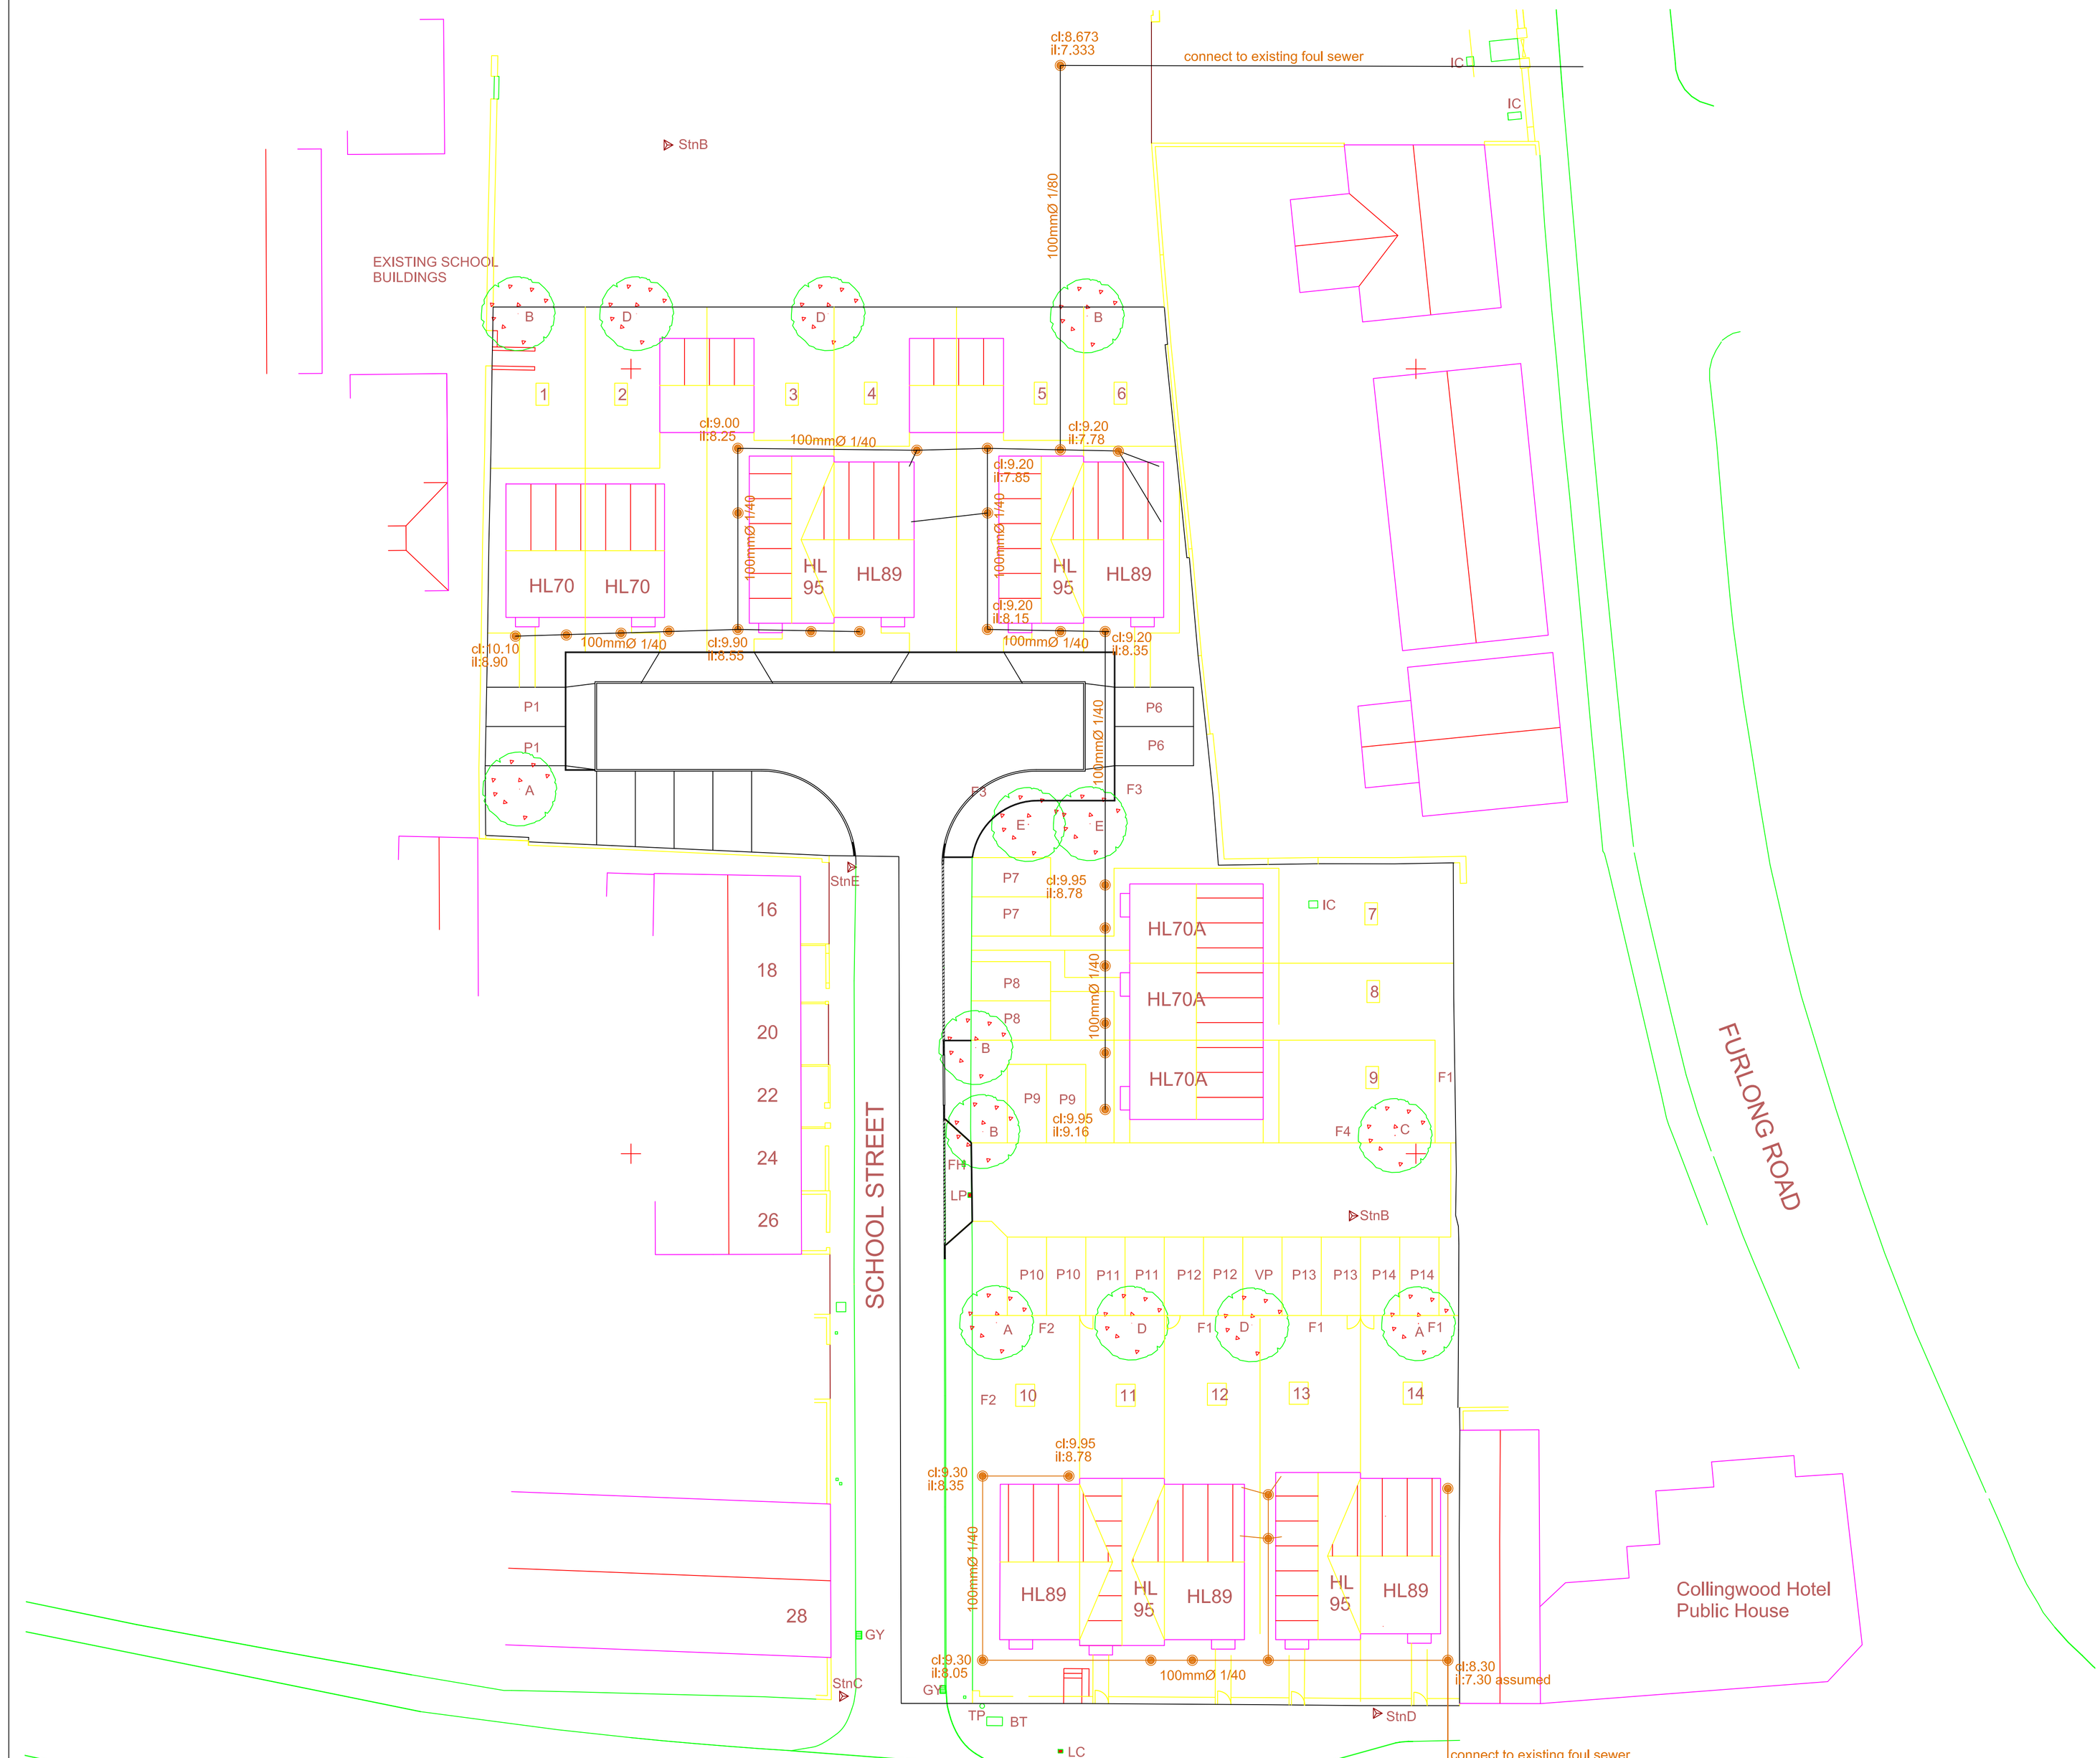


REV	DESCRIPTION	DATE
0	For Approval/costing	07/03/17

EWE Associates Ltd

EWE Associates Limited
Windy Ridge Barn
Thealby Lane
Winterton
Scunthorpe
DN15 9TG
Tel: 07875 972270
Email : lea.favill@eweassociates.com

PROJECT
School Street
Bolton-on-Dearne

CLIENT
Blunt Homes LLP

DRAWING TITLE
Surface Water Drainage Layout

SCALE	DATE
1:200	07/03/2017

DRAWN BY	CHECKED BY	REVISION
LjF	JF	0

DRAWING No
EWE/1576/05